


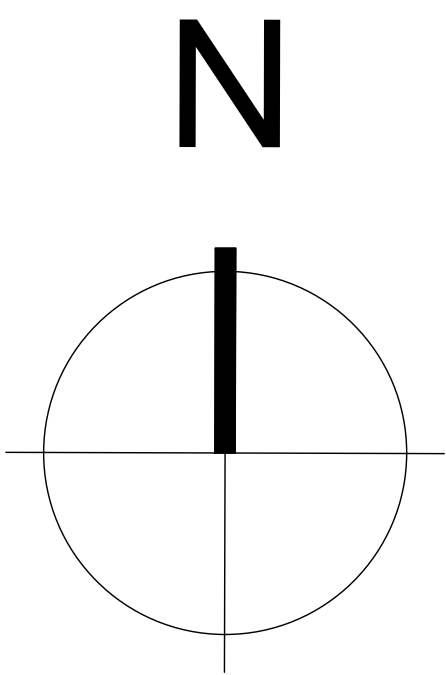

Site Location Plan scale 1:500



© This Drawing & Design is the copyright of QCD and should not be reproduced without written consent. Contractors are to check all levels & dimensions on site prior to site works commencing & report discrepancies to the Designers.

AMENDMENTS
A 30-01-24 - Scale revised to 1:500 and trees / hedges added requested by RMBC Planning

Project:	17 Lake Side Hollingworth Lake. OL15 ODD	Original Size:	A3	Project Number:	1030
Title:	Site Location Plan	Drawing Number:	DR-P2 -1030 - 01 rev A		
Client:	Mr Walter Lopacki	QCD			
Date	10/11/2023				

Tel :- 07756 910210
Email :- qualitycreativedesign@gmail.com

PLANNING



QCD
Quality Creative Design
ARCHITECTURAL SERVICES