


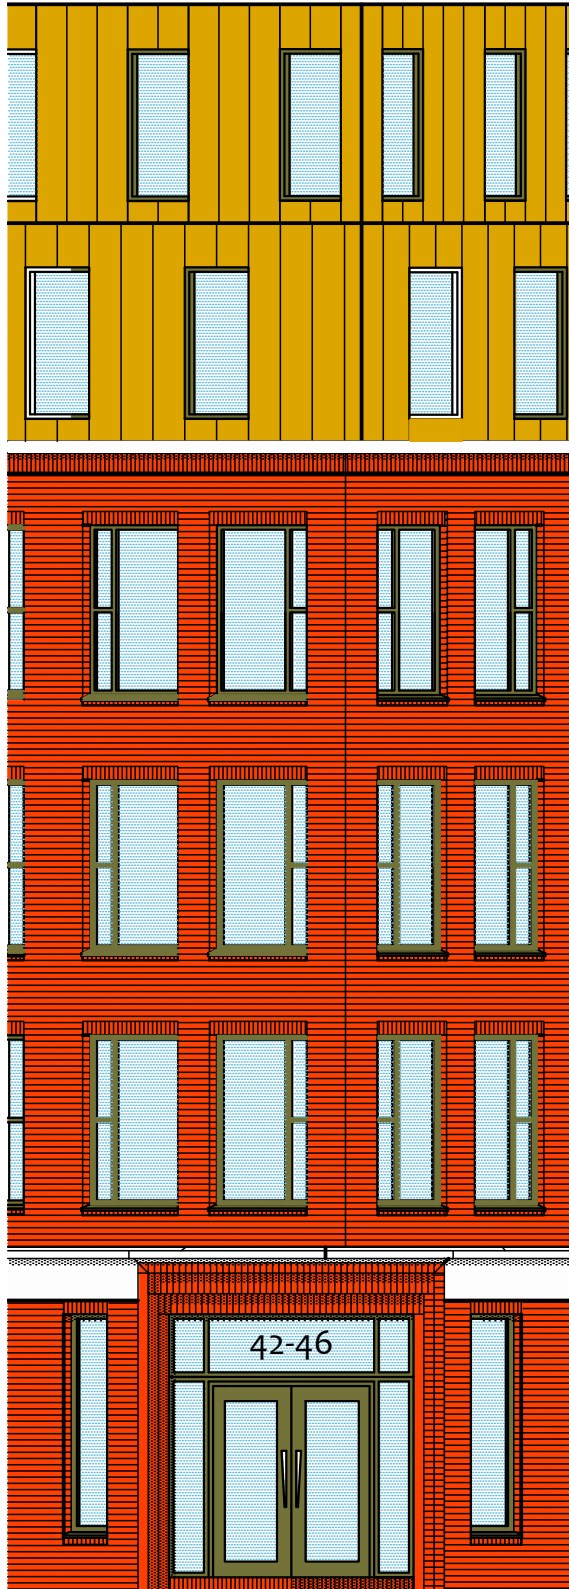

ENTRANCE ELEVATION STUDY
DRAWN: B MAGUIRE,
FOR: CASSEL + FLETCHER LTD.
DATE: 21.08.2024
DWG: BMAD/0724/DRAKE/SK20