



Section F-F1

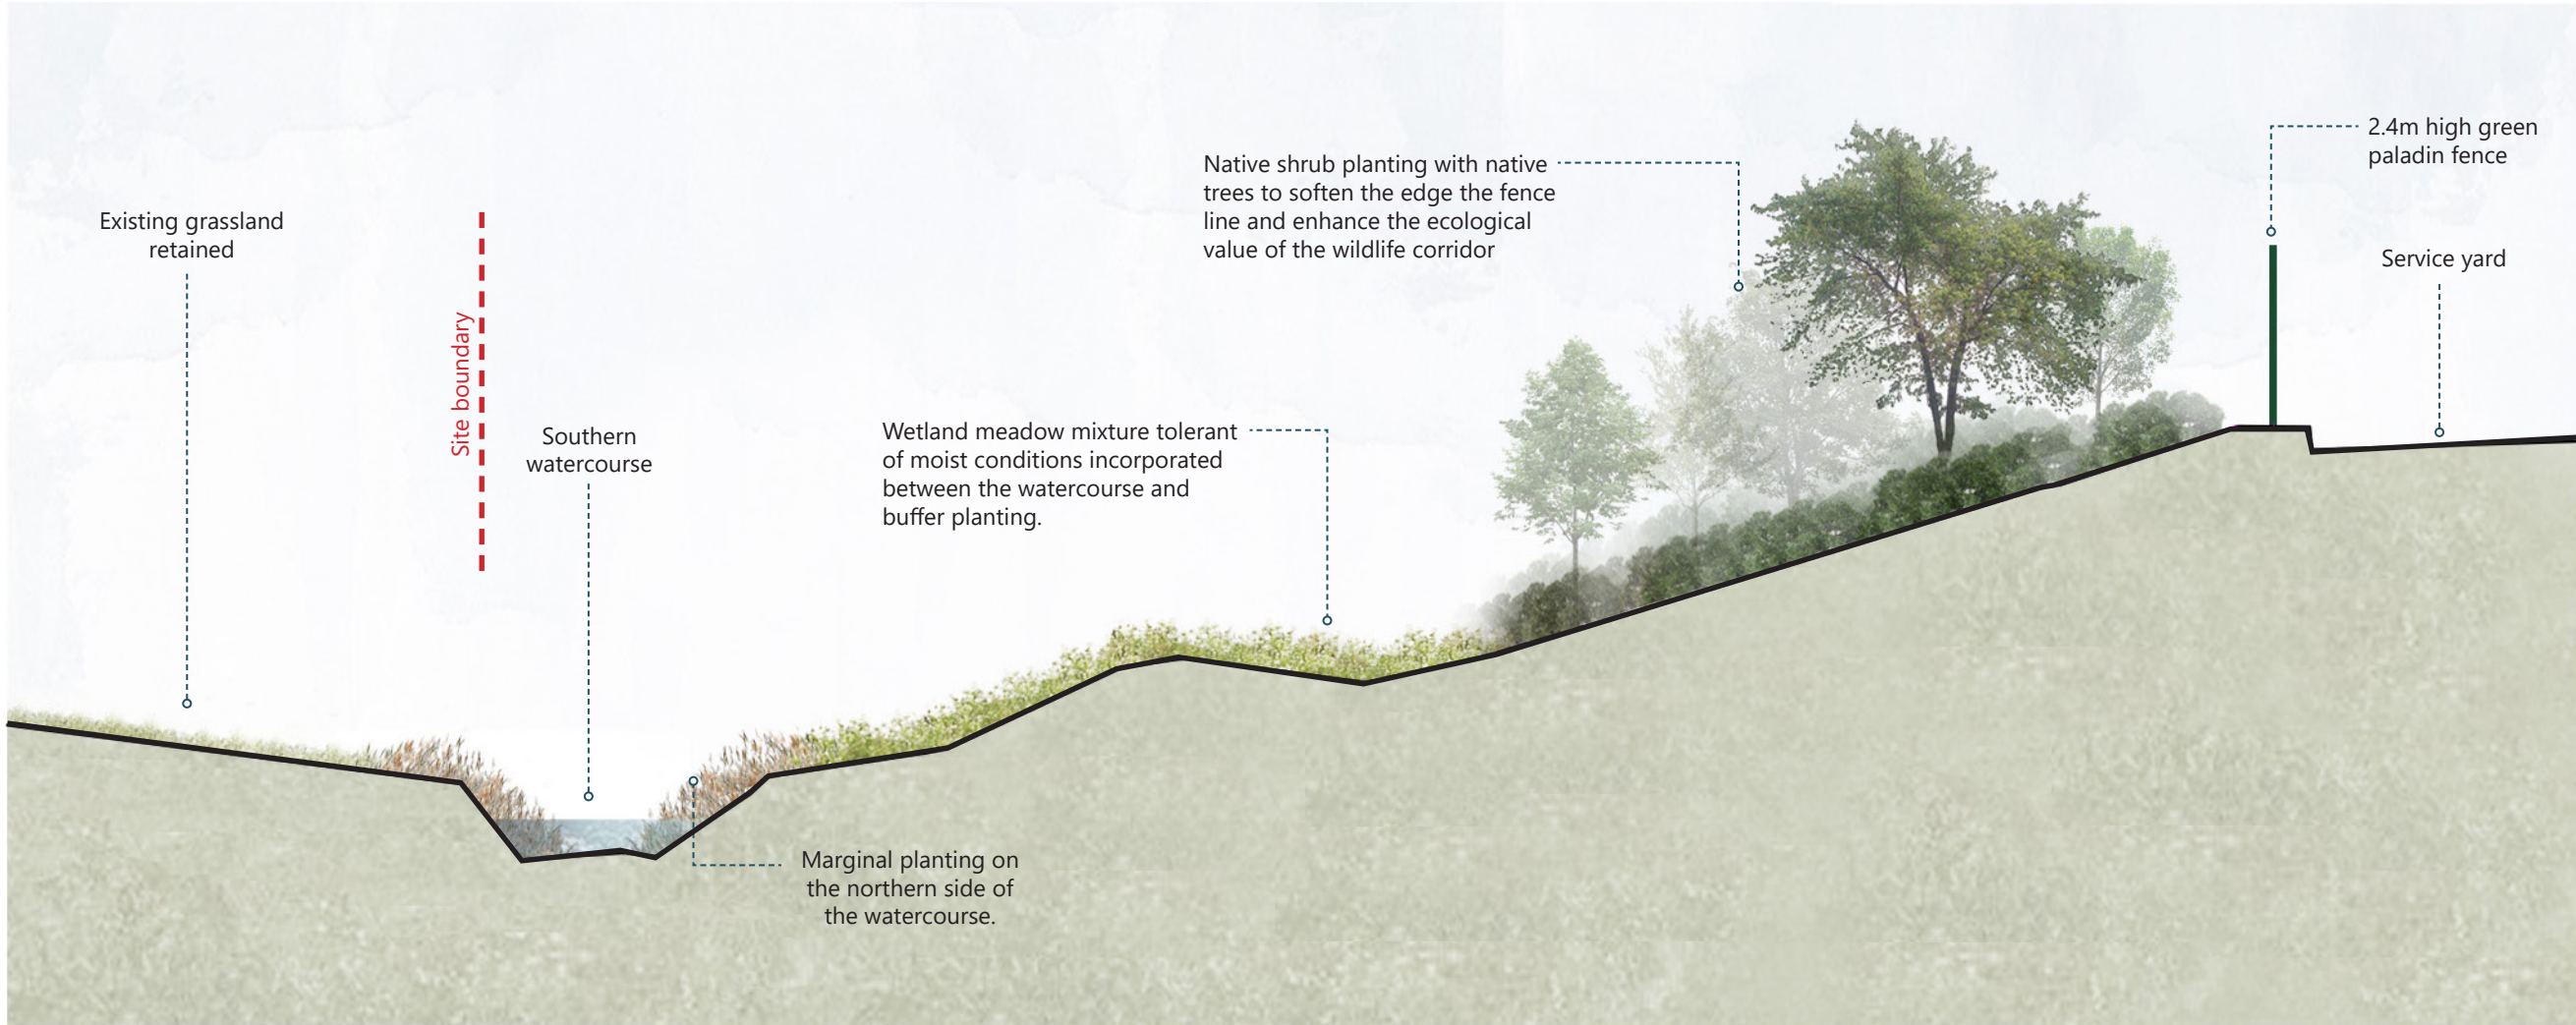


F F1

Section H-H1

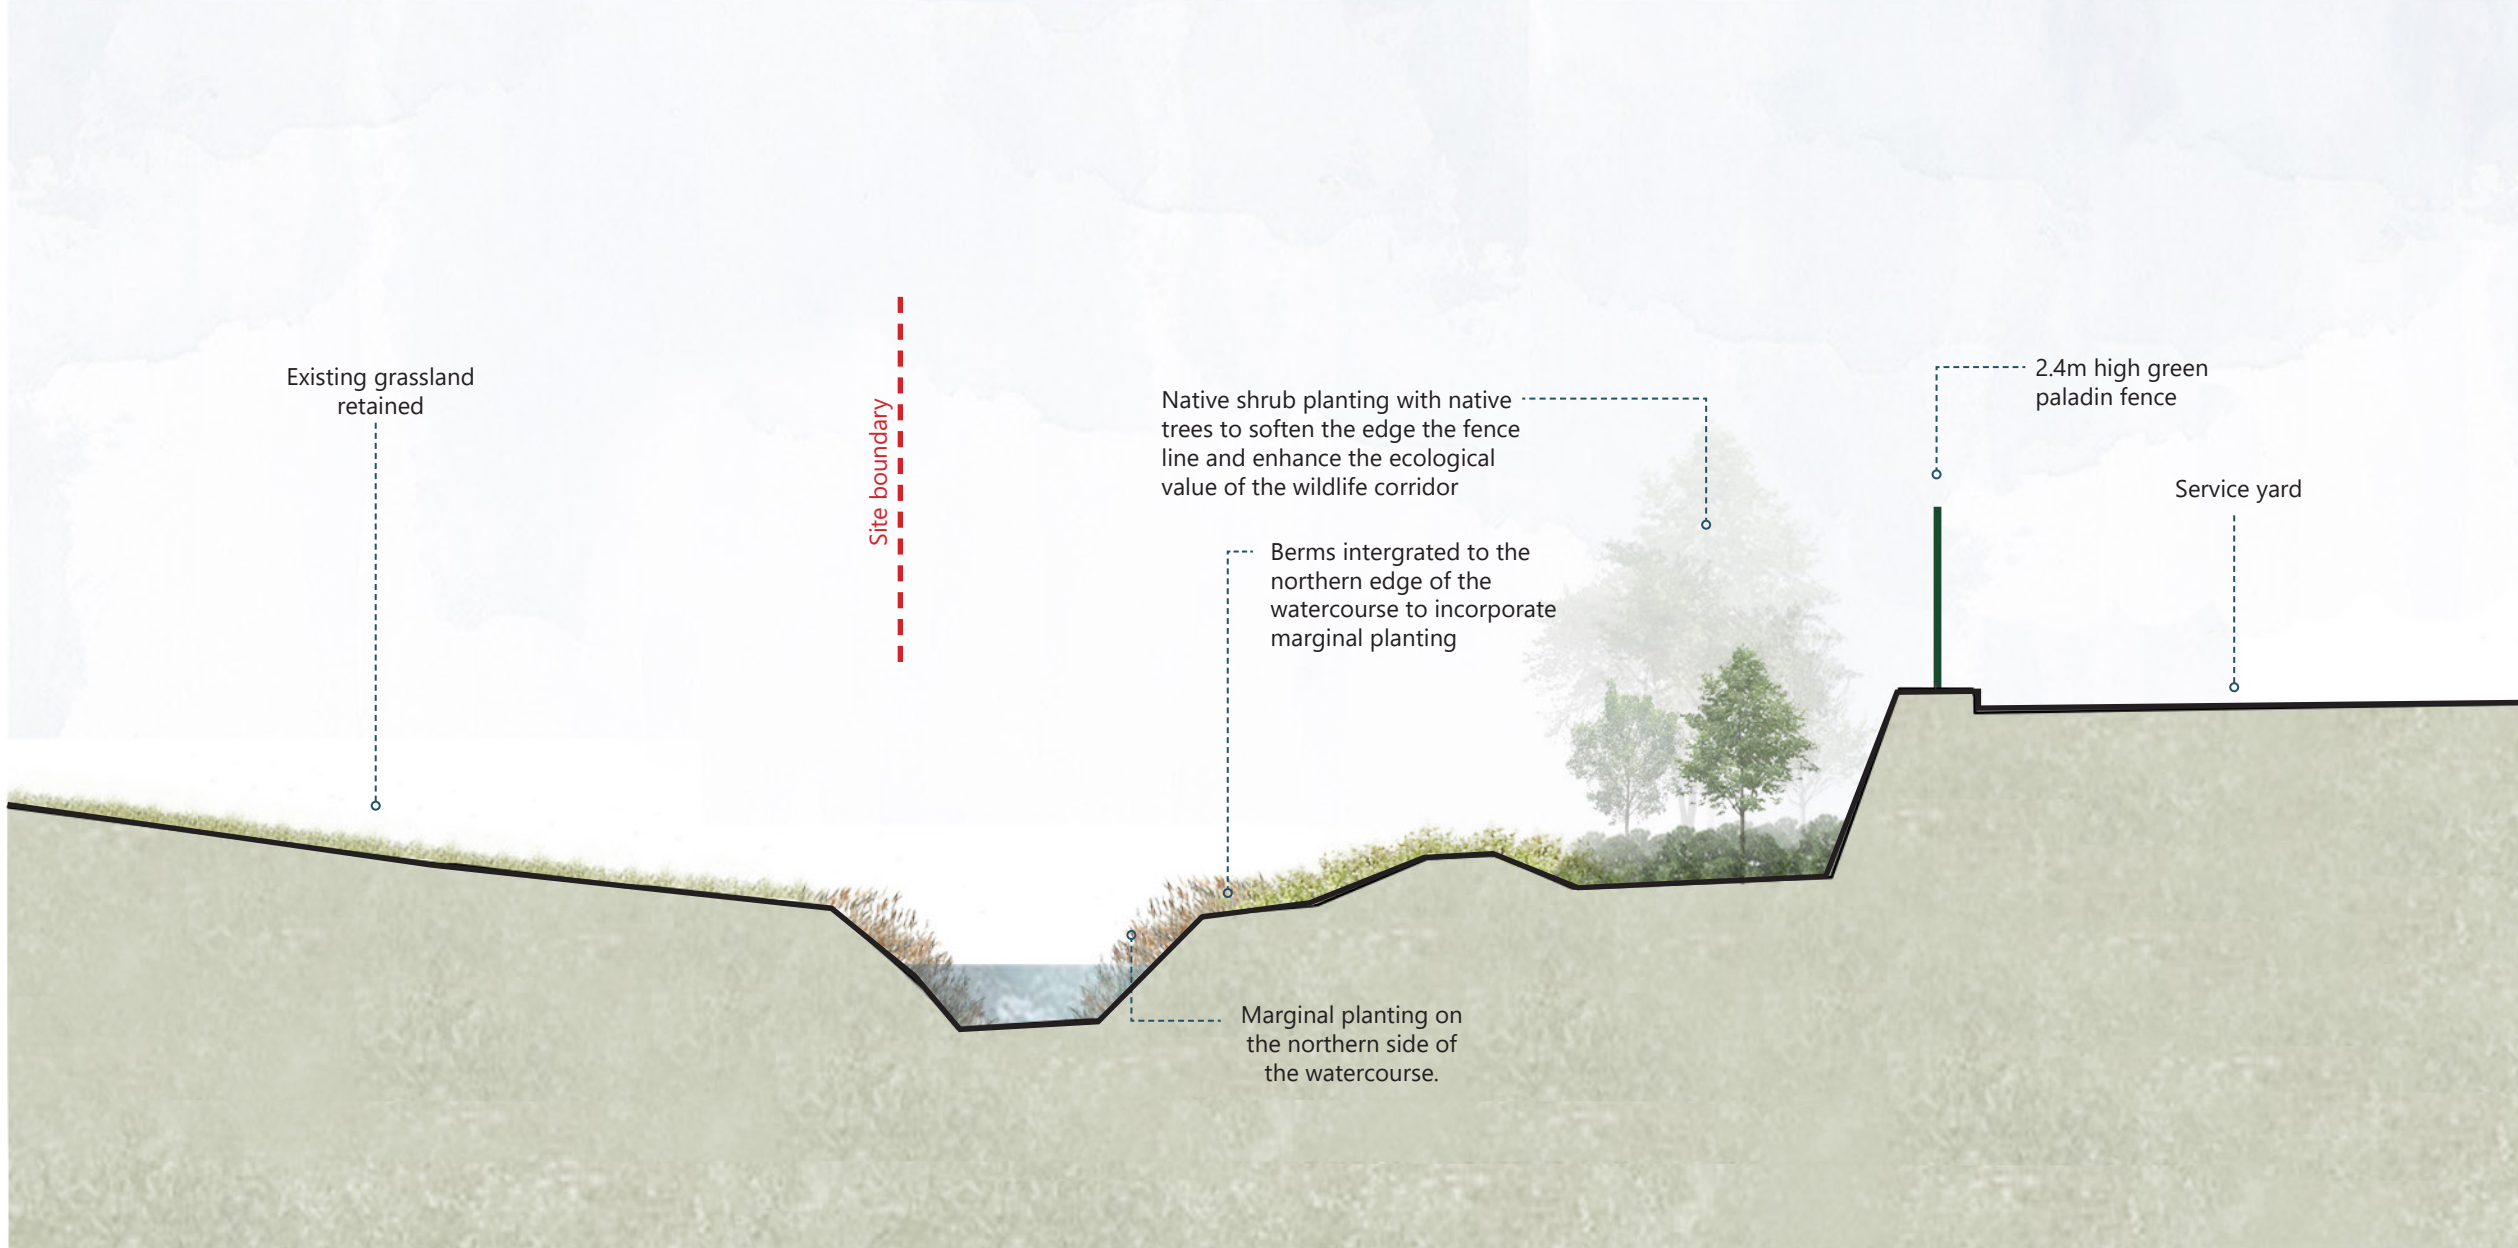


H H1

Location Plan

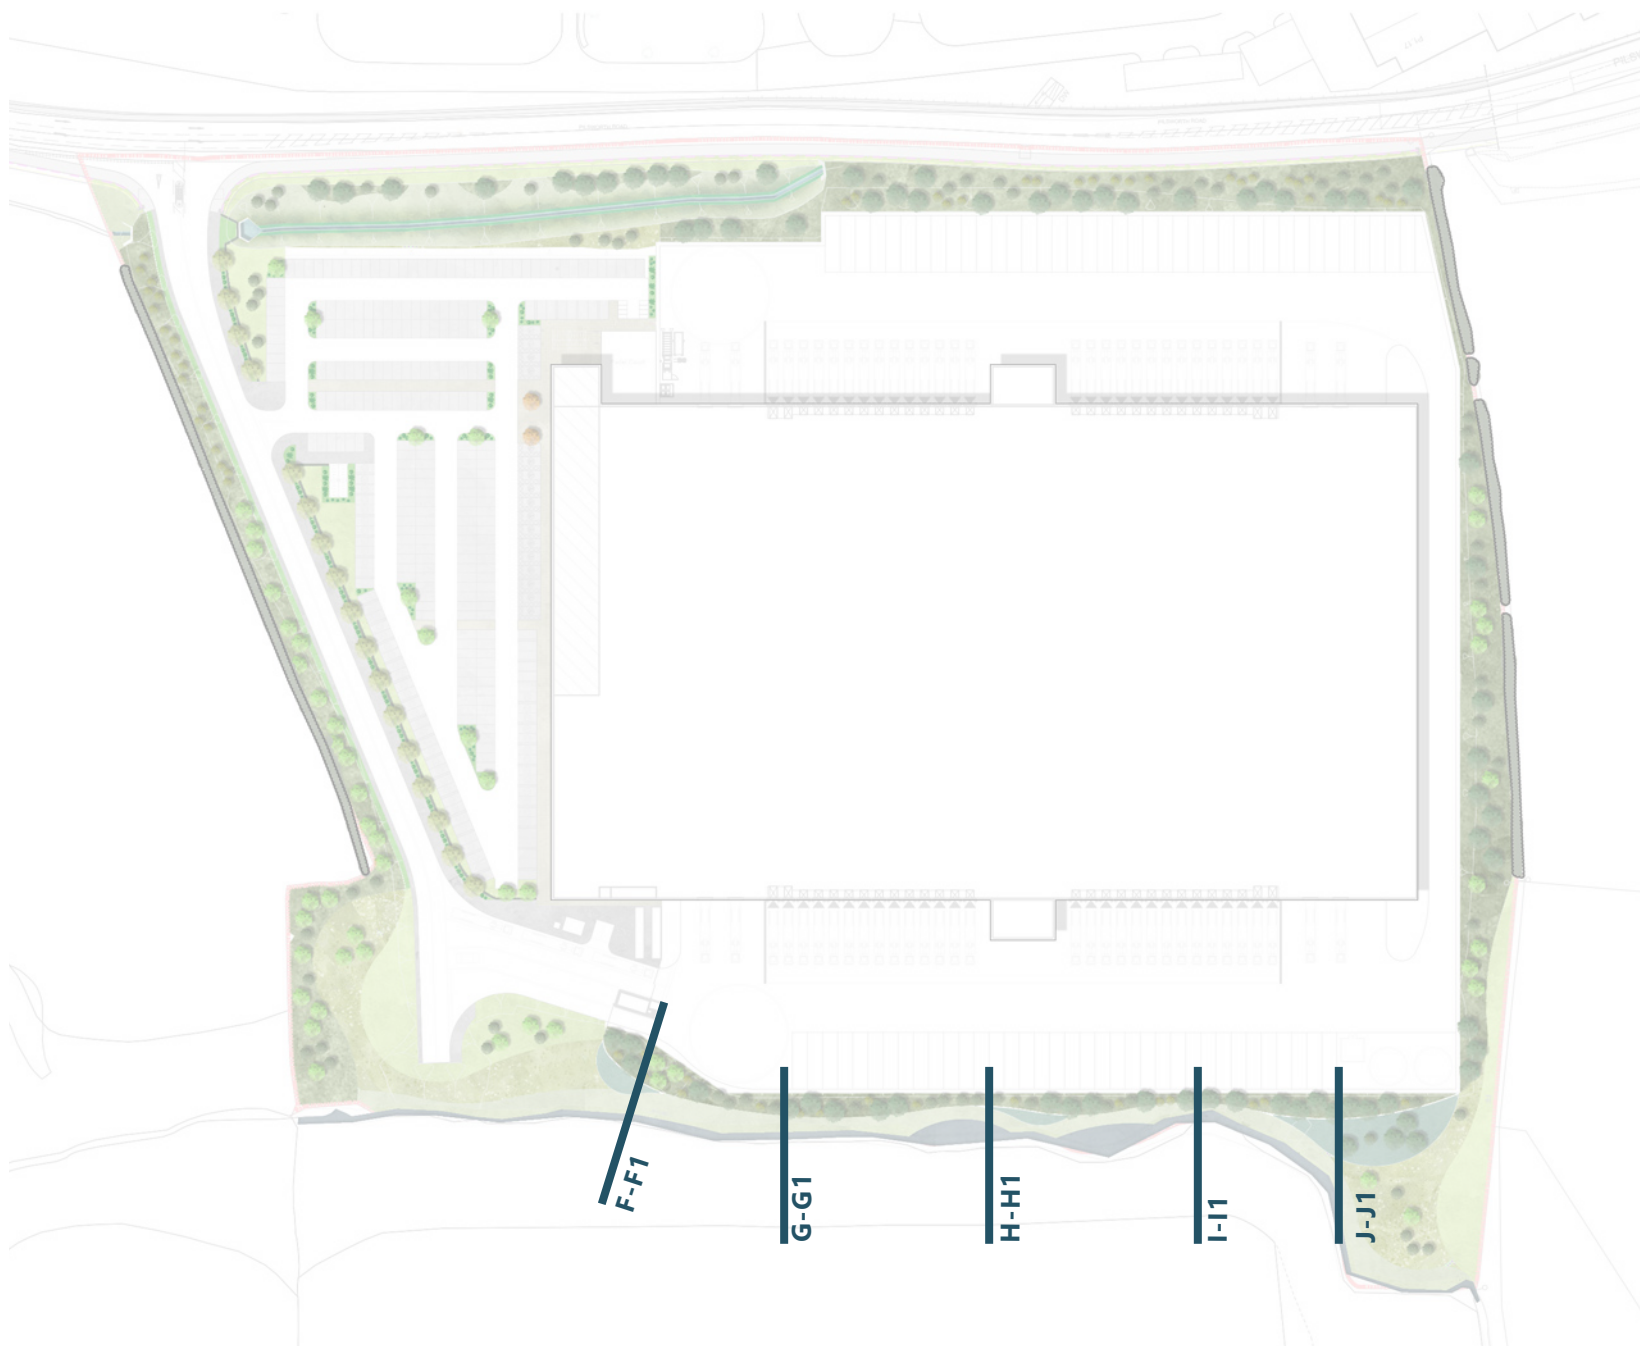


Section G-G1

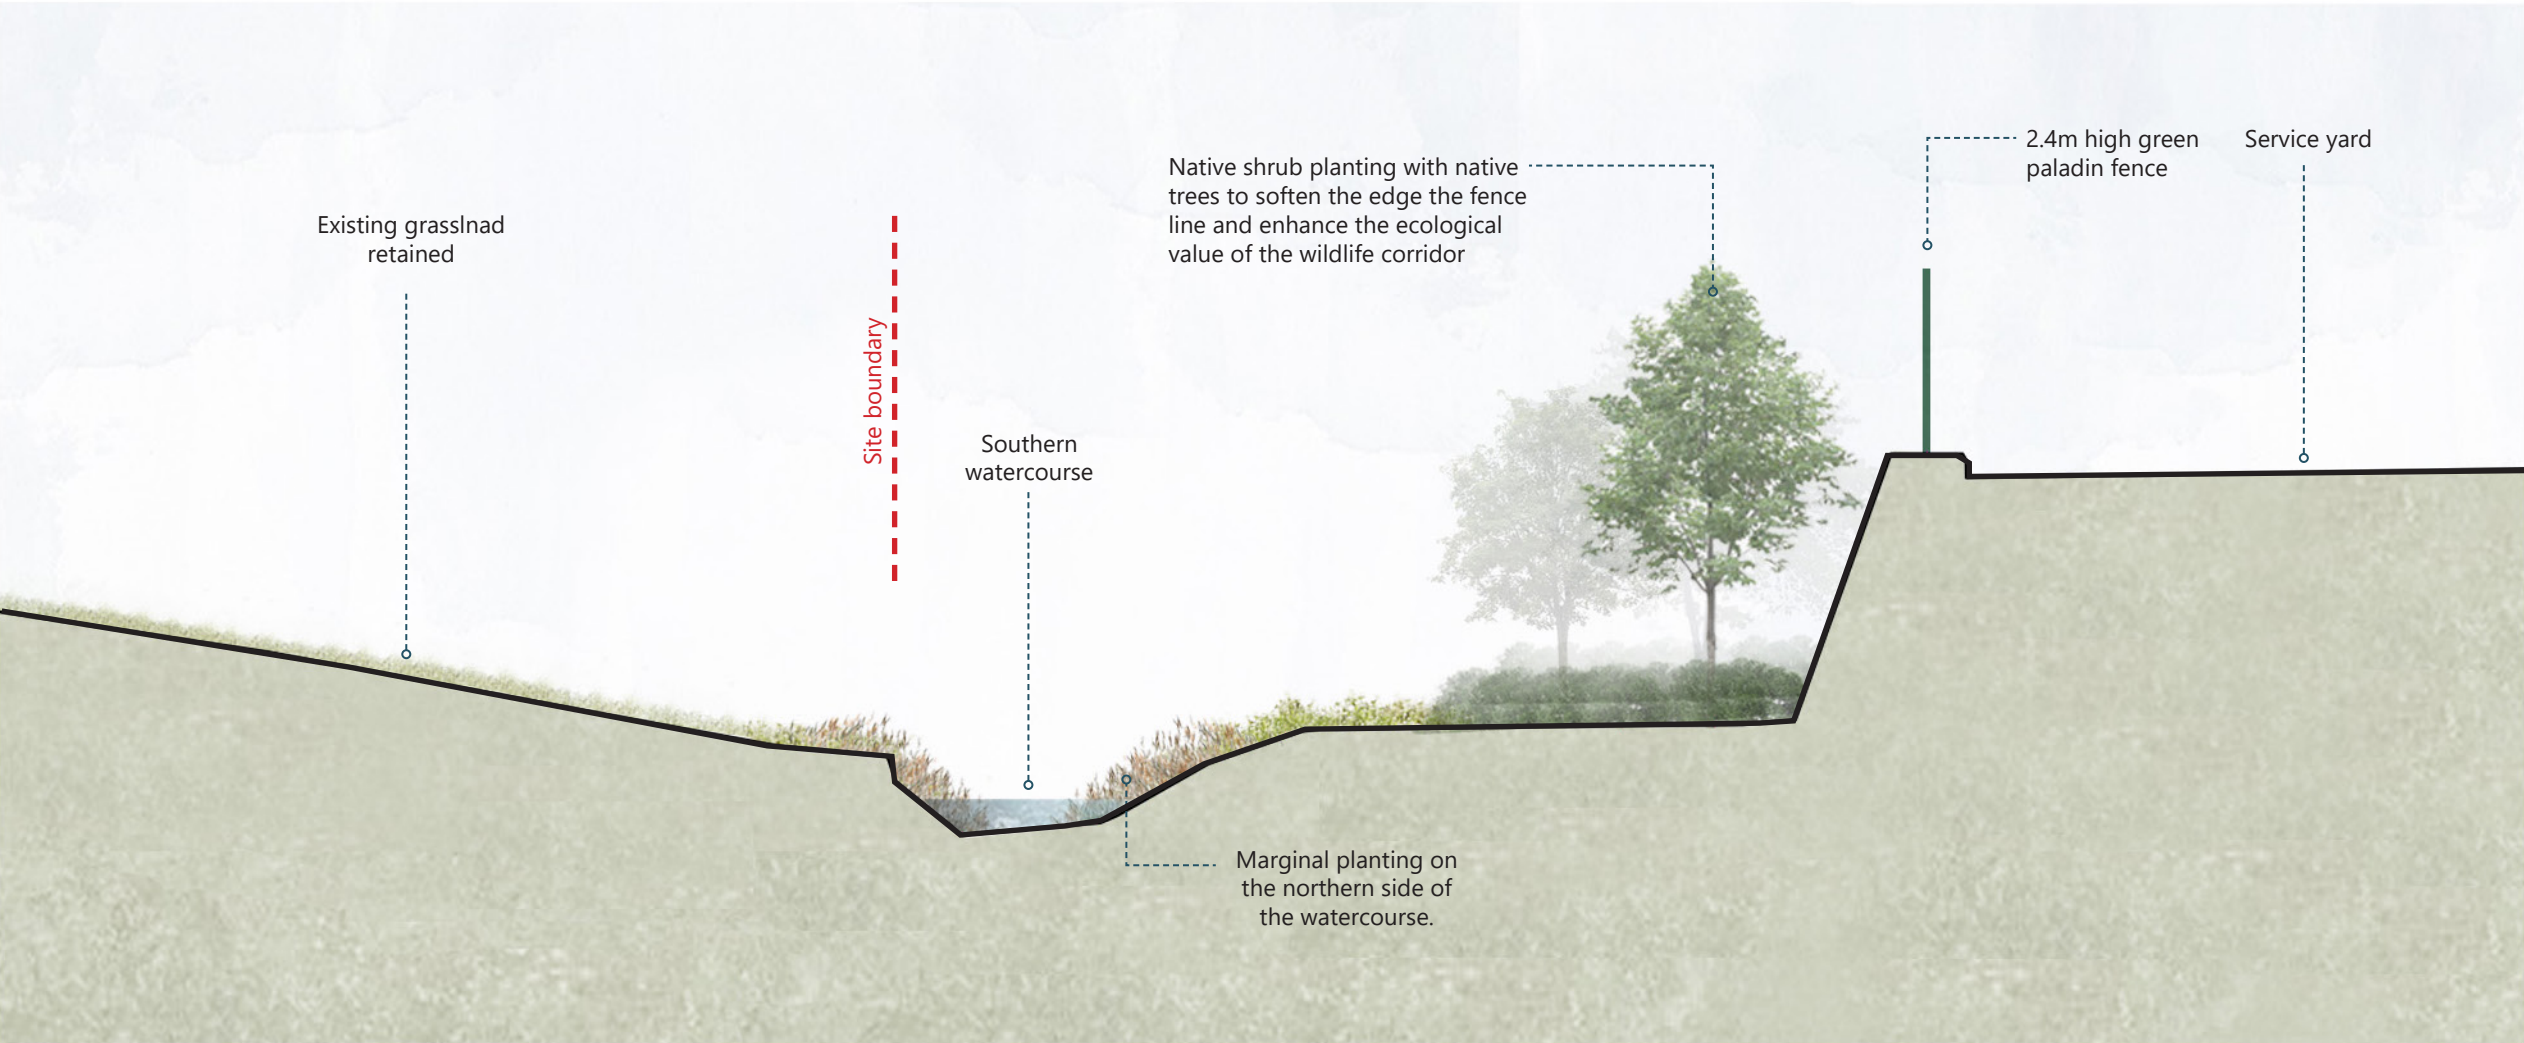


G G1

Section I-I1

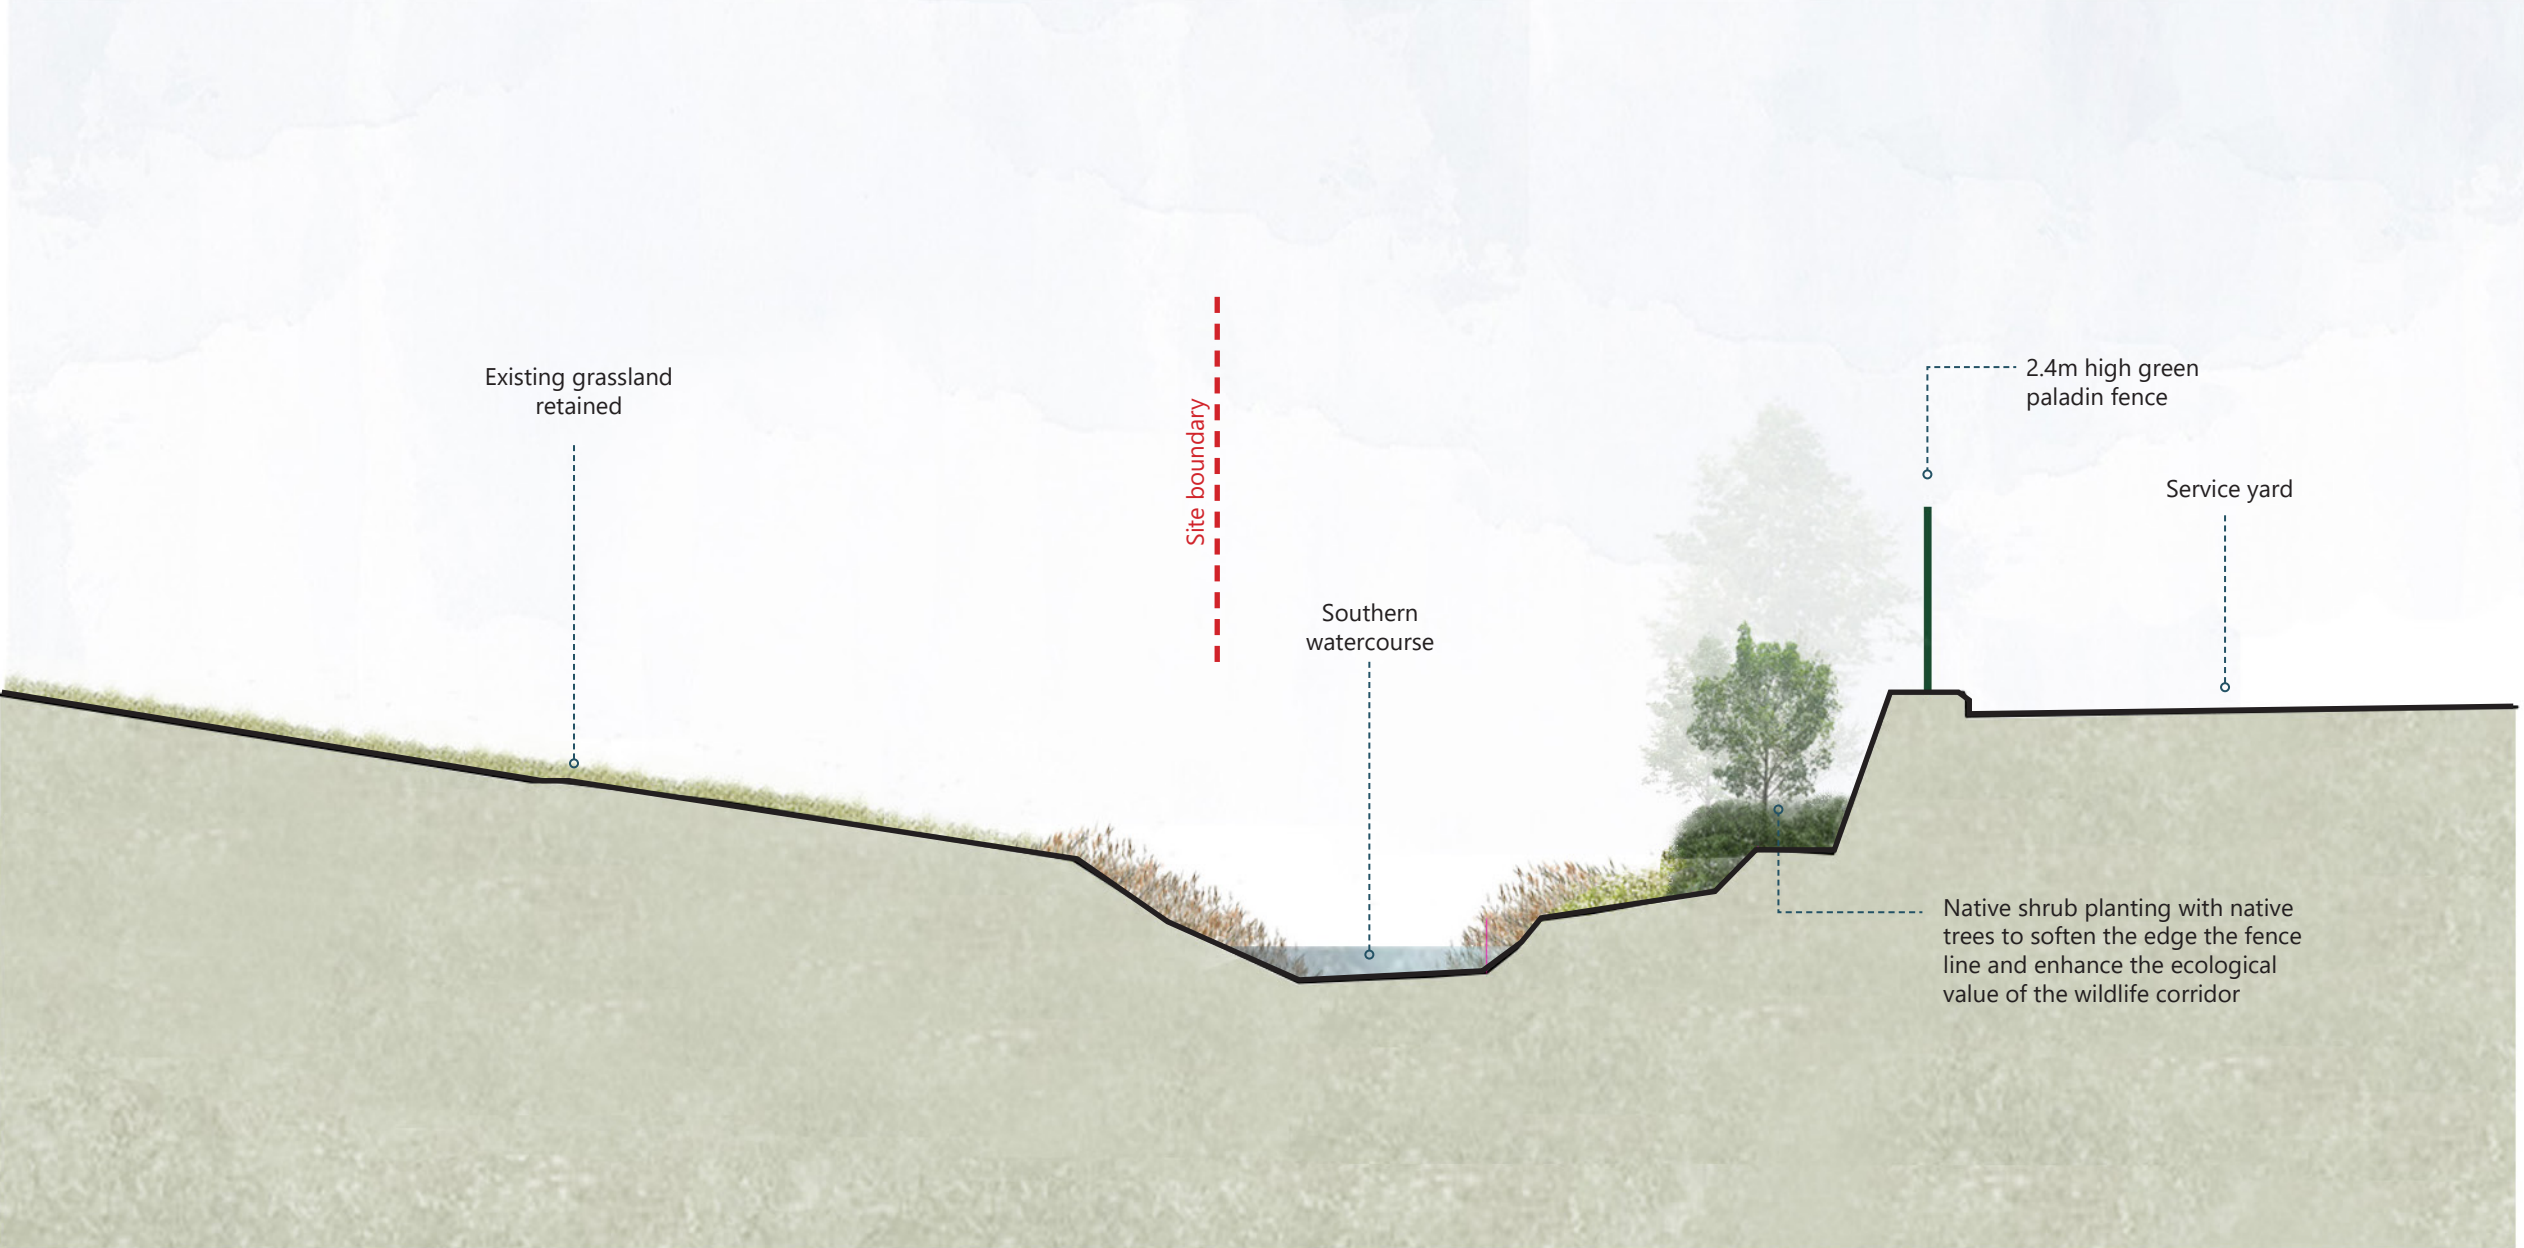

I I1

Section J-J1

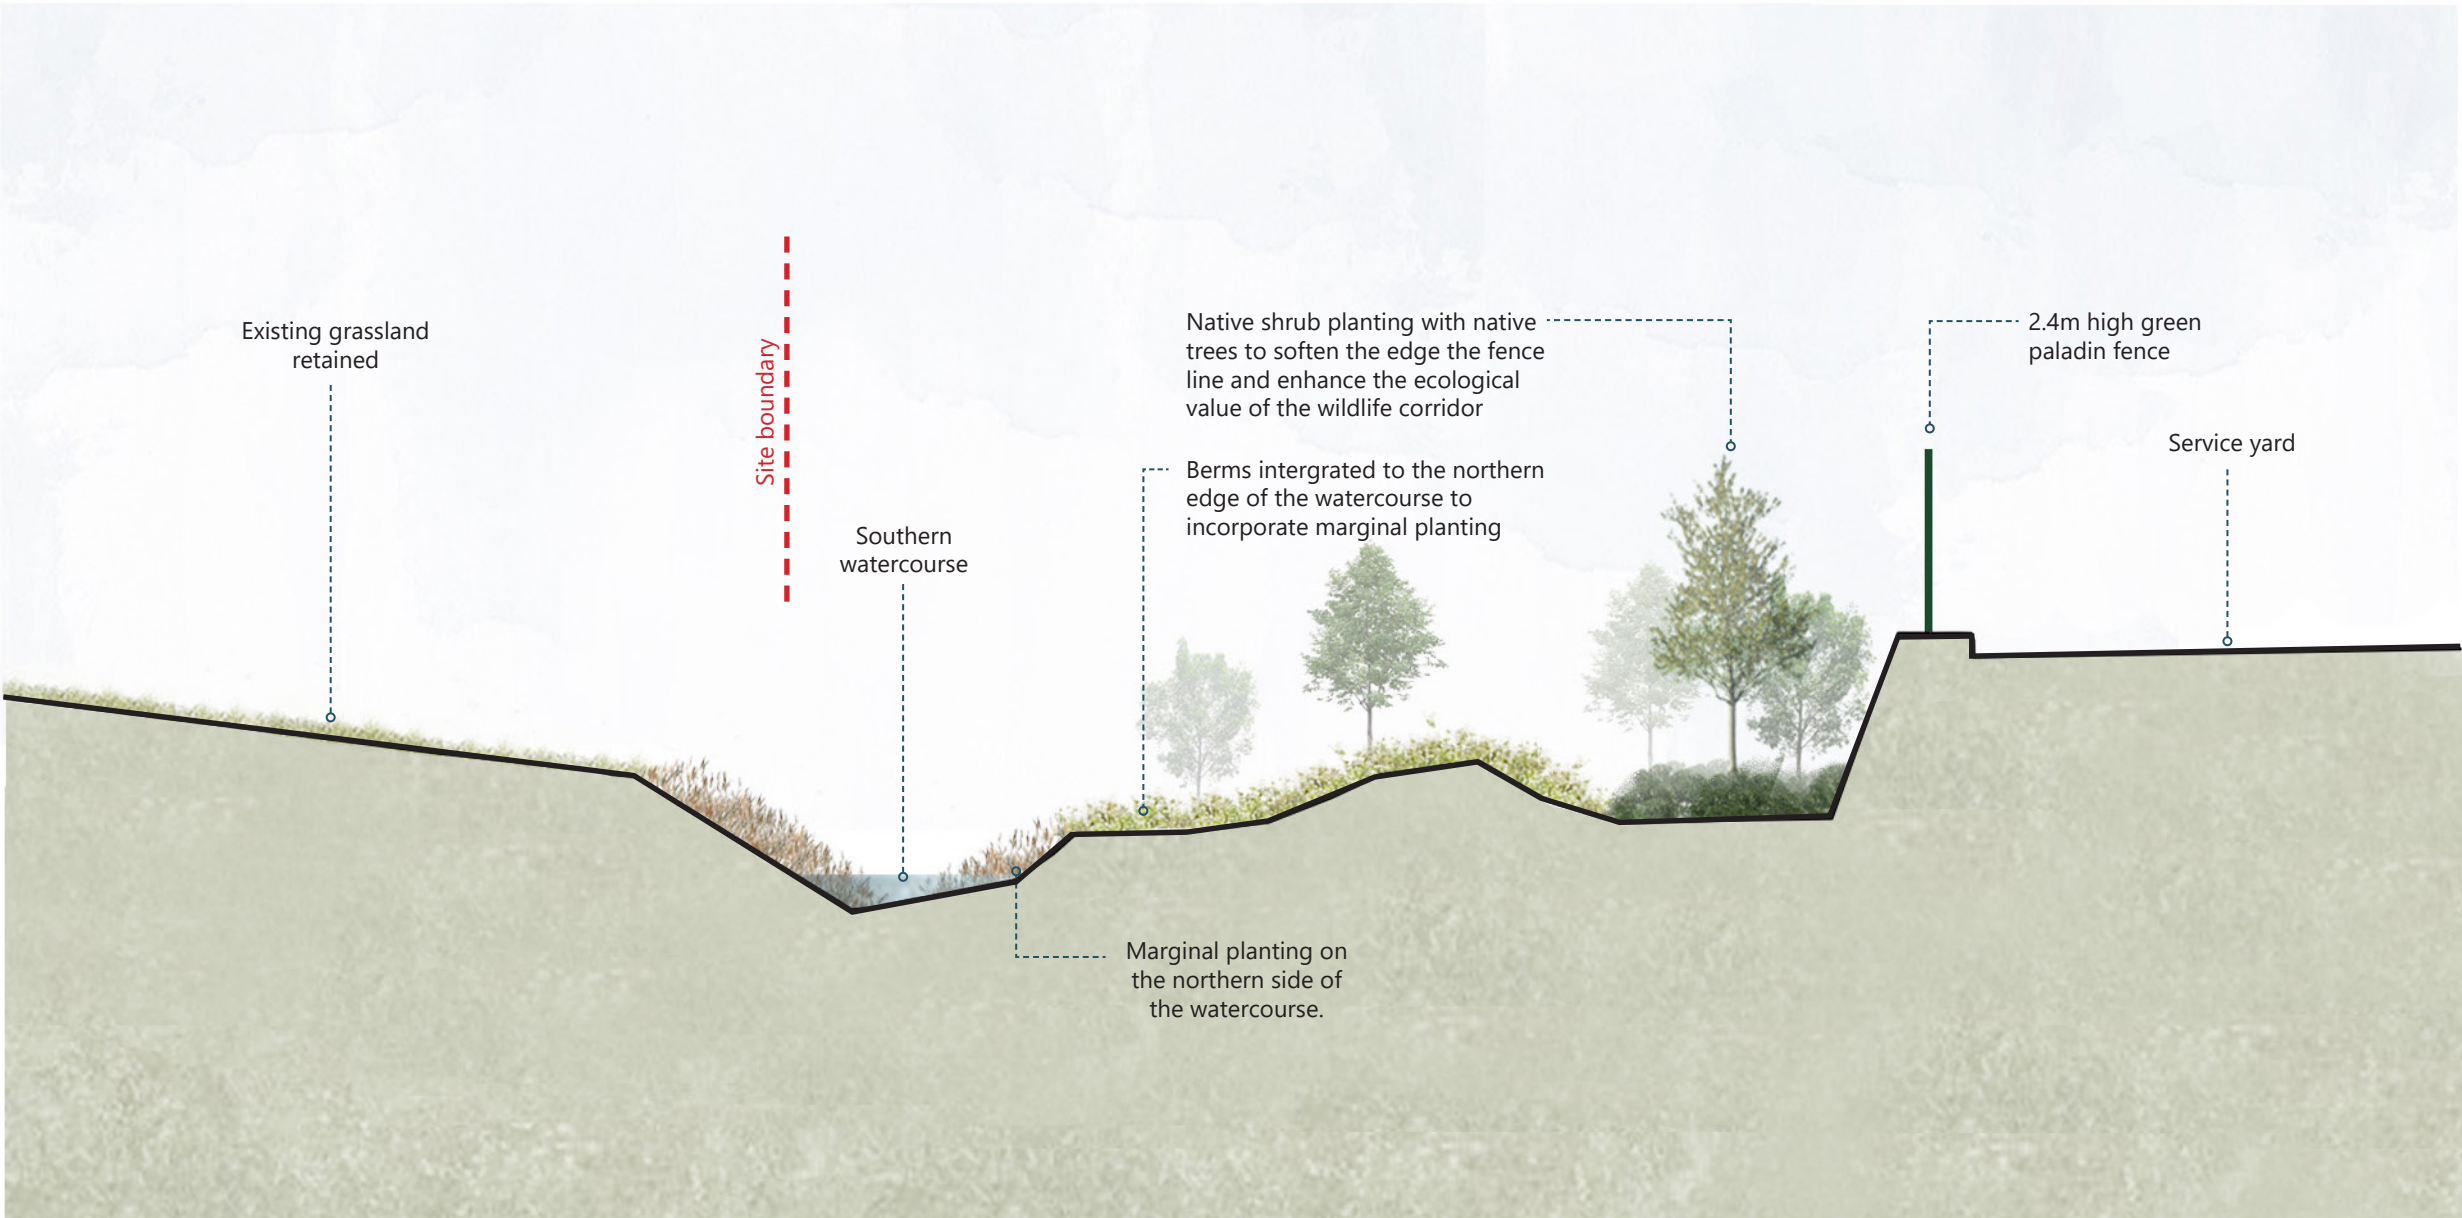

J J1

