



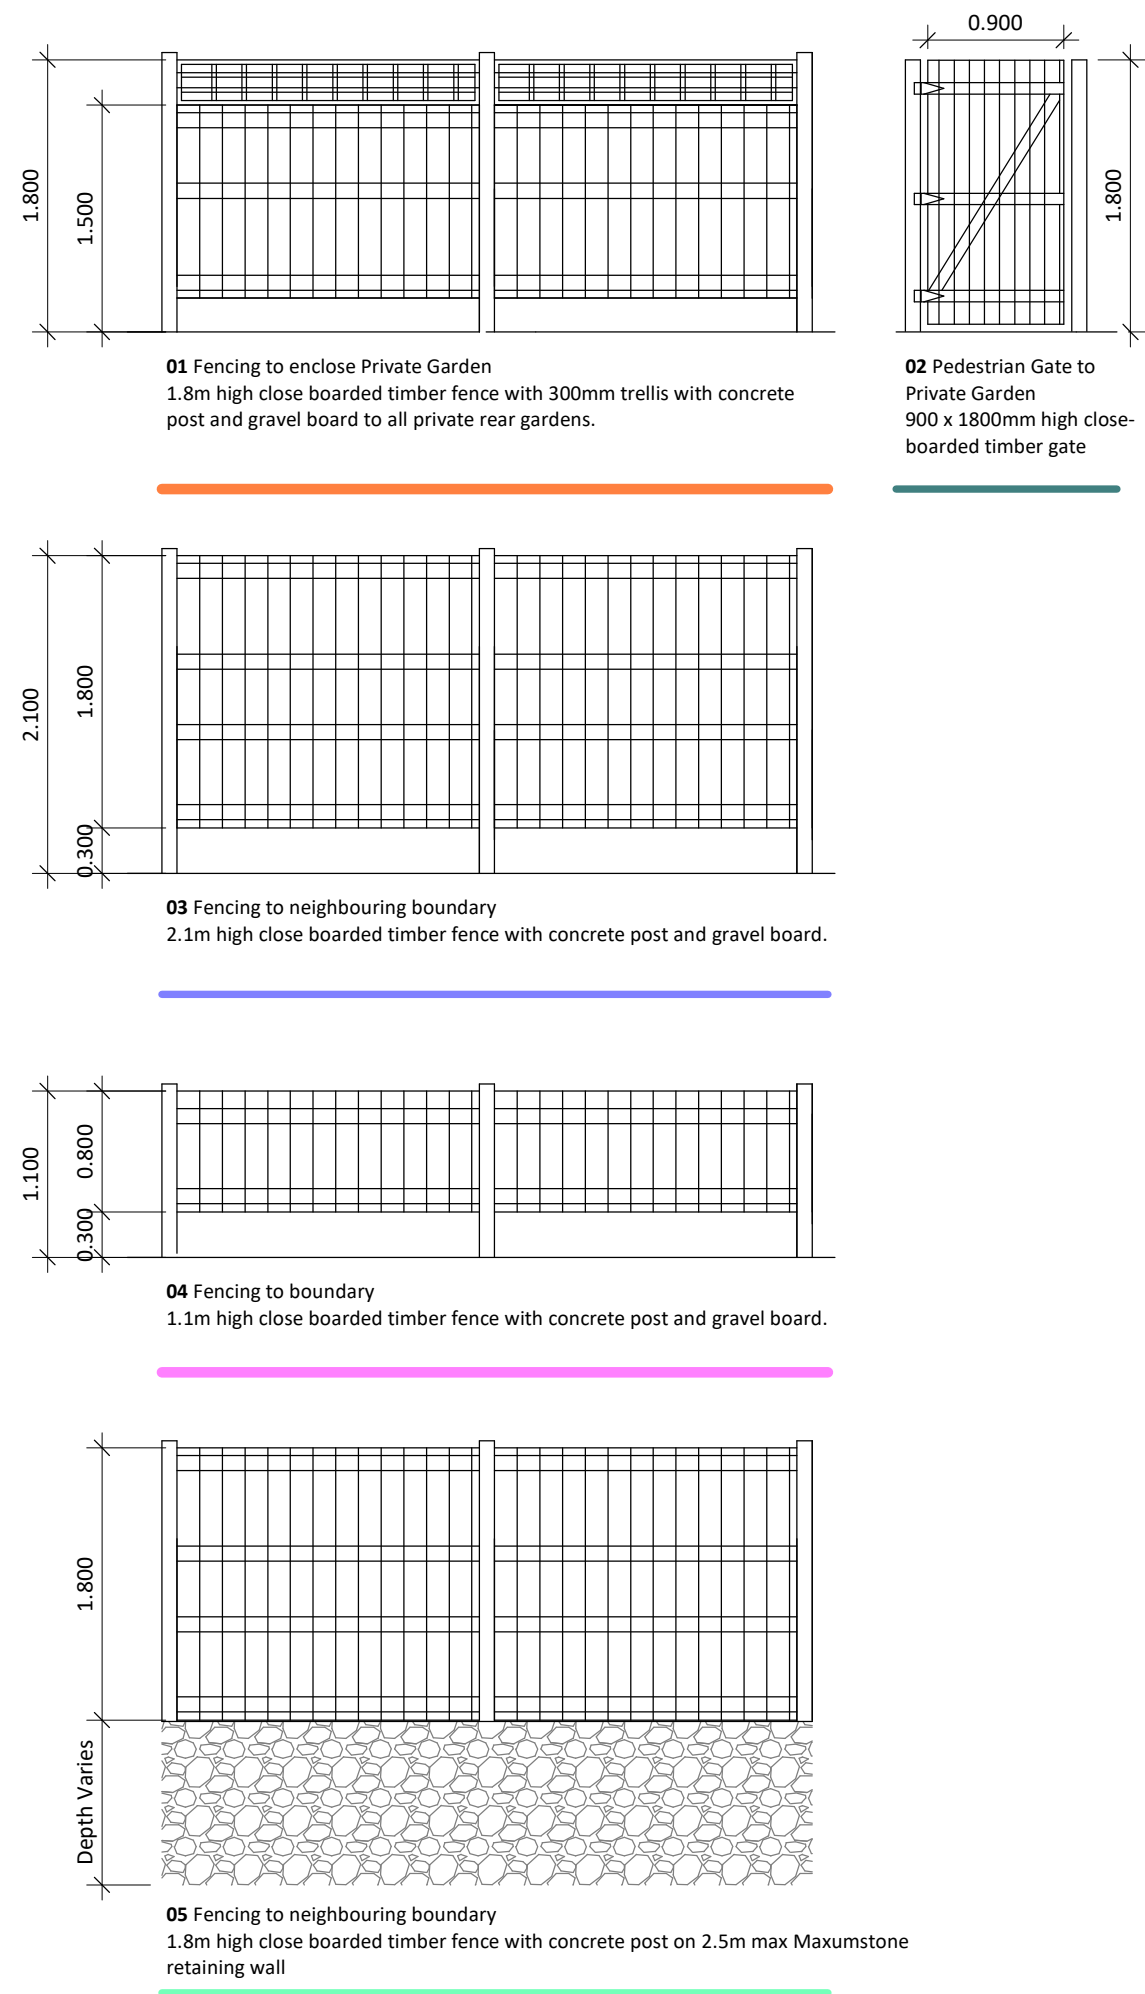

BTP_Boundary Details

1 : 50

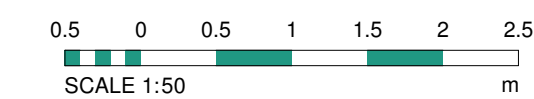

3	24.02.25	ED	Drawing revised following comments from LPA
2	17.02.25	ED	Drawing revised following comments from LPA
1	19.11.24	ED	Drawing revised following receipt of revised drainage strategy

Rev	Date	Int	Description
3	24.02.25	ED	Drawing revised following comments from LPA
2	17.02.25	ED	Drawing revised following comments from LPA
1	19.11.24	ED	Drawing revised following receipt of revised drainage strategy

CLIENT:
Built Developments Ltd

PROJECT:
Bury Old Road, Heywood

DESCRIPTION:
Boundary Treatment Plan Site 01

PURPOSE OF ISSUE:
Planning

DRAWN BY: CHECKED DATE: SCALE @ A1:
ED VJS 28.06.24 As indicated

JOB NO: STATUS CODE: DRAWING NO: REV
4299 S2 108 3

FILE IDENTIFIER:
BR-BTP-00-ZZ-DR-A-4299_108.3

Elizabeth House 486 Didsbury Road Heaton Mersey Stockport SK4 3BS
0161 443 1221 info@bernardtaylor.co.uk www.btparchitects.co.uk

107
101
99

Boundary Treatment Plan Site 01

1 : 200

Our Lady and St Pauls
Roman Catholic Primary School

