




NORTH EAST ELEVATION
1 : 200

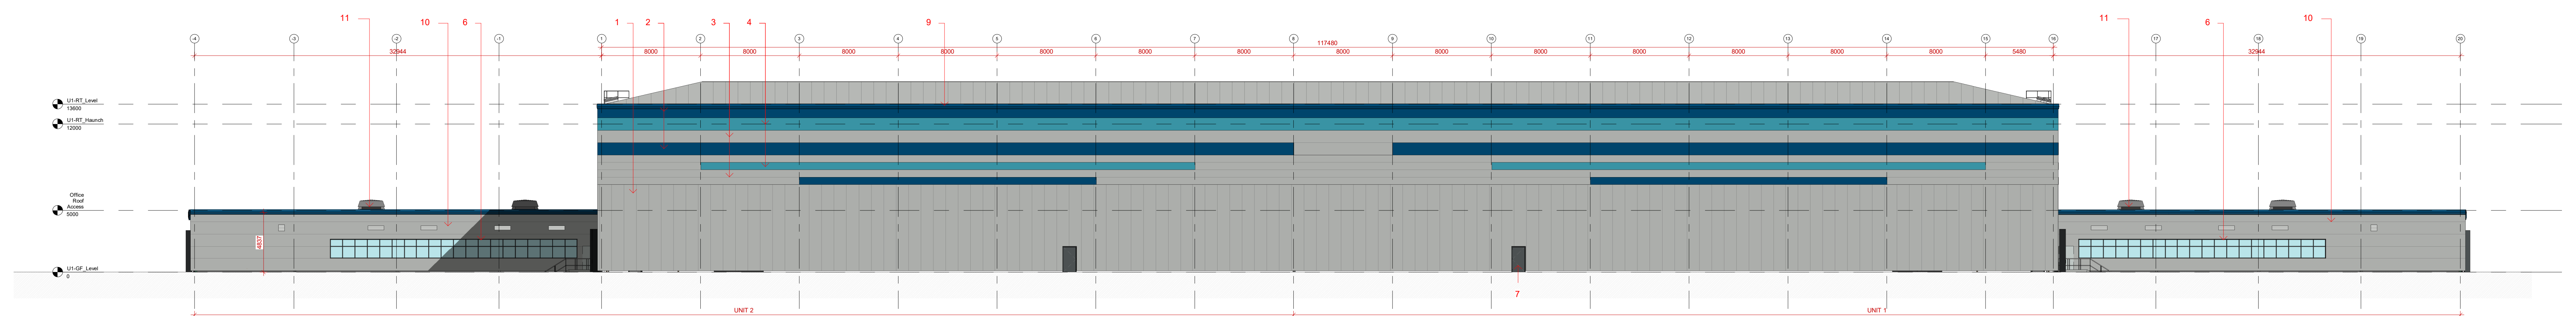

SOUTH WEST ELEVATION
1 : 200

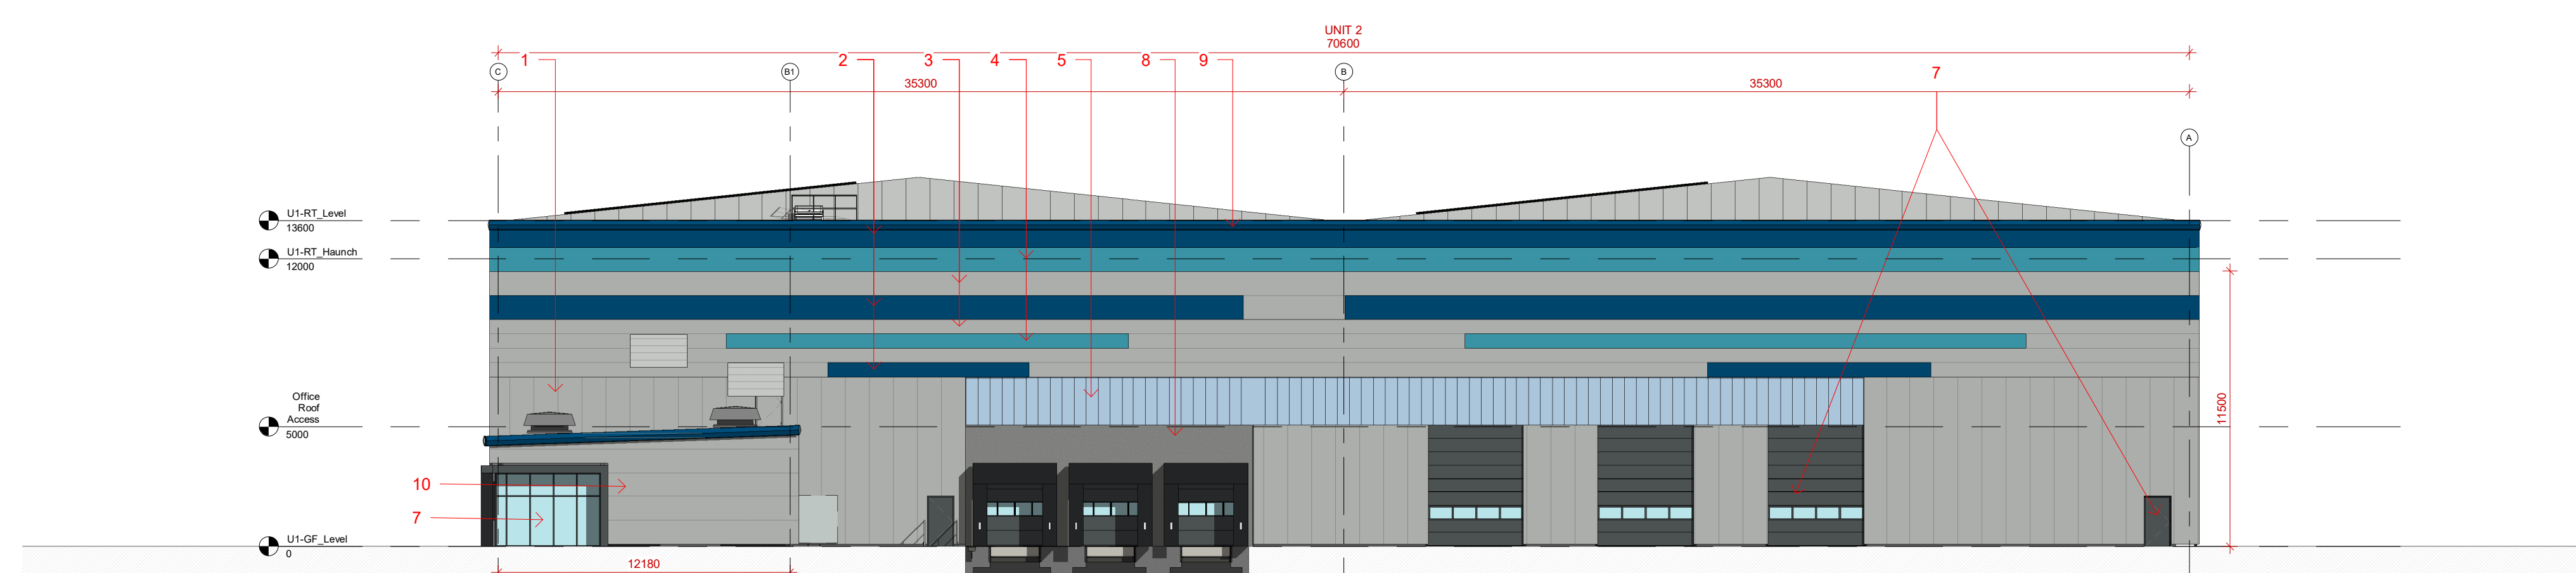

3 NORTH WEST ELEVATION
1 : 200

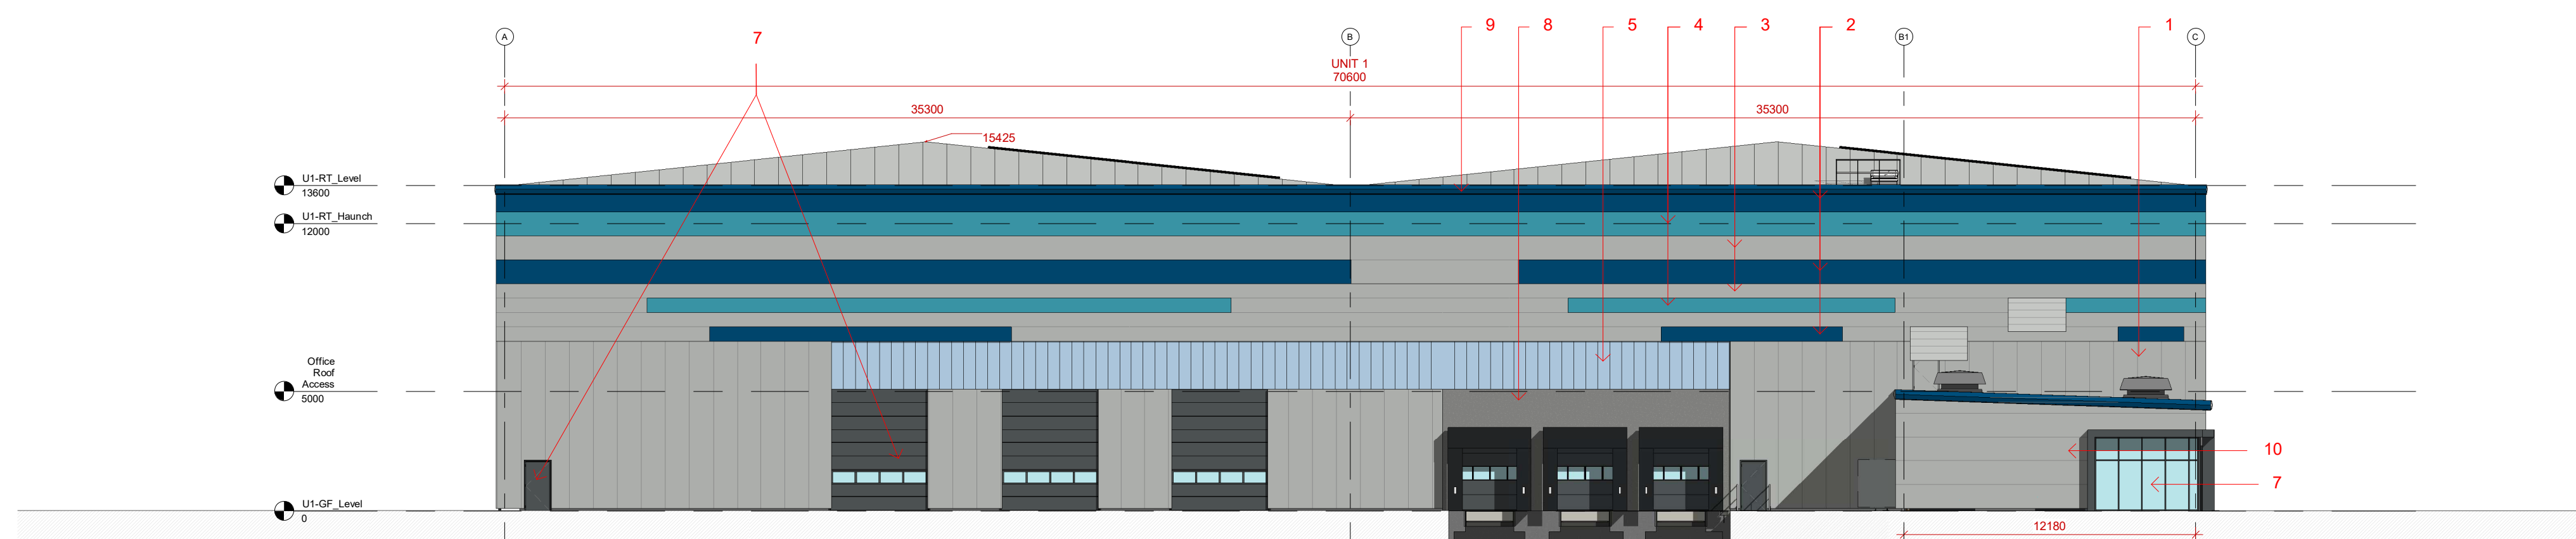

SOUTH EAST ELEVATION
1 : 200

- | MATERIALS KEY | |
|---------------|--|
| 1 | KINGSPAN K3100RW PANEL - 73mm CORE THICKNESS - MOONSTONE RAL 7035. VERTICALLY LAID |
| 2 | KINGSPAN QUADCORE KS600/1000 AWP MICRORIB PANEL - 74mm THICKNESS - KYANITE RAL 5010. HORIZONTALLY LAID |
| 3 | KINGSPAN QUADCORE KS600/1000 AWP MICRORIB PANEL - 74mm THICKNESS - MOONSTONE RAL 7035. HORIZONTALLY LAID |
| 4 | KINGSPAN QUADCORE KS600/1000 AWP MICRORIB PANEL - 74mm THICKNESS - AZURITE BLUE GREEN. HORIZONTALLY LAID |
| 5 | KINGSPAN DAY-LITE ARCHITECTURAL TRANSLUCENT PANELS - OPAL WHITE |
| 6 | ALUMINIUM FRAMED GREEN TINTED (SAINT-COBAIN CURTAIN - PARSON GREEN 6mm / Argon 90% 16mm) THERMAL TRA II II PLANCLEAR 6mm T GLAZED CURTAIN WALL WITH BRISE SOLEIL FRAME AND BRISE SOLEIL BASALT GREY RAL 7012 |
| 7 | DOCK DOORS, LEVEL ACCESS DOORS AND EXTERNAL DOORS. RAL 7012 |
| 8 | PRECAST CONCRETE GUTTER |
| 9 | CAPPING, FASCIA AND GUTTER - KYANITE RAL 5010 |
| 10 | KINGSPAN K3100 AWP MICRORIB PANEL - 74mm THICKNESS - MOONSTONE RAL 7035. HORIZONTALLY LAID |
| 11 | ROOF MOUNTED VENTILATION SYSTEM |

Do not scale this drawing
askton smith to be notified of discrepancies in figured dimensions
Contractors must check all dimensions from site
This drawing is copyright and is for use on this site only
This drawing is to be used solely for information as entitled
For other information refer to the latest revision of any cross referenced drawing



LOCATION PLAN:

NOTES:

[illegible]

21157