



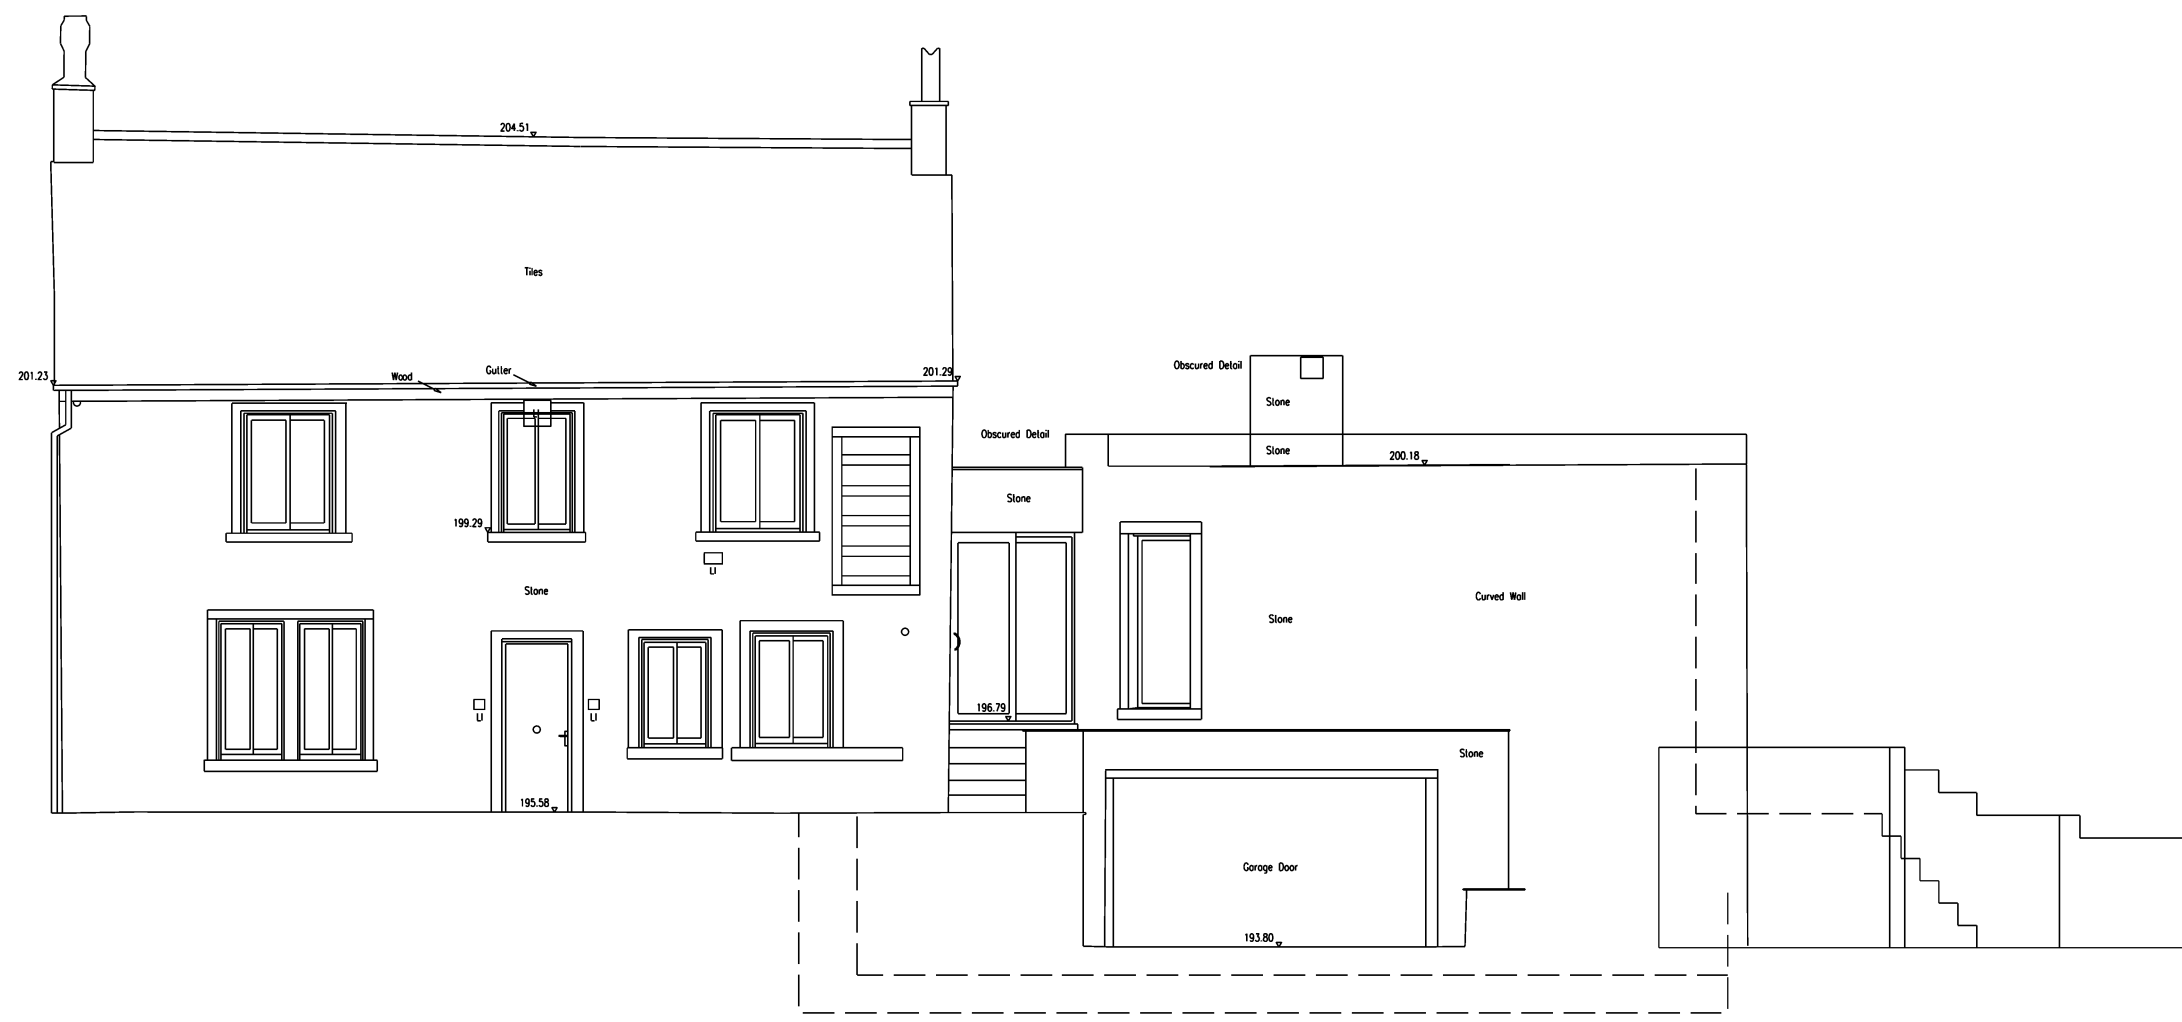


NORTH ELEVATION (FRONT)

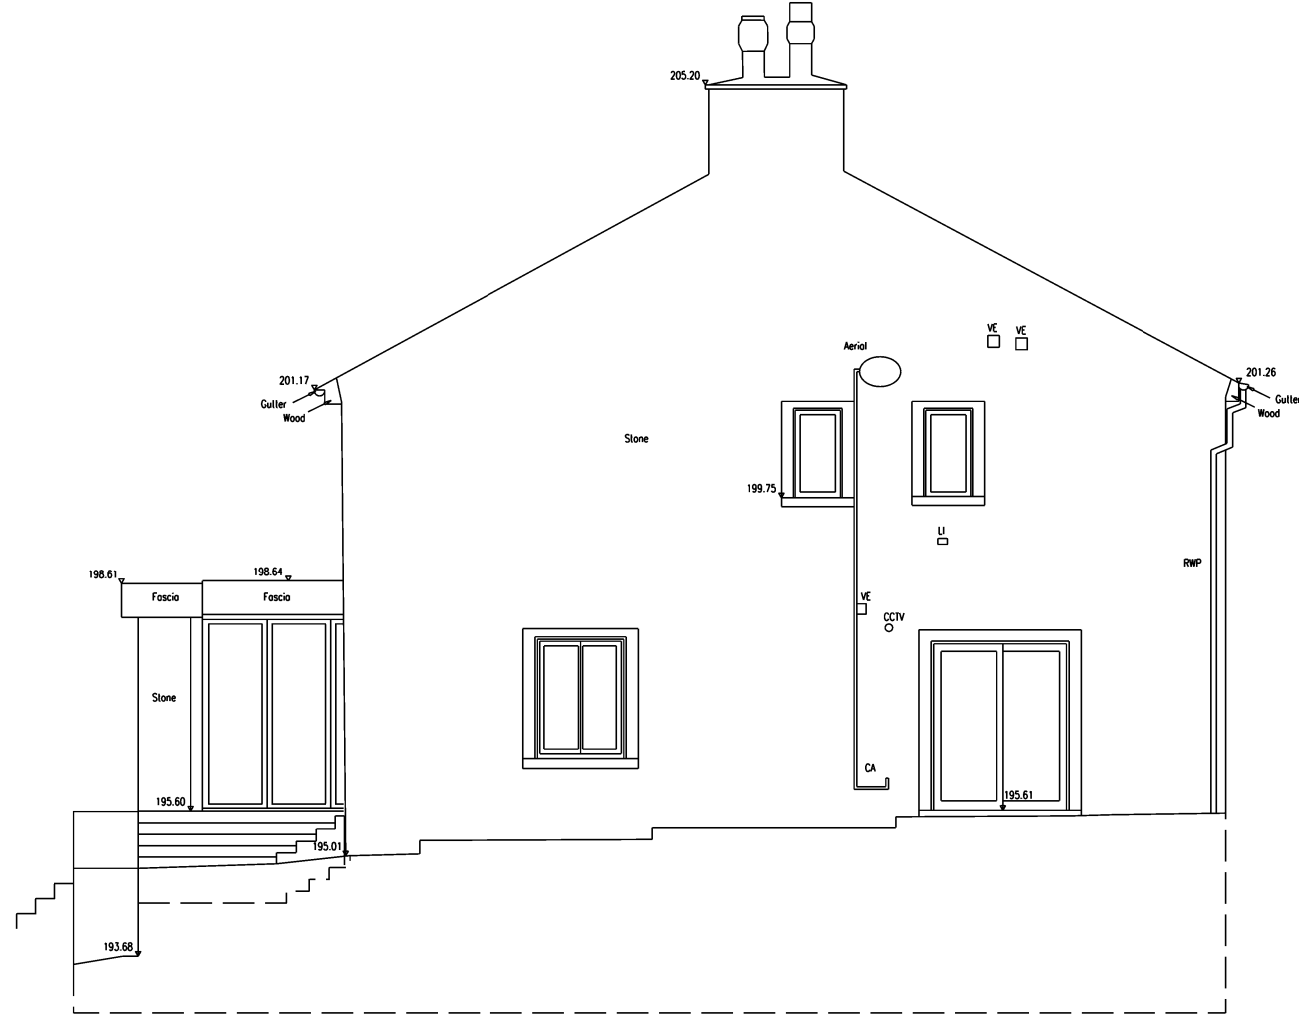

EAST ELEVATION (SIDE)



SOUTH ELEVATION (REAR)

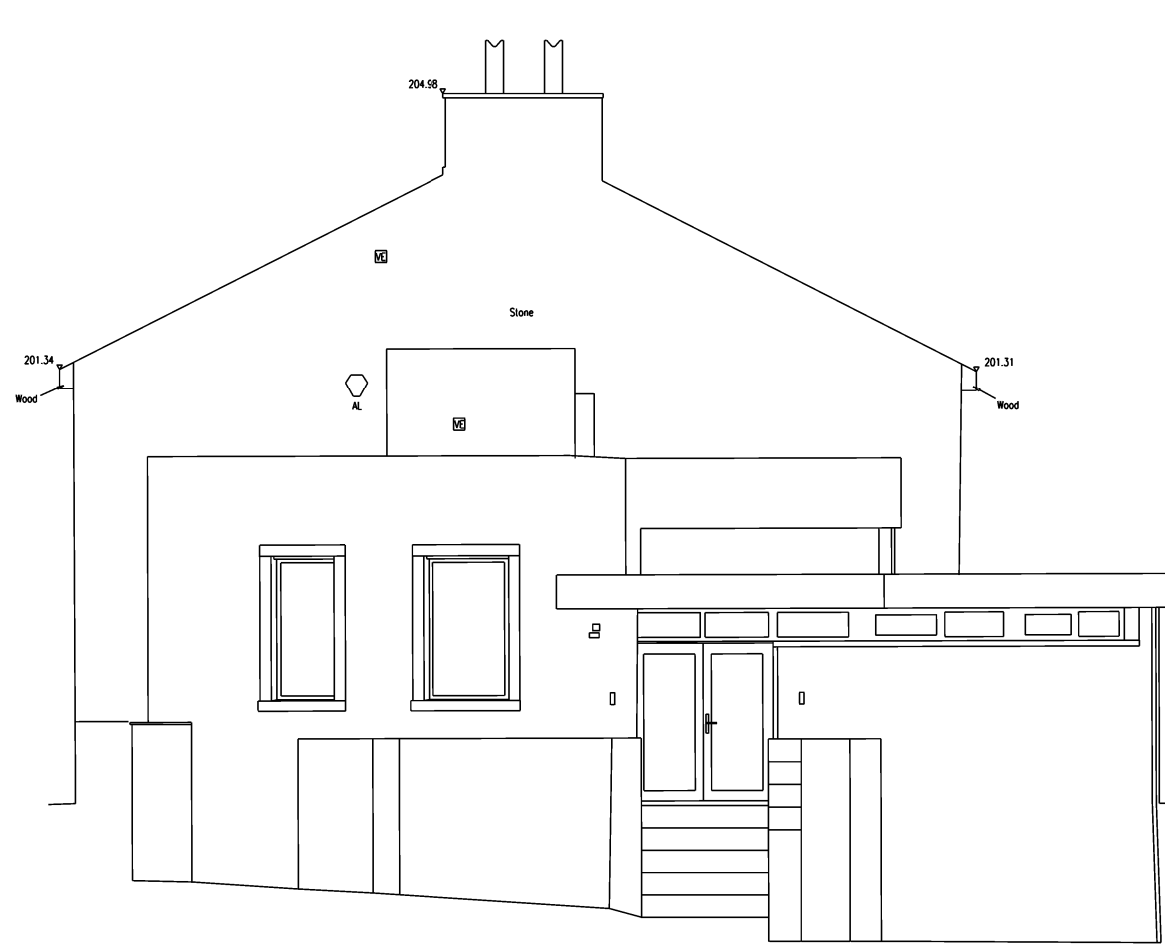

WEST ELEVATION (SIDE)

