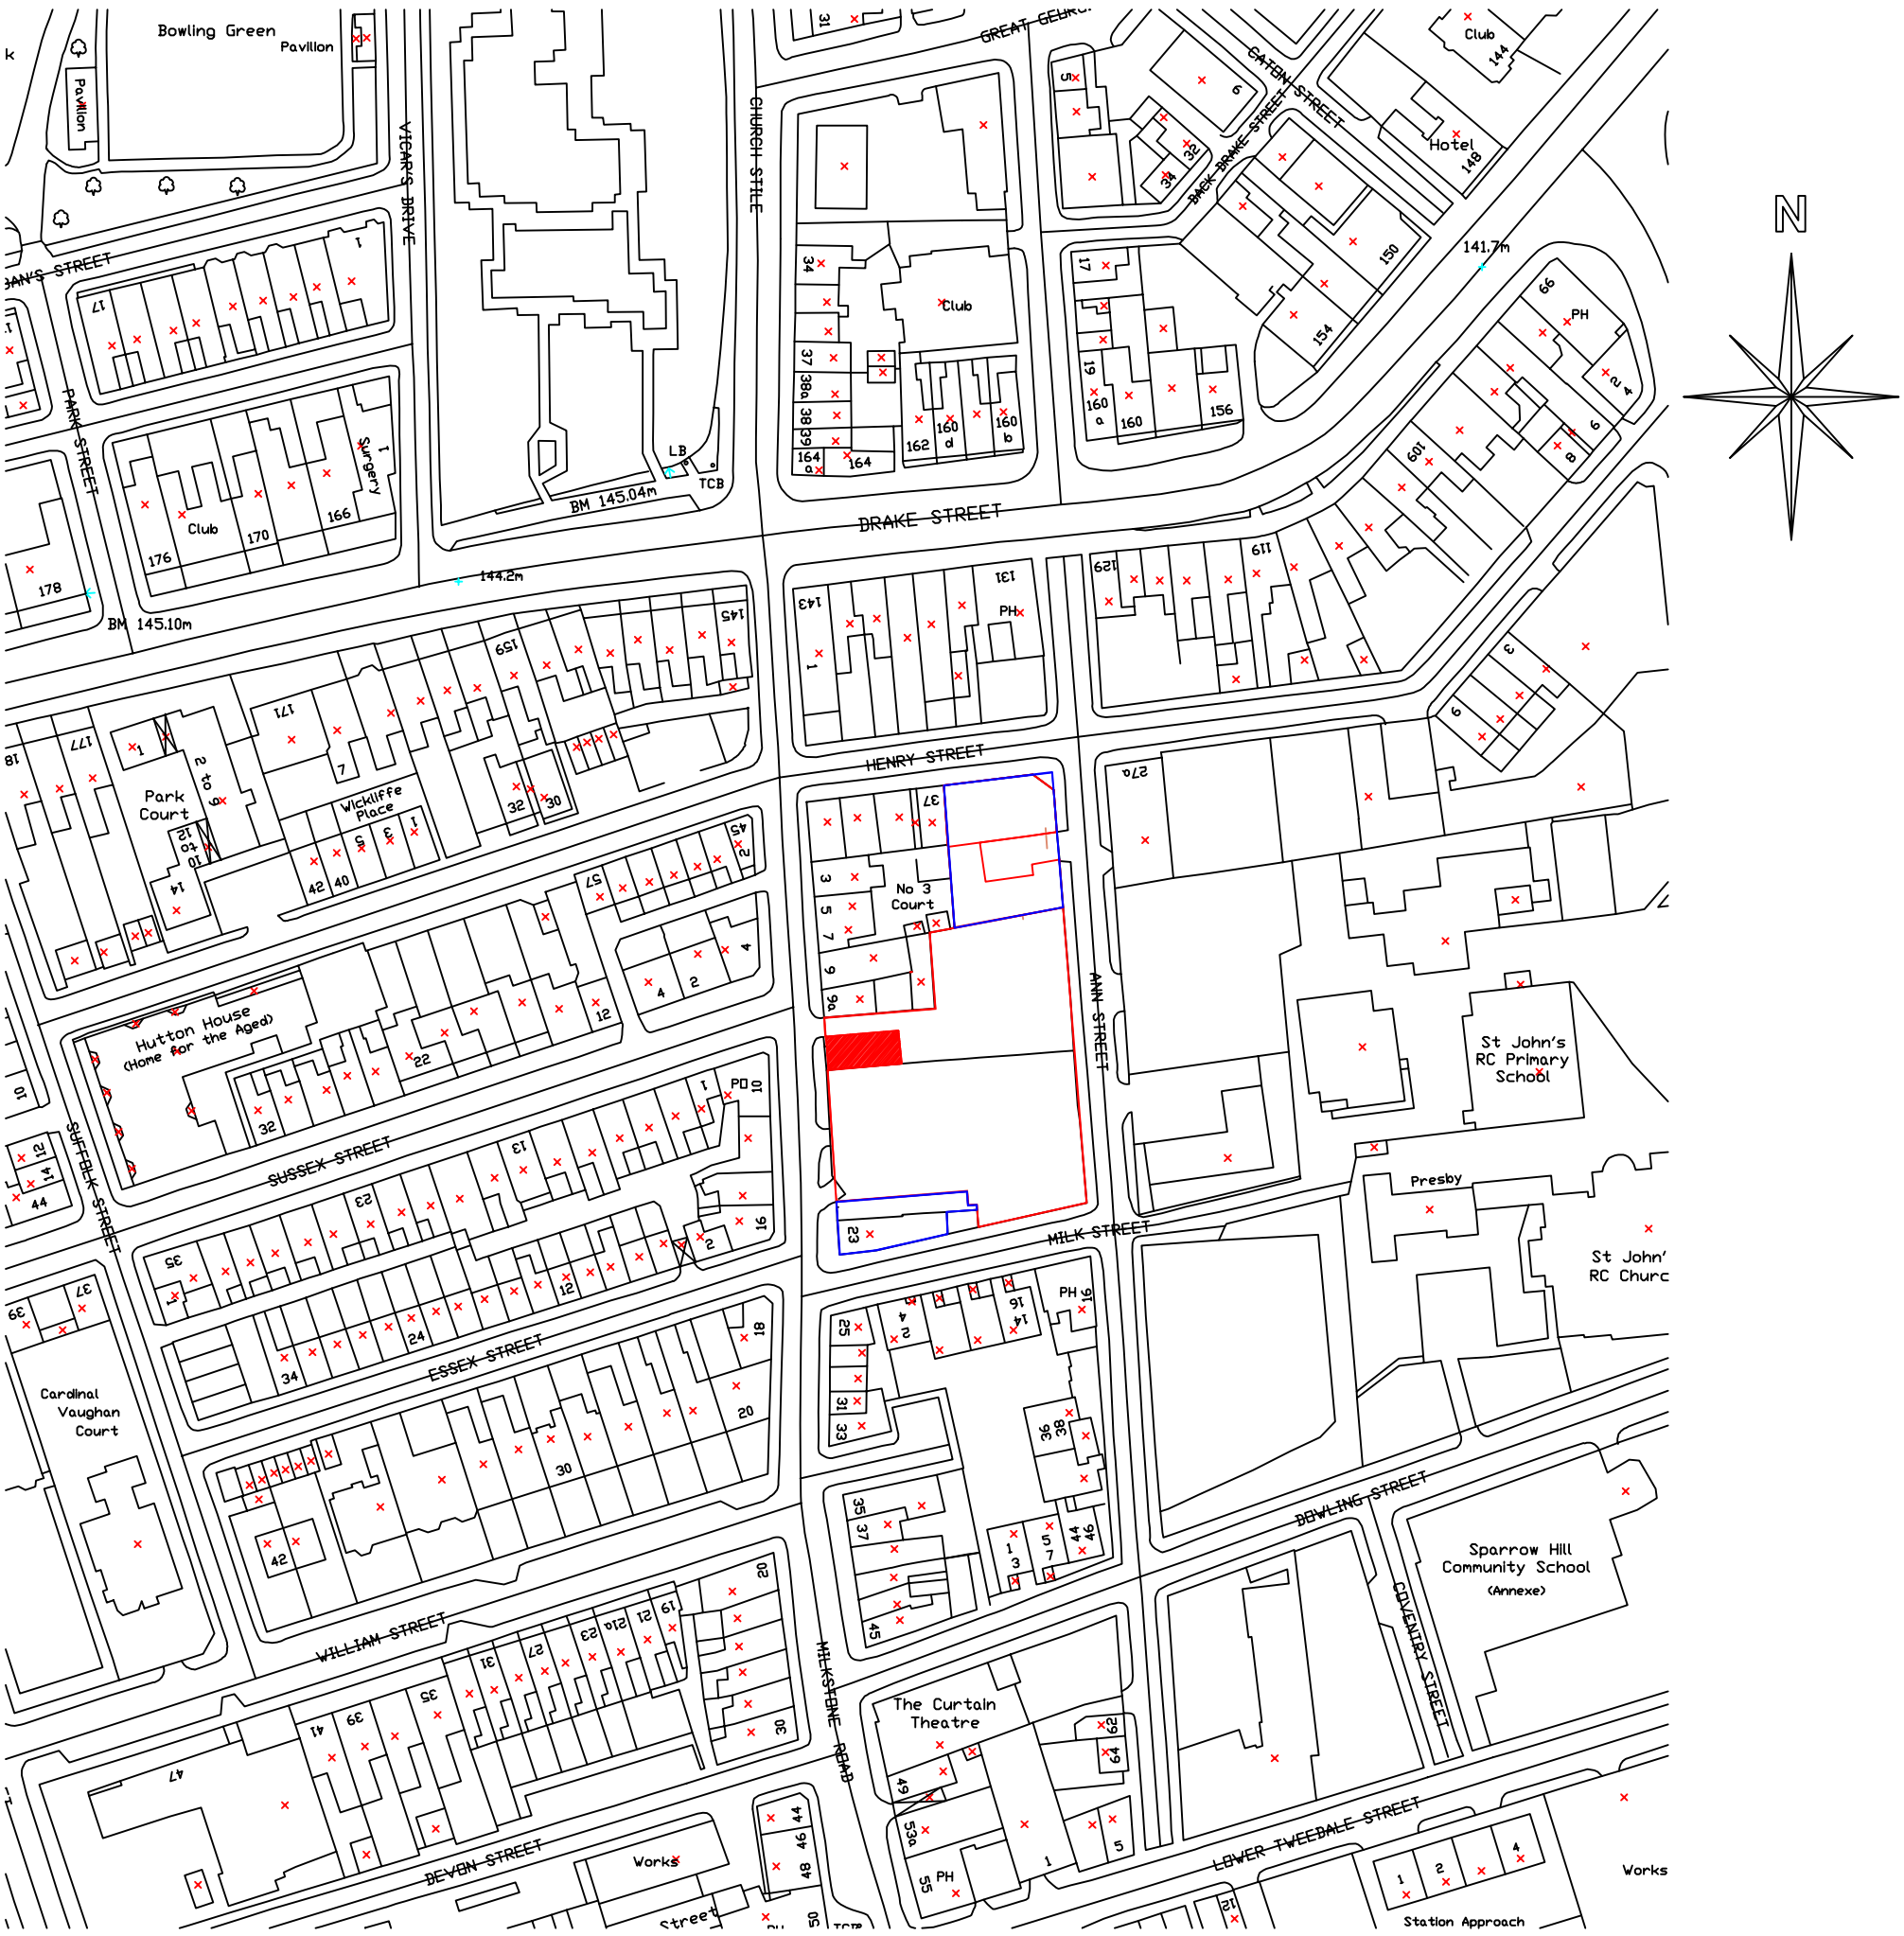

AJ Cocker Associates
176 Drake Street
Rochdale
OL16 1UP
Tel: 01706 764880
Fax: 01706 764881
www.ajcockerassociates.co.uk
mail@ajcockerassociates.co.uk

Project:
Redevelopment at
Milkstone Road / Ann Street
Rochdale

Client: United Forecourt Ltd

scale: 1–1250 @ A3

date: Jan 2014

drawn: IS

Dwg. Nr. A238–002