

PROPOSED JOINT SINGLE STOREY
REAR KITCHEN EXTENSIONS.

35-37, ASHFIELD ROAD,
MILKSTONE, ROCHDALE.
OL11 5QW.

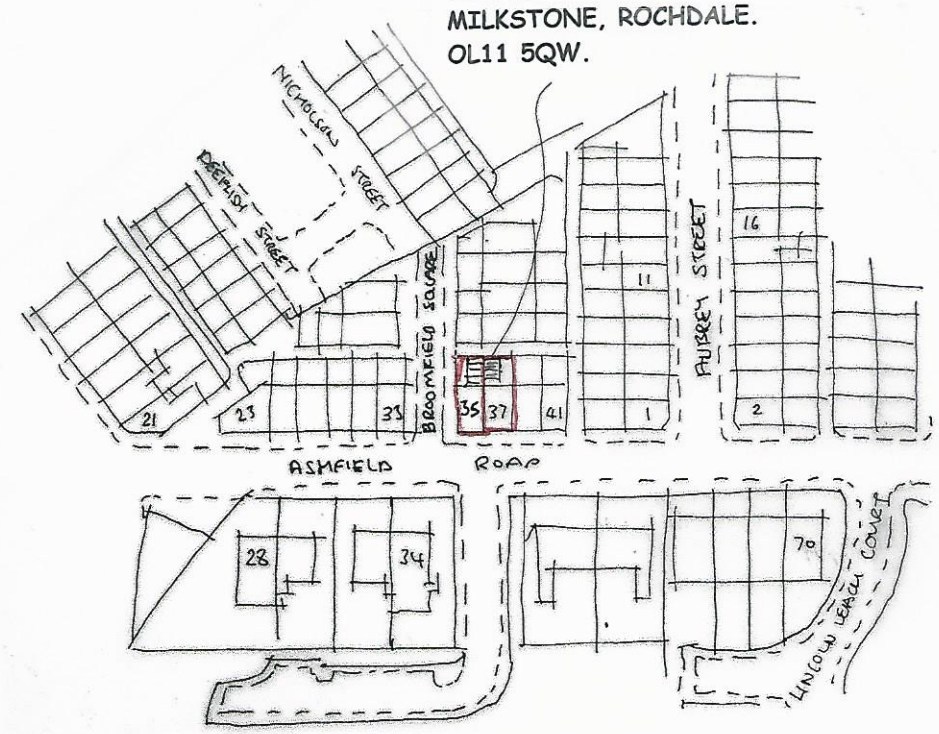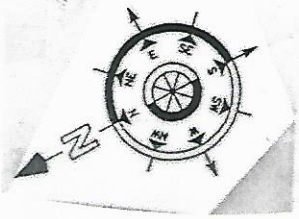


**LOCATION PLAN**
**SCALE 1:1250**

PROJECT
PROPOSED JOINT SINGLE STOREY
REAR KITCHEN EXTENSIONS.
DRAWING TITLE
LOCATION PLAN.
CLIENT
MR. JAVID AHMED.
MISS. RIZWANA AHMED.
ADDRESS
35-37, ASHFIELD ROAD,
MILKSTONE, ROCHDALE.
OL11 1PX.
SCALE
SCALE 1:1250@A4
DATE
APR 2022.
DRAWING No
FO 04225769 & FO 04225770/26.