



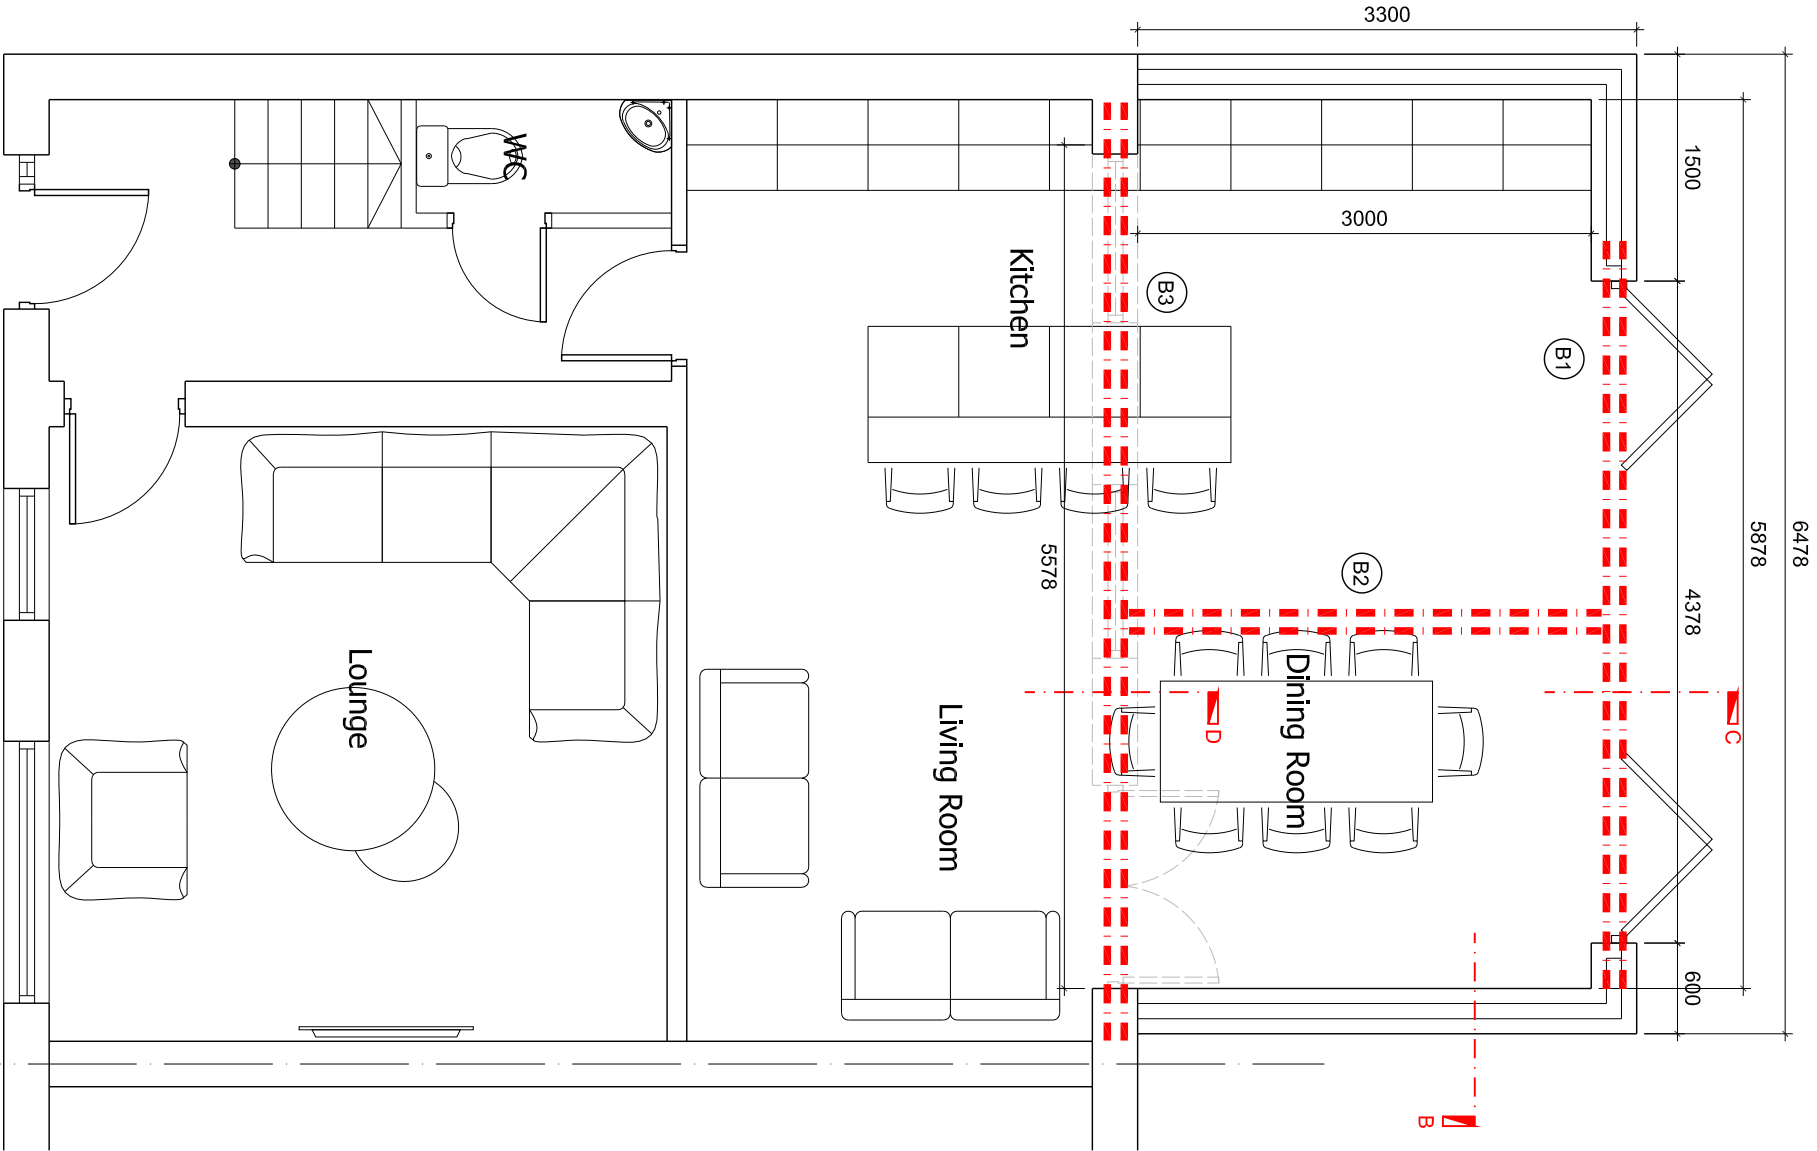

Proposed Ground Floor Layout Plan

Scale: 1:50

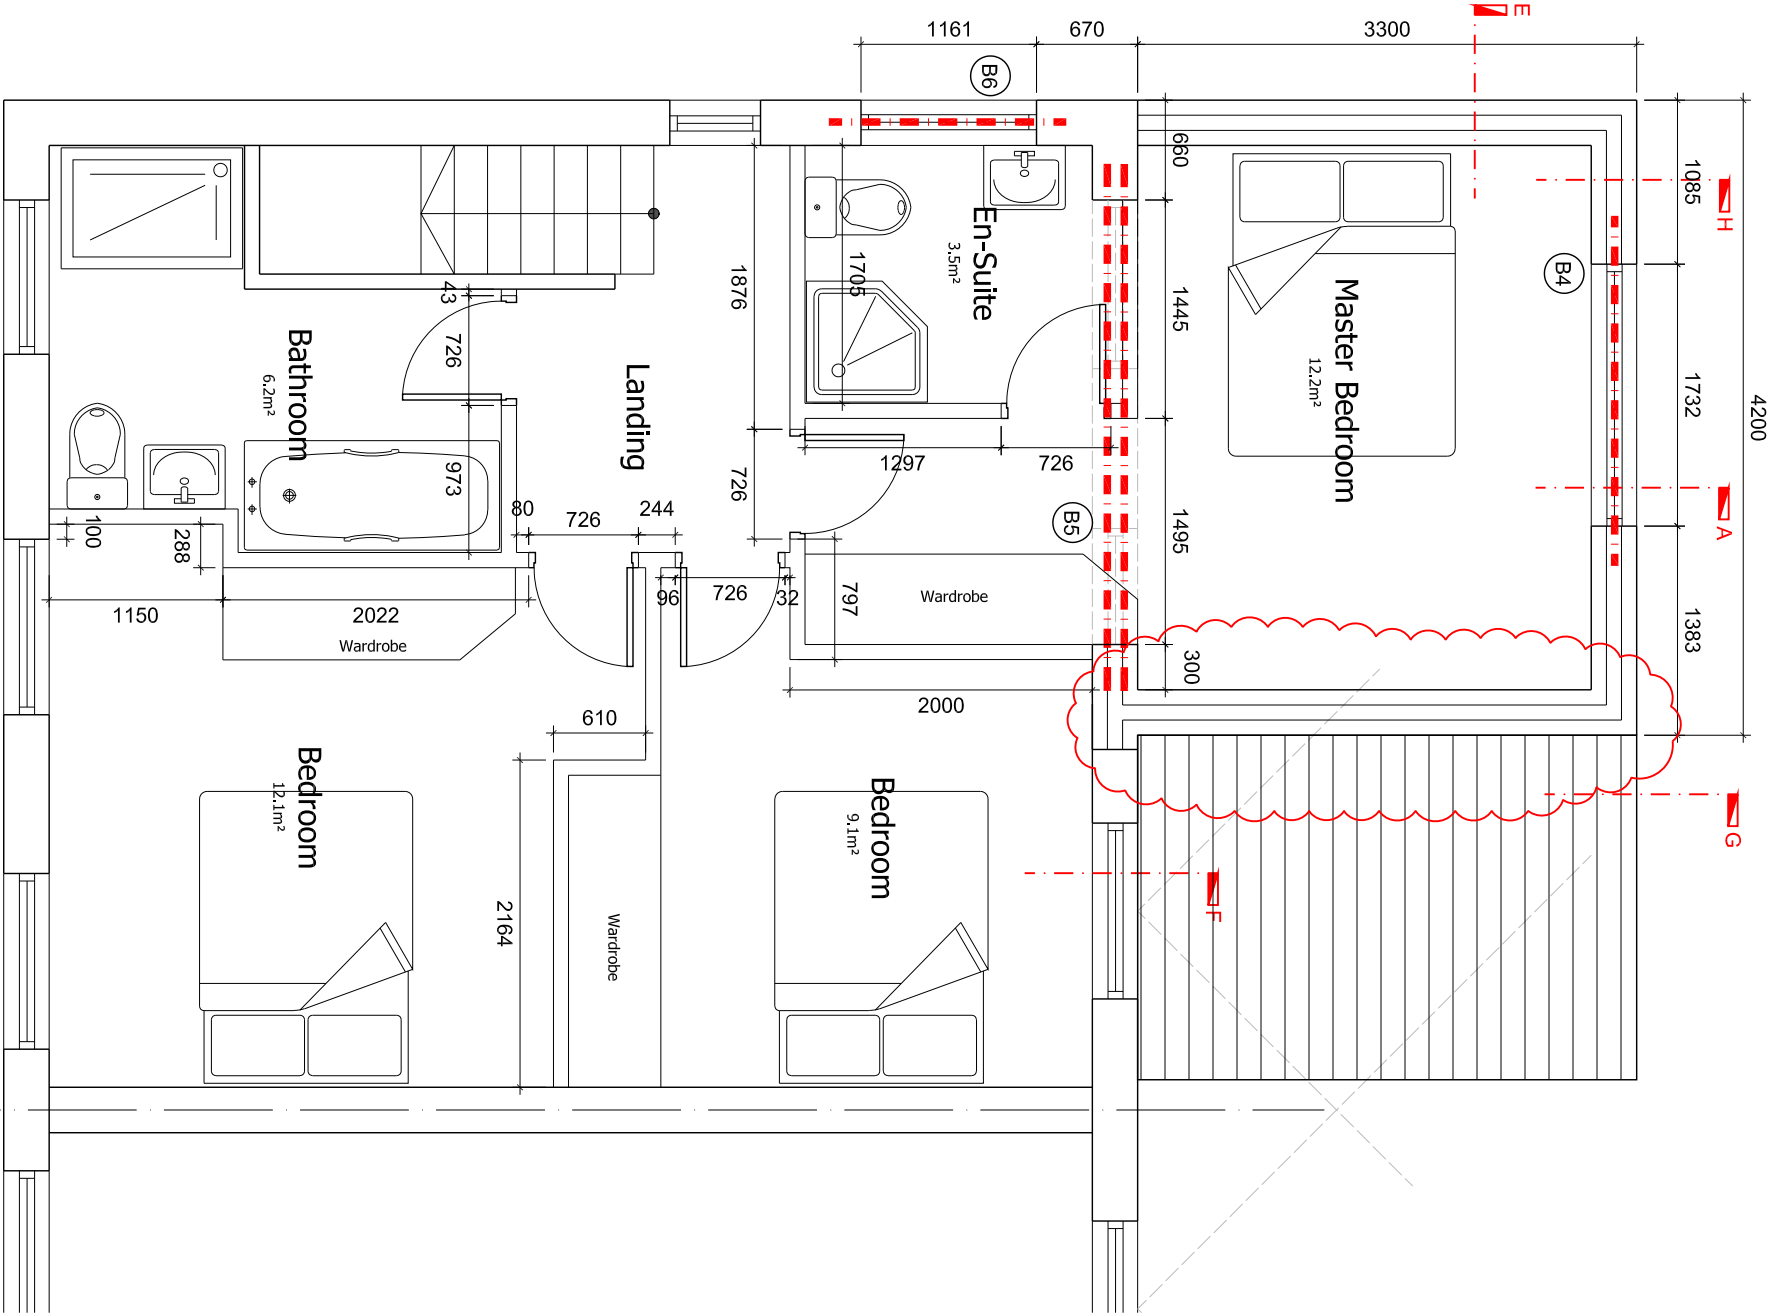

Proposed First Floor Layout Plan

Scale: 1:50