



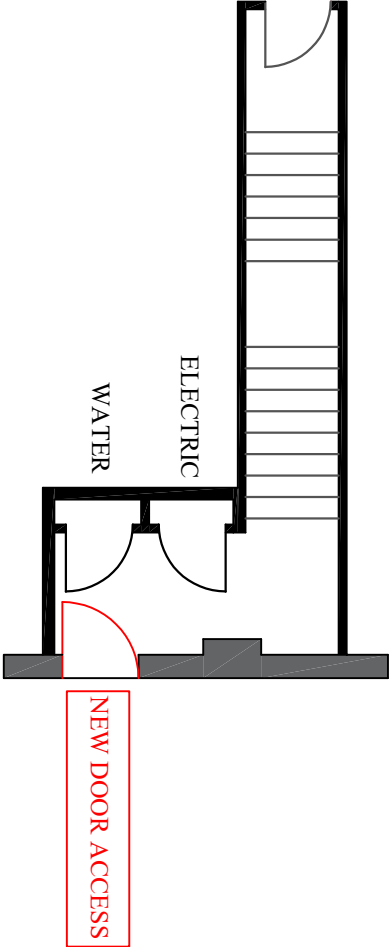

FIRST FLOOR LOBBY ENTRANCE AREA

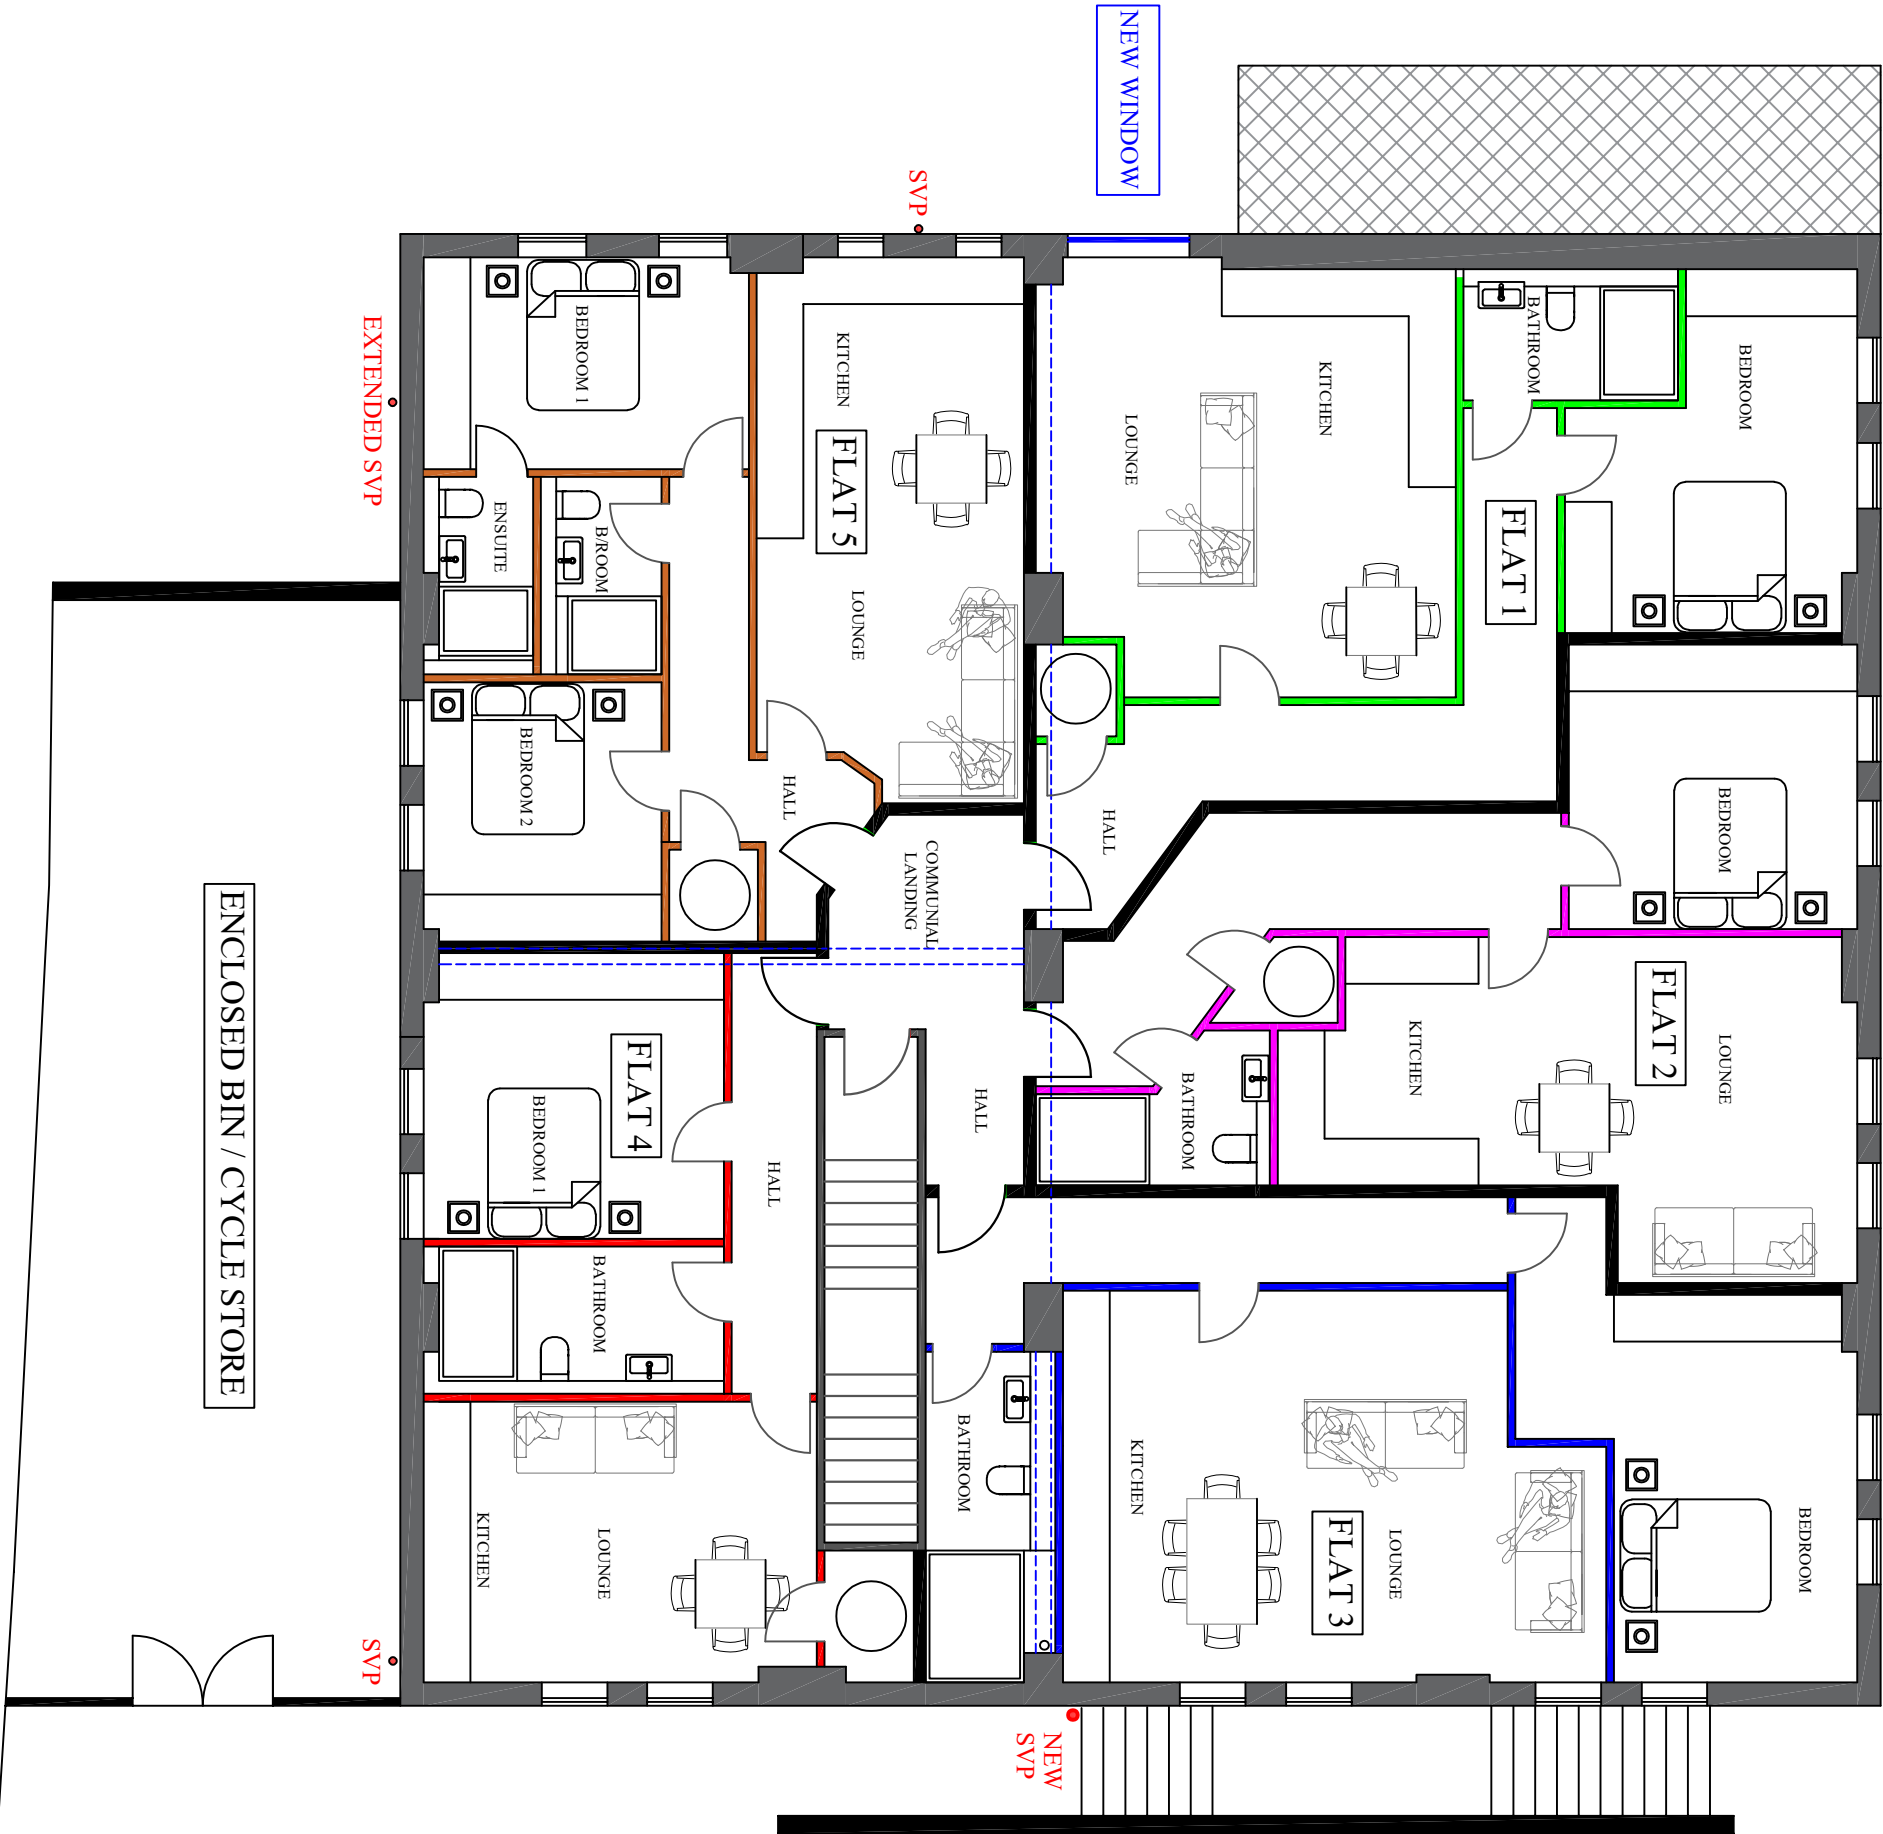

SCALE BAR 1:100

58B LONG STREET, MIDDLETON, M24 6UQ

PROPOSED LAYOUT PLAN

SCALE	1:100	DRG.NO.
DATE	JULY 24	012024/13

ALL DIMENSIONS TO BE CHECKED PRIOR COMMENCING ON SITE AND ANY DISCREPANCIES TO BE REPORTED TO THE DESIGNER. Do not scale drawings