OPENING SCHEDULE **Please note this table only captures openings. All other demolition work is captured on red on the drawing above.*

Opening Ref	Room Number	Description	BoQ Reference
1	M16 into M13a	New opening in existing masonry wall to form new door. 1500mm wide and 1800mm high.	Page 11/A
2	M13c	New opening in existing floor to allow formation of new lift shaft and MEP riser. 2110mm by 2168mm.	Page 12/G
3	Riser adjacent to M11b	New openings in existing floor to allow formation of service riser.	Page 13/J
4	Riser adjacent to M13c	New opening in existing timber floor. Approx 1350mm x 450mm	Page 9F
5	Ceiling opening in M13d	New opening in ceiling - 2431mm x 400mm	Item to be added to BoQ
6	M13a into M13c	Widen existing opening removing nib. 1045mm wide, height to match existing.	Item to be added to BoQ

NOTES

The existing building measured survey has been undertaken by Salford Archaeology and all reference to this information is referenced directly from the associated drawings.

KEY

Coloured areas of hatch on interior elevations indicate existing fixtures, fittings or built fabric, proposed to be removed, as below:

(Light Pink) - Existing to be removed, viewed in elevation.

(Dark Red) - Existing to be removed, cut through by plane of view.


(Red Stripe) - Existing to be removed, above

GENERAL DEMOLITION NOTES

All demolition to be carried out in accordance with Price & Myers recommendations for propping and temporary support.

Existing MEP
All redundant services to be removed and all holes to be filled with like for like. Refer to Max Fordham proposals as required.

SETTING OUT
Prior to demolition, architect and contractor to Mark openings on site, and confirm setting out.

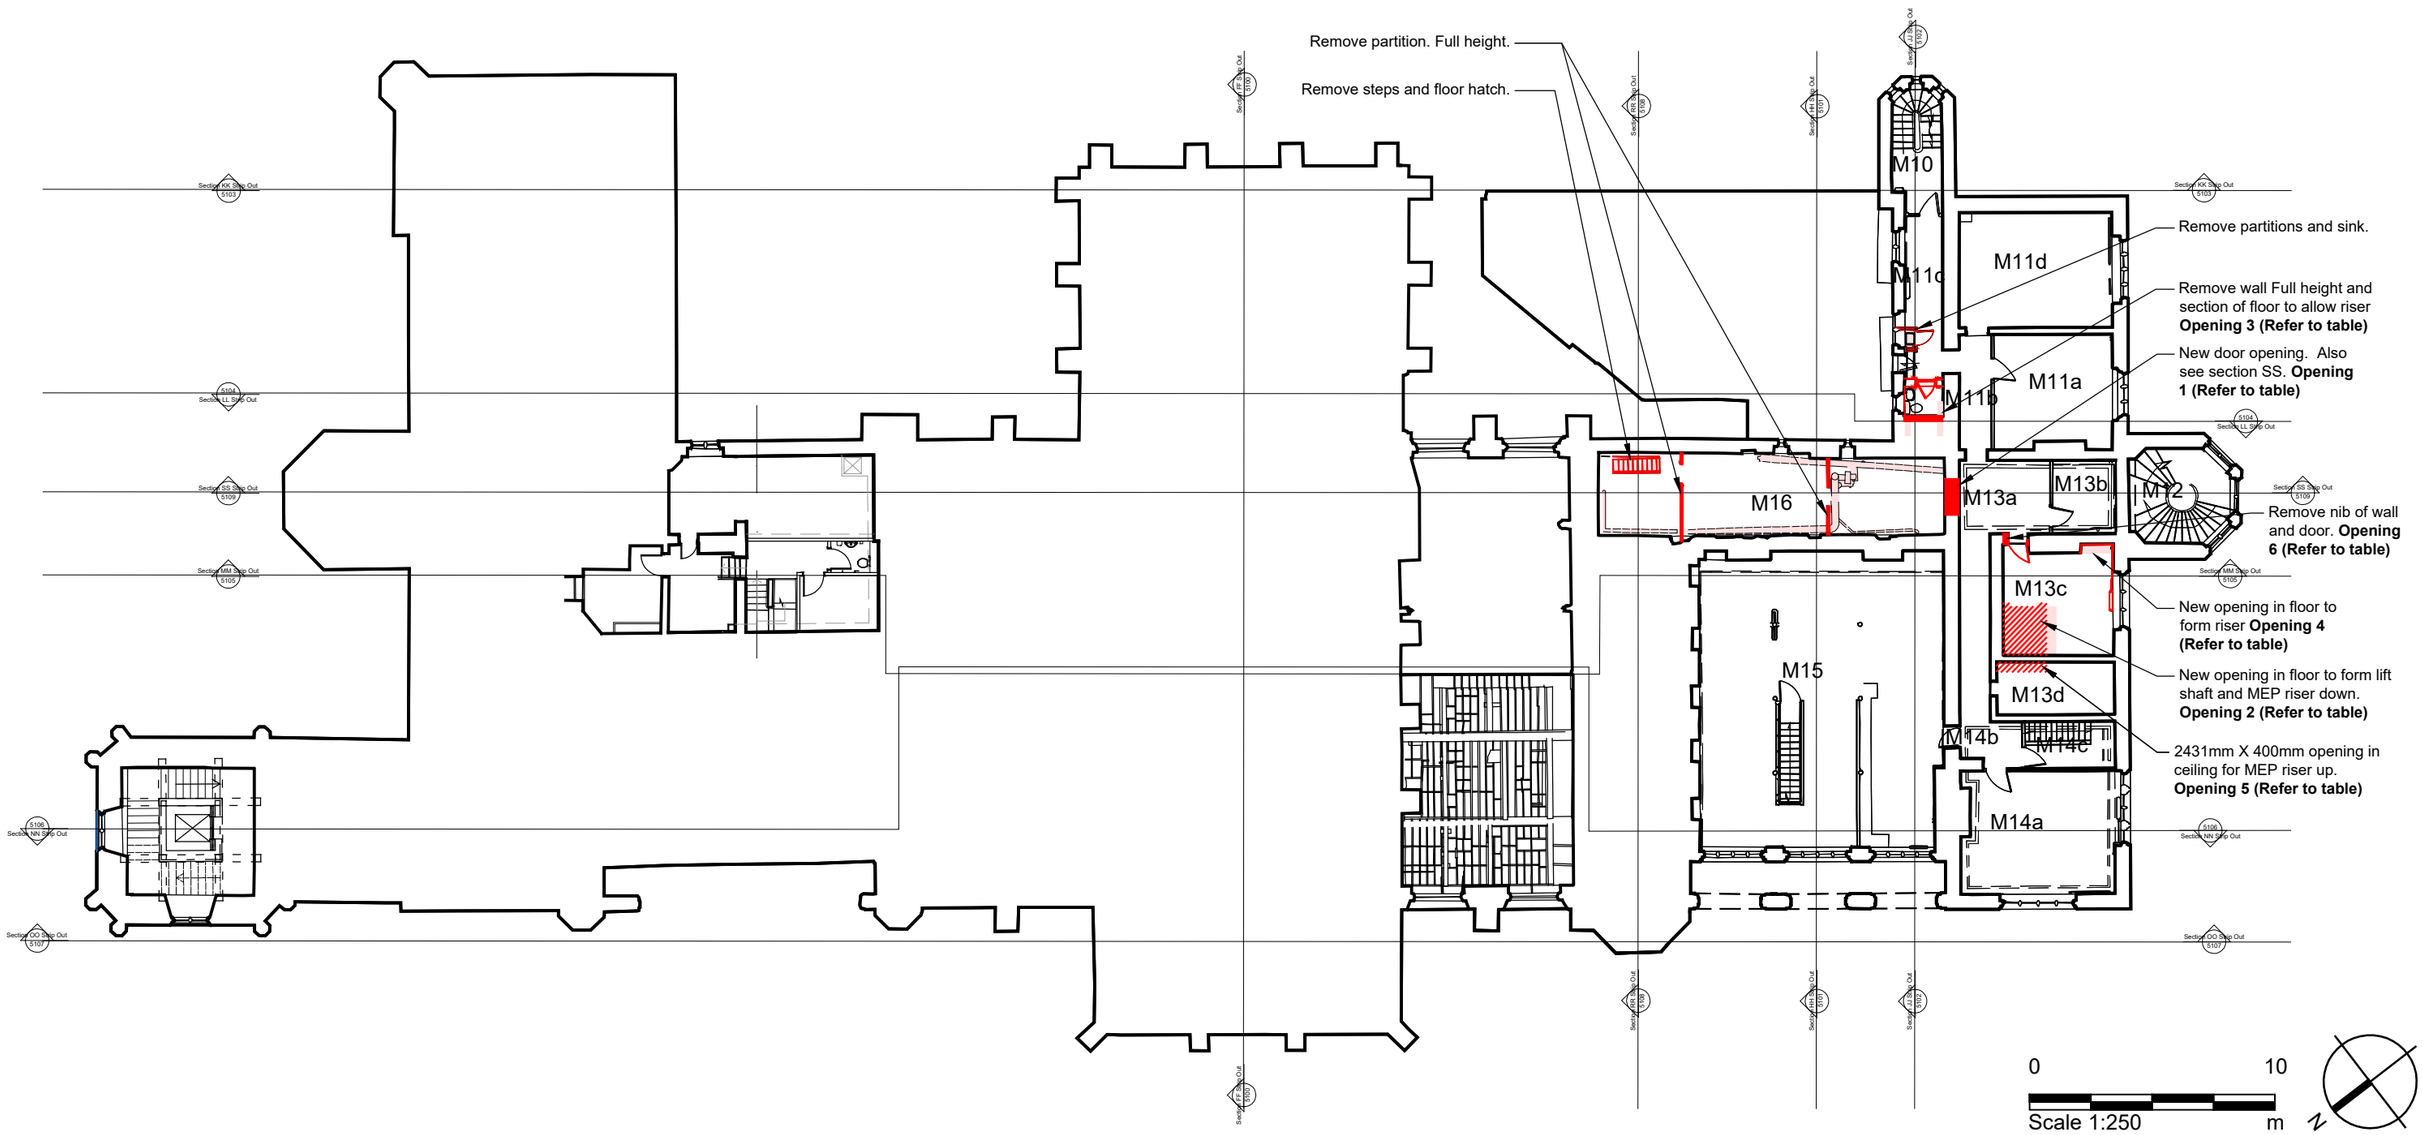

Notes

1. Any dwg format drawing is to be read in conjunction with and at the scale of the accompanying pdf.
2. Where colours other than black or grey are used, the drawing must be plotted in colour.
3. For status 'C' (Construction) drawings all dimensions are to be checked on site by the contractor, scaling is for Local Authority purposes only.
4. Unless otherwise indicated, all dimensions are in millimeters.
5. All information on this drawing is to be read in conjunction with the relevant Donald Insall Associates specification and trade contractors' drawings and information by specialists.
6. In the event of any discrepancy, please contact us immediately.
7. This drawing may contain survey information by others and is to be used solely for the purposes for which it was issued.
8. These are uncontrolled documents issued for information purposes only. If you have any queries regarding the drawings, please contact DIA immediately.
9. Please note DIA cannot be held responsible for any errors arising from changes made to an uncontrolled dwg file.

Status codes

S0	Work in Progress	**D1**	Suitable for Costing
S1	Suitable for Co-ordination	**D2**	Suitable for Tender
S2	Suitable for Information	**D3**	Suitable for Contractor Design
S3	Suitable for Review & Comment	**D4**	Suitable for Manufacture/Procurement
S4	Suitable for Stage Approval		

A1,A2,A3, An etc. Approved and accepted as stage complete
B1,B2,B3, Bn etc. Partially signed off: with minor comments from the Client

CR Construction Record

Rev	Date	Dwn	Auth	Revision	Rev	Date	Dwn	Auth	Revision
C01	21-09-2023	CZS	ARF	For construction					
P08	19-09-2023	CZS	ARF	Updated riser location besides lift					
P07	14-09-2023	AF	ARF	Updated to co-ordinate with BoQ and Consultant information					
P06	15-08-2023	CZS	ARF	Value Engineering option					
P05	22-06-23	CZS	ARF	For Building Control					
P04	05-06-23	CZS	ARF	For Planning & LBC					
P03	18-05-23	CZS	ARF	Ceiling removal added to align with reflected ceiling plans.	P09	23-09-24	CZS	DAC	For Listed Building Consents Updates
P02	16-02-23	CZS	ARF	For costing	C03	15-05-24	CZS	DAC	Opening 1 updated to 1500mm wide , nib and door to M13c removed.
P01	11-01-23	CZS	ARF	Initial Issue	C02	16-10-23	CZS	ARF	Openings 2,3 &5 updated.

Donald Insall Associates
Chartered Architects and Historic Building Consultants

Bridgegate House, 5 Bridge Place, Chester CH1 1SA
(+44) 01244 350 063
chester@insall-architects.co.uk

Rochdale Town Hall
for Rochdale Development Agency

Phase Three
GA Mezzanine Strip Out Plan

Scale A3@	Status	Purpose of issue
1:250	S4	Listed Building Consents

File Name: RTH.06 - DIA - XX - 11 - DR - A - 5002 | P09

Project | Originator | Volume | Level | Type | Role | Number | Revision

© 2019 DONALD INSALL ASSOCIATES LTD