

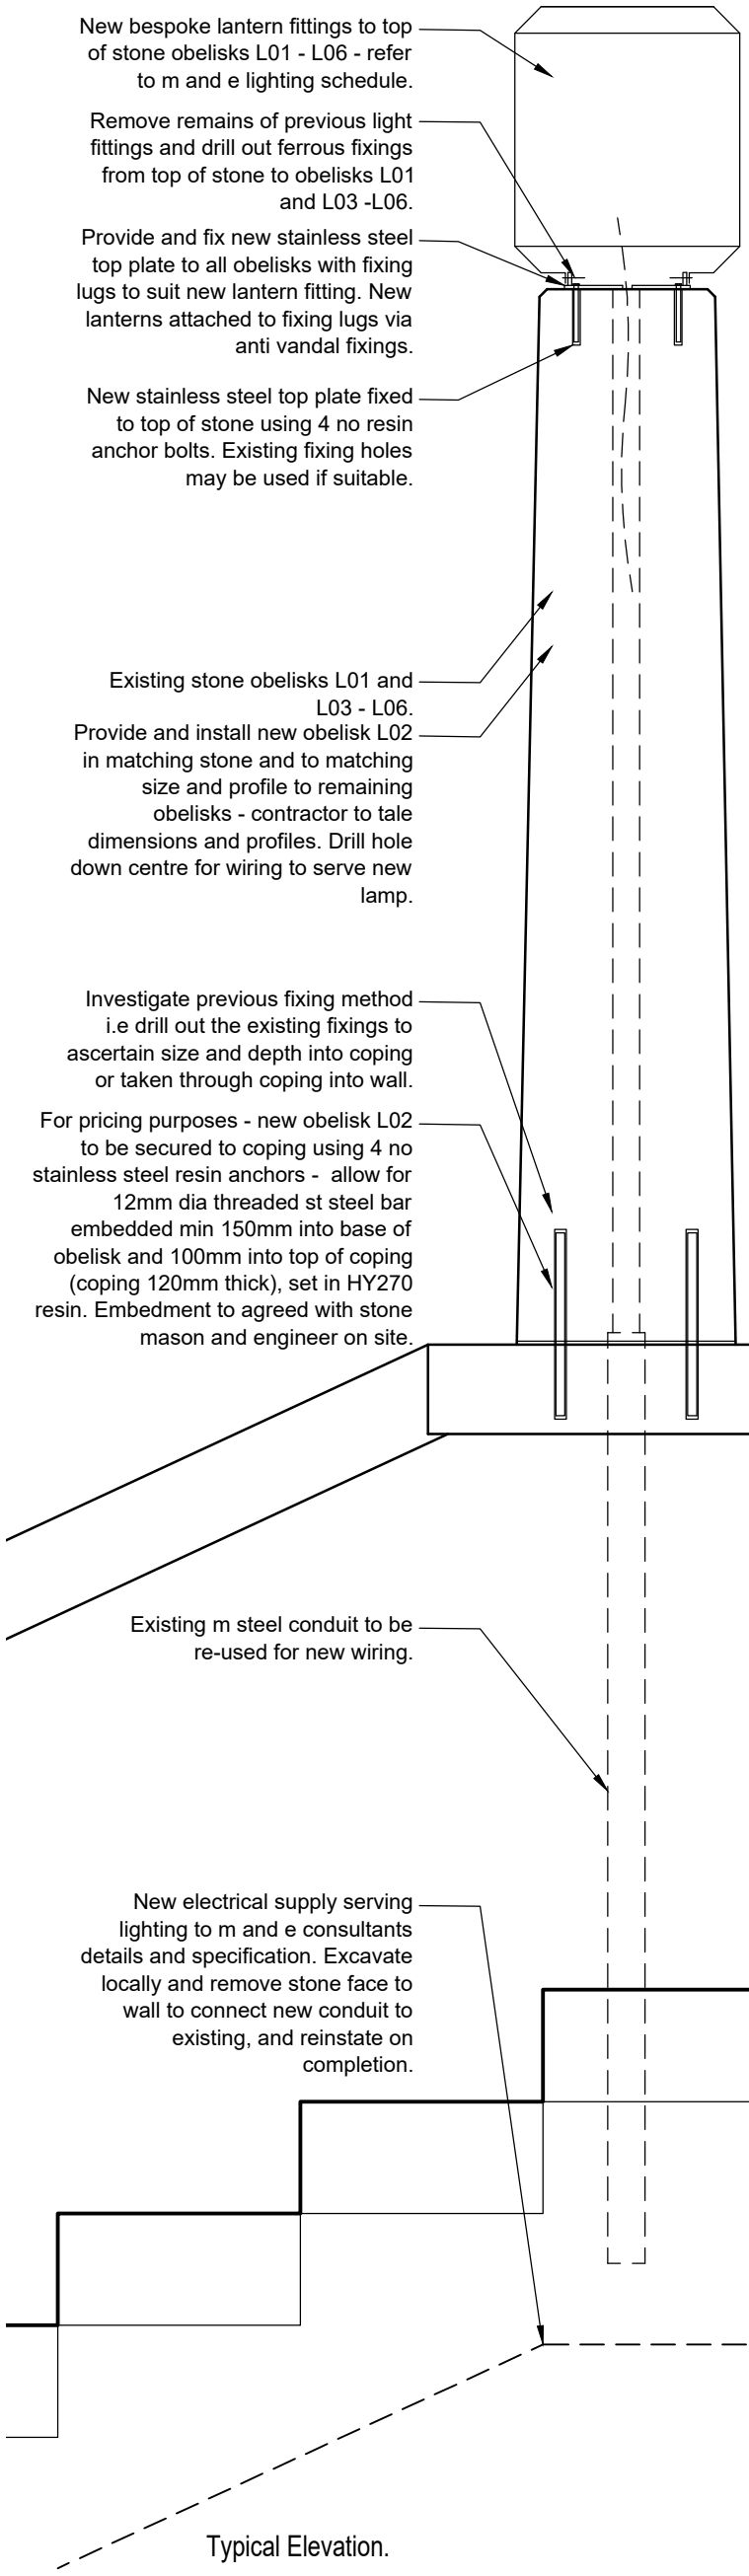


Typical Elevation.

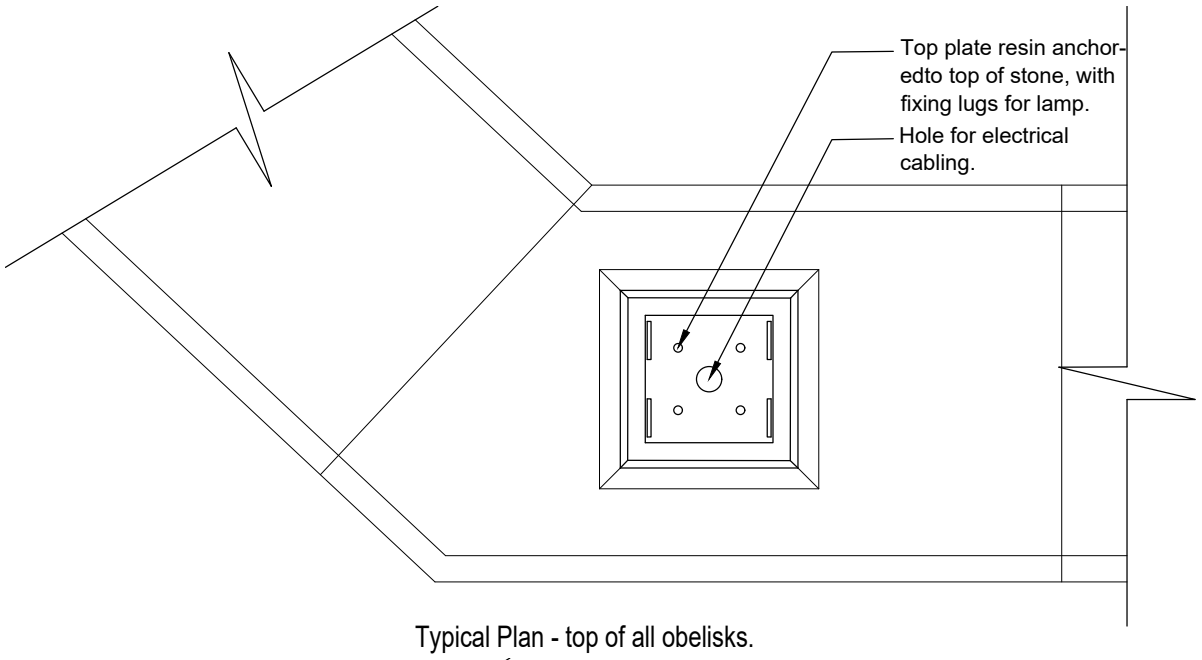

Typical Plan - top of all obelisks.

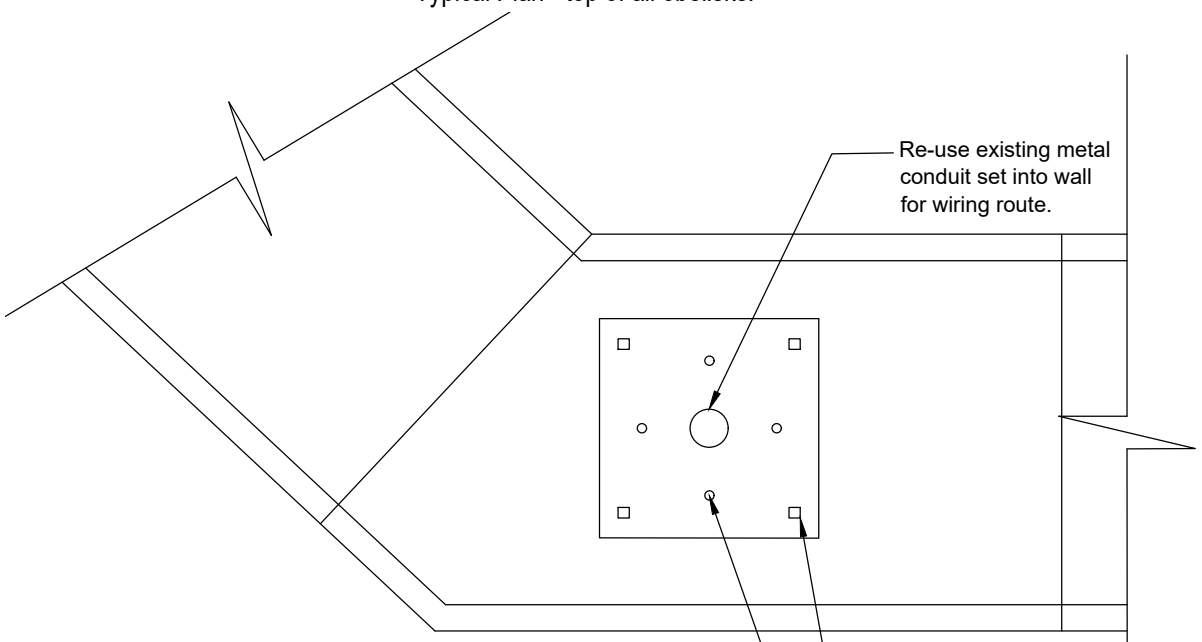

New obelisk L02 - plan of base.

0 100 200 500

Scale 1:10 mm

Notes

1. Any dwg format drawing is to be read in conjunction with and at the scale of the accompanying pdf.
2. Where colours other than black or grey are used, the drawing must be plotted in colour.
3. For status 'C' (Construction) drawings all dimensions are to be checked on site by the contractor, scaling is for Local Authority purposes only.
4. Unless otherwise indicated, all dimensions are in millimeters.
5. All information on this drawing is to be read in conjunction with the relevant Donald Insall Associates specification and trade contractors' drawings and information by specialists.
6. In the event of any discrepancy, please contact us immediately.
7. This drawing may contain survey information by others and is to be used solely for the purposes for which it was issued.
8. These are uncontrolled documents issued for information purposes only. If you have any queries regarding the drawings, please contact DIA immediately.
9. Please note DIA cannot be held responsible for any errors arising from changes made to an uncontrolled dwg file.

© 2019 DONALD INSALL ASSOCIATES LTD

Drawing Status

- **F** Feasibility
- **S** Sketch Design
- **P** Planning
- **B** Building Control
- **D** Design Development
- **M** Measurement
- **T** Tender
- **C** Construction
- **R** Record

Rev	Date	Dwn	Auth	Revision
0	18-10-2024	SXG	...	Tender Issue

Donald Insall Associates
Chartered Architects and Historic Building Consultants

30 Harborne Road
Birmingham B15 3AA
(+44) 0121 558 5000
birmingham@insall-architects.co.uk

Packer Spout, Broadfield Slopes, Rochdale

Stone Obelisks
As Proposed

Project	No
RTH.05	3800
Scale (A3)	Status / Revision
1: 10	T / 0