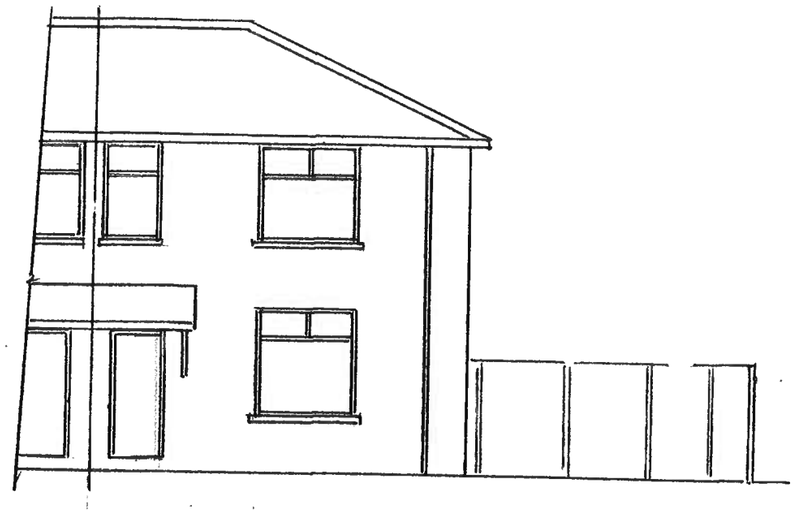

EXISTING FRONT ELEVATION

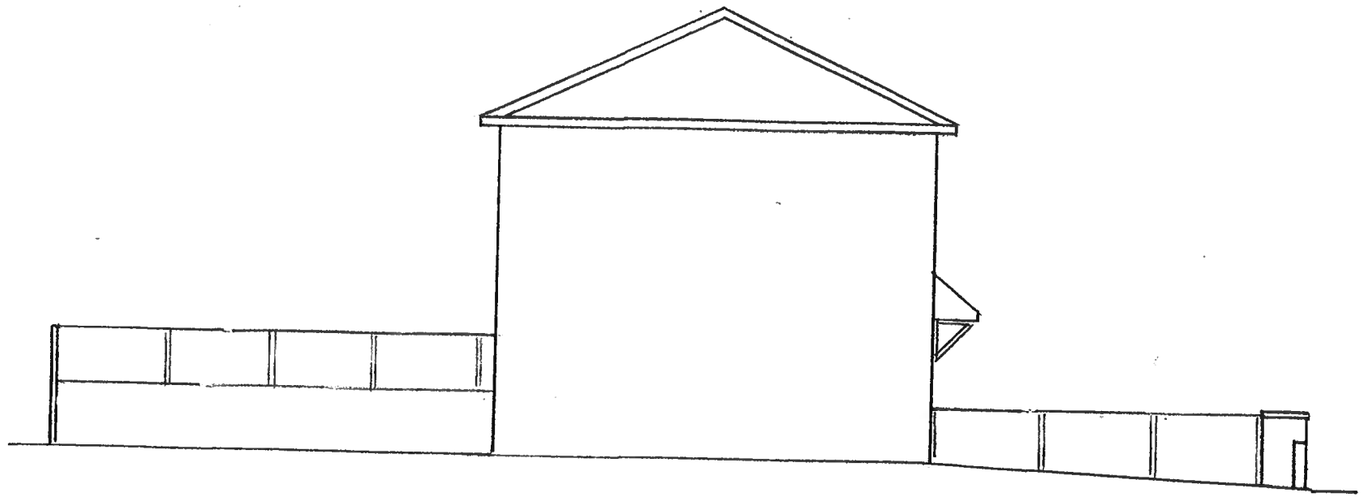

EXISTING SIDE ELEVATION

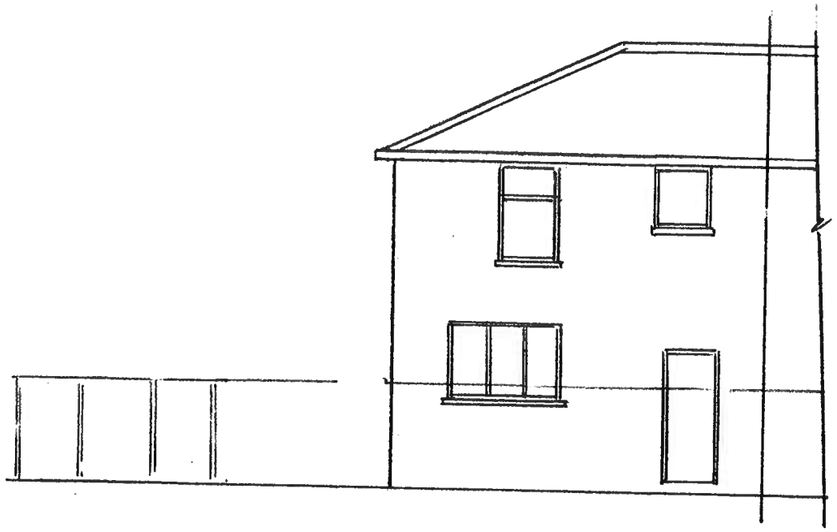

EXISTING REAR ELEVATION

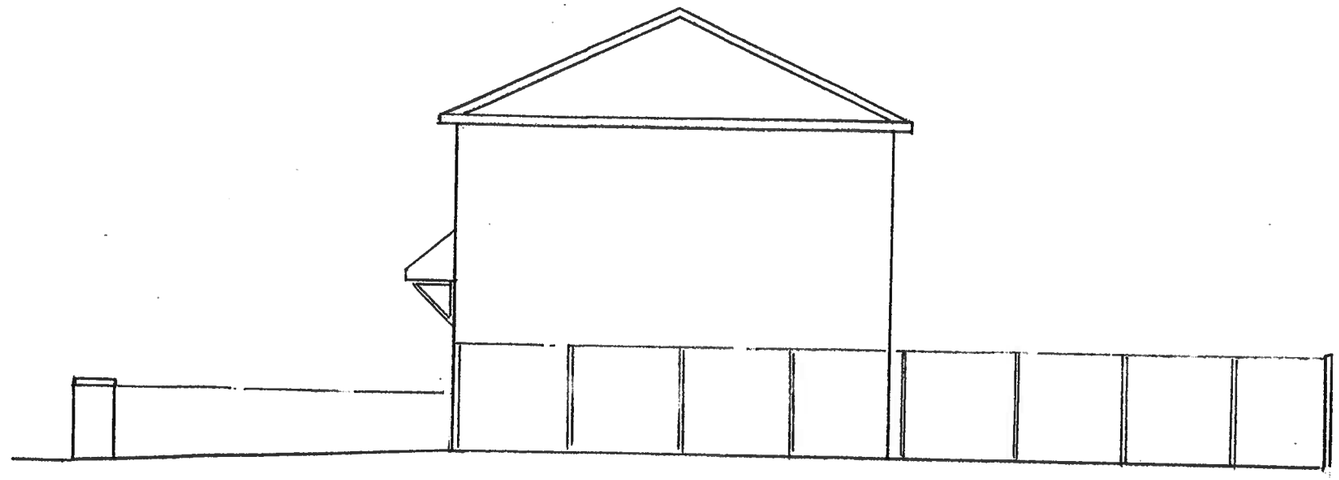

EXISTING SIDE ELEVATION

Thompson Designs
Tel 0161 705 1458 Mob 07884 318634

Sheet 1
Existing Elevations
151 Bellshill Crescent
Rochdale OL16 2TU
Scale 1 : 100 @ A3 Date November 2020

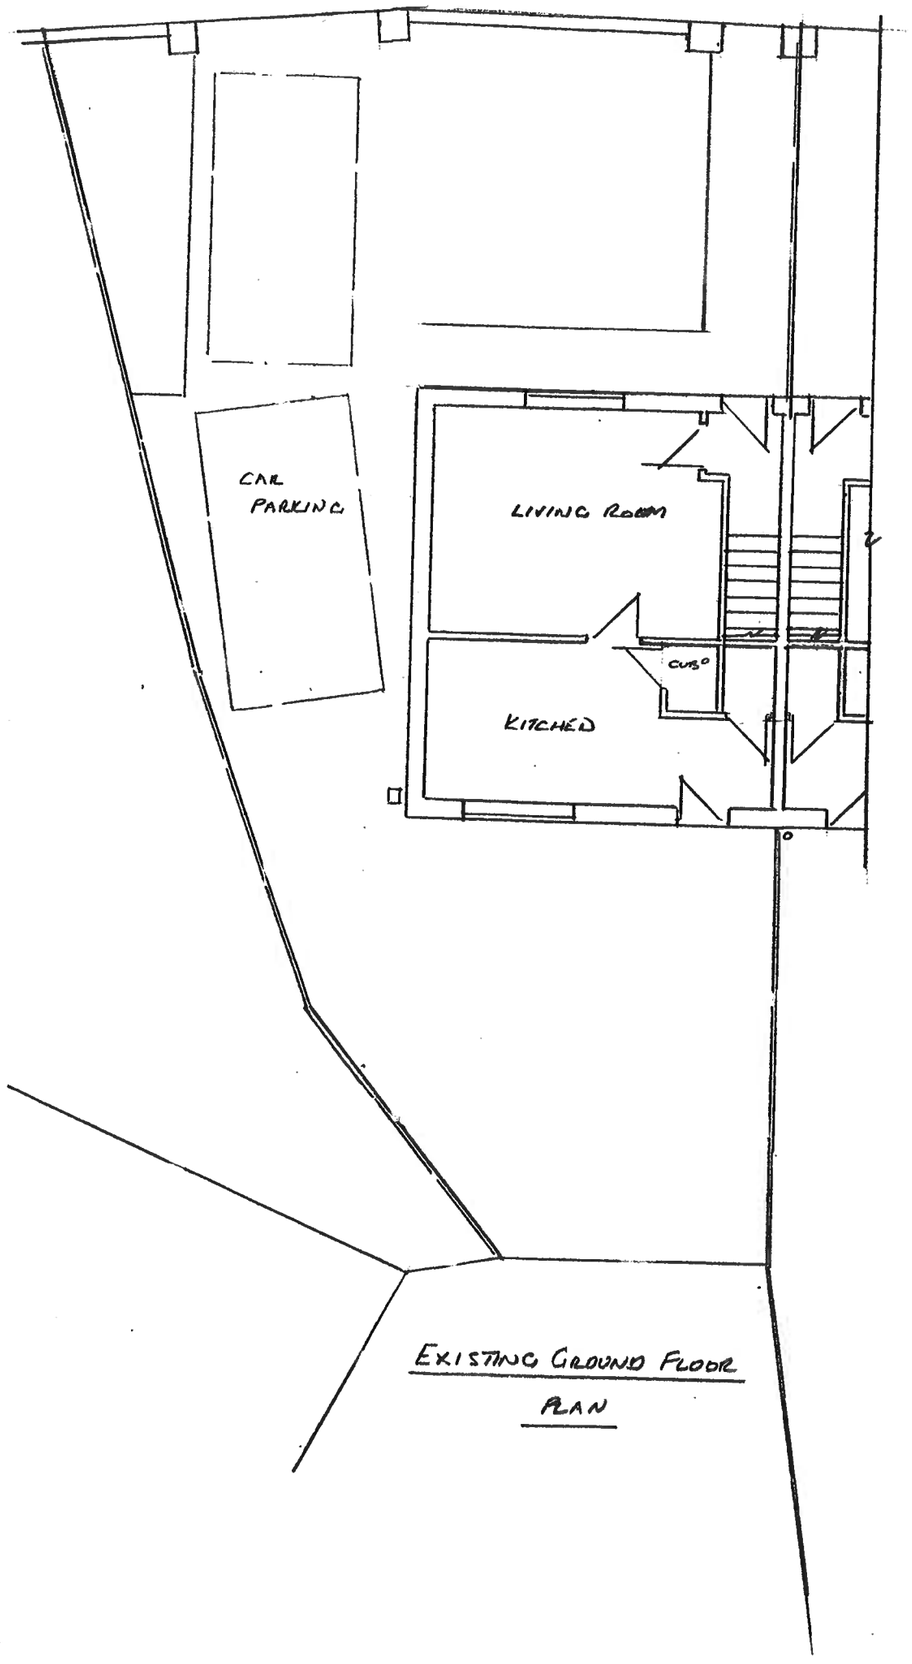

EXISTING GROUND FLOOR PLAN

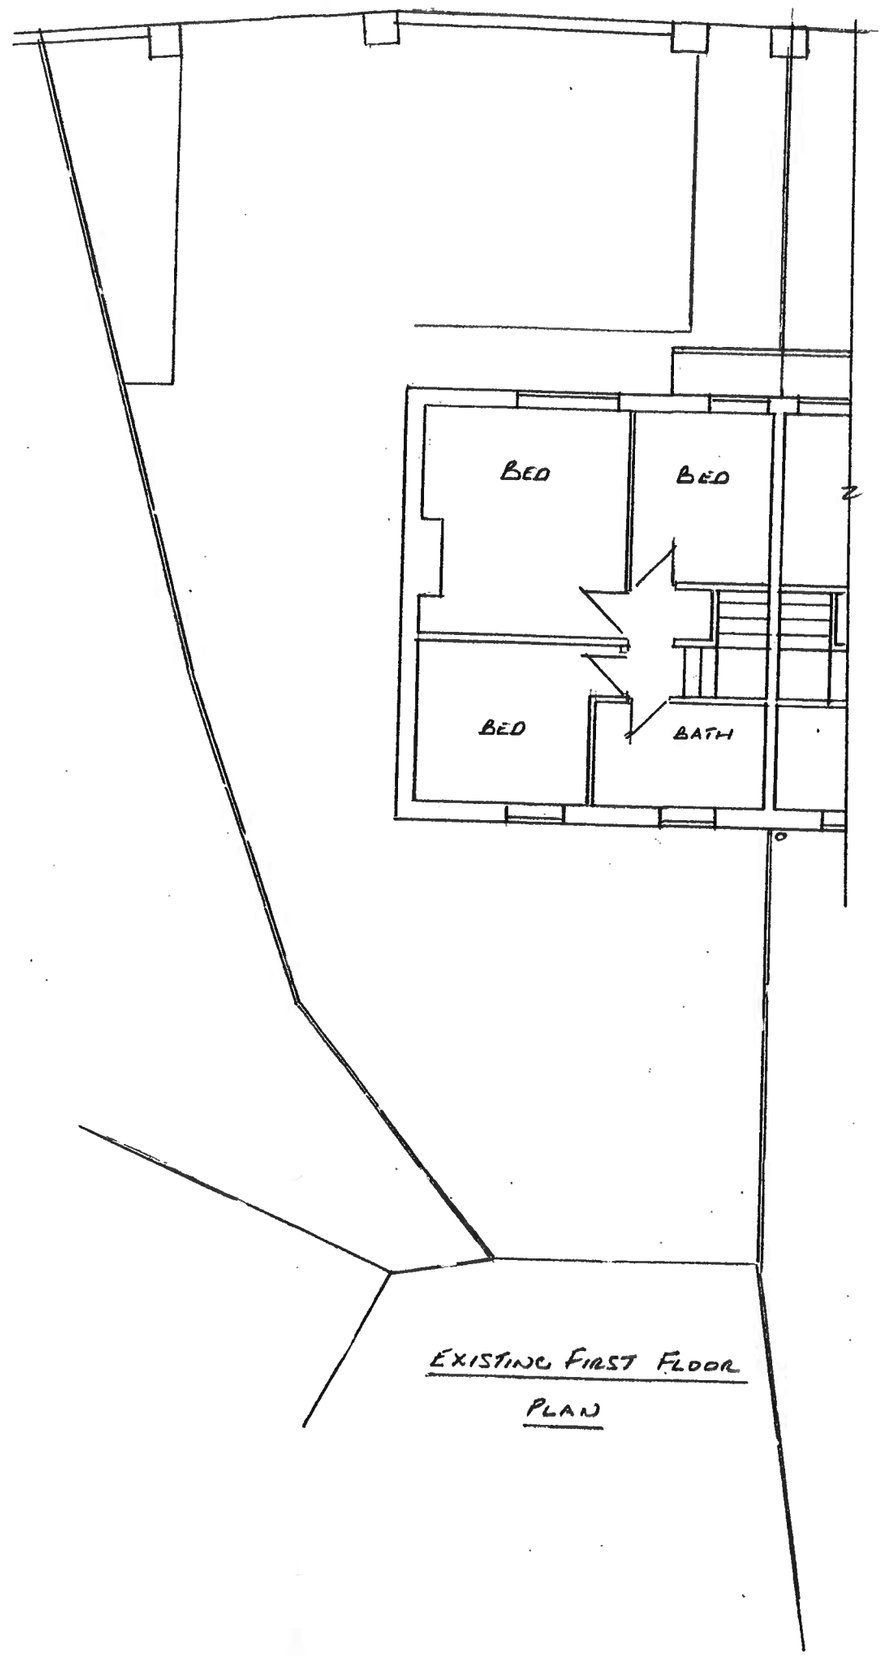

EXISTING FIRST FLOOR PLAN

Thompson Designs
Tel 0161 705 1458 Mob 07884 318634

Sheet 2
Existing Plans
151 Bellshill Crescent
Rochdale OL16 2TU
Scale 1 : 100 @ A3 Date November 2020

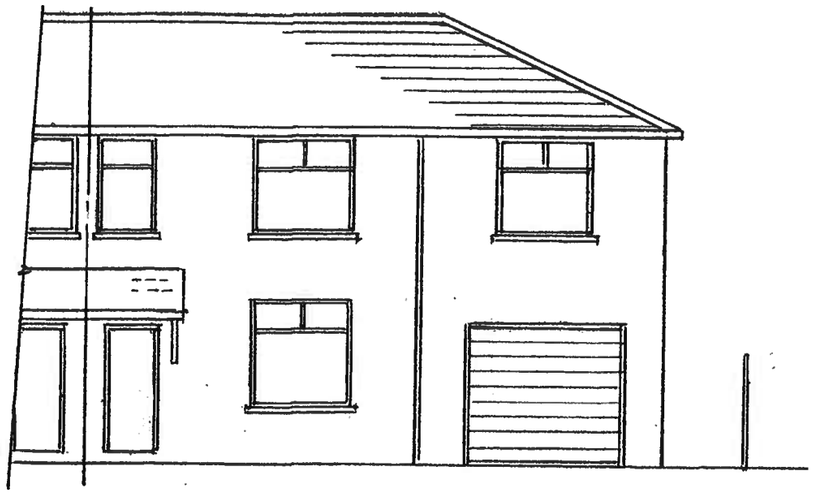

PROPOSED FRONT ELEVATION

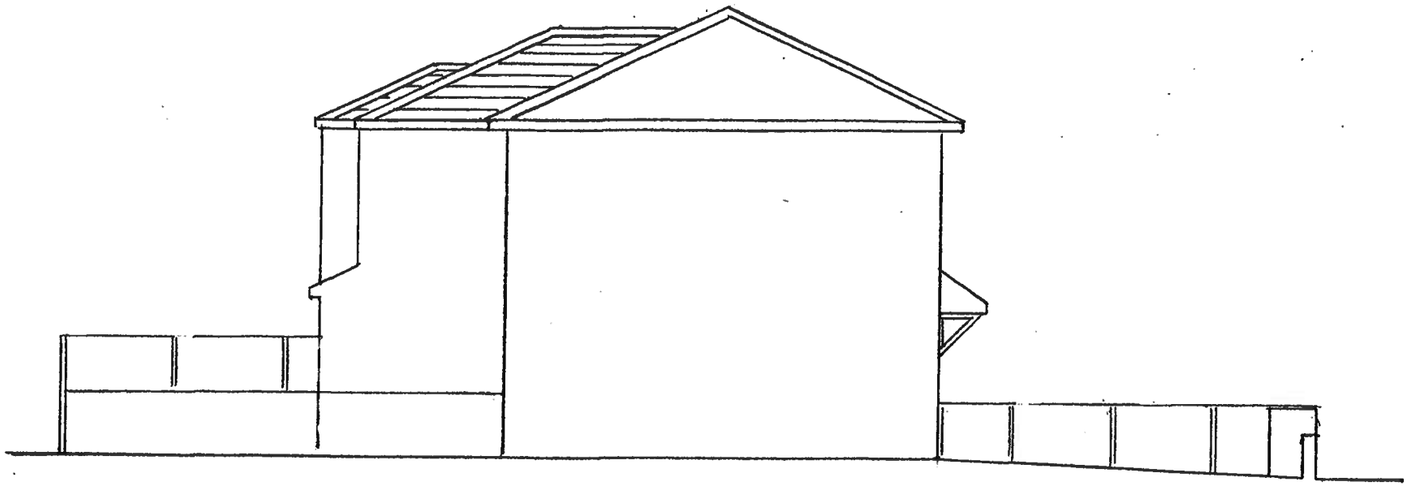

PROPOSED SIDE ELEVATION



PROPOSED REAR ELEVATION

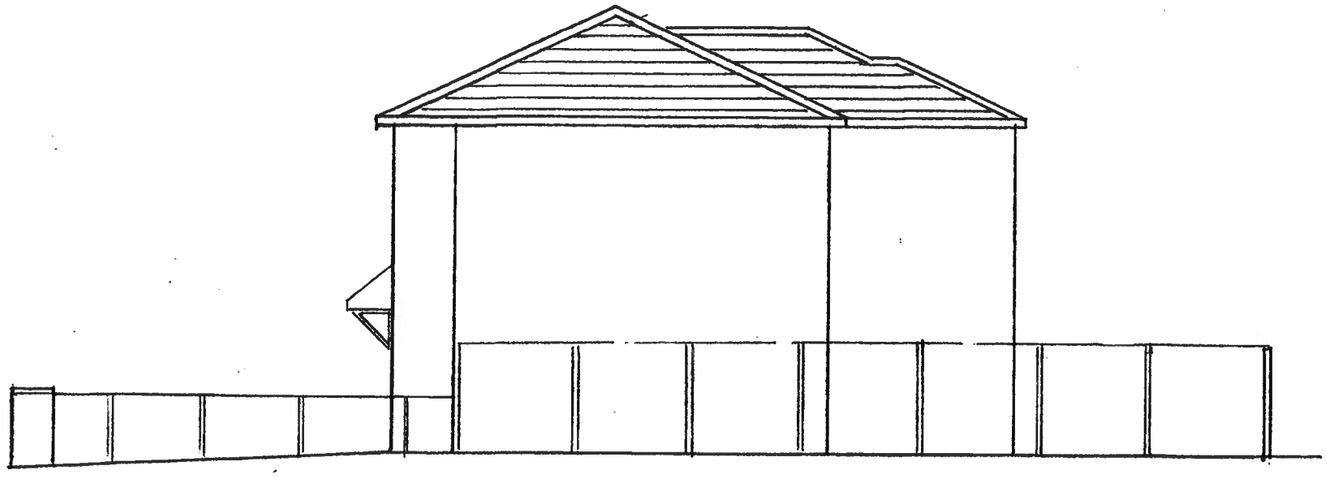

PROPOSED SIDE ELEVATION

Thompson Designs
Tel 0161 705 1458 Mob 07884 318634

Sheet 3
Proposed Elevations
151 Bellshill Crescent
Rochdale OL16 2TU
Scale 1 : 100 @ A3 Date November 2020

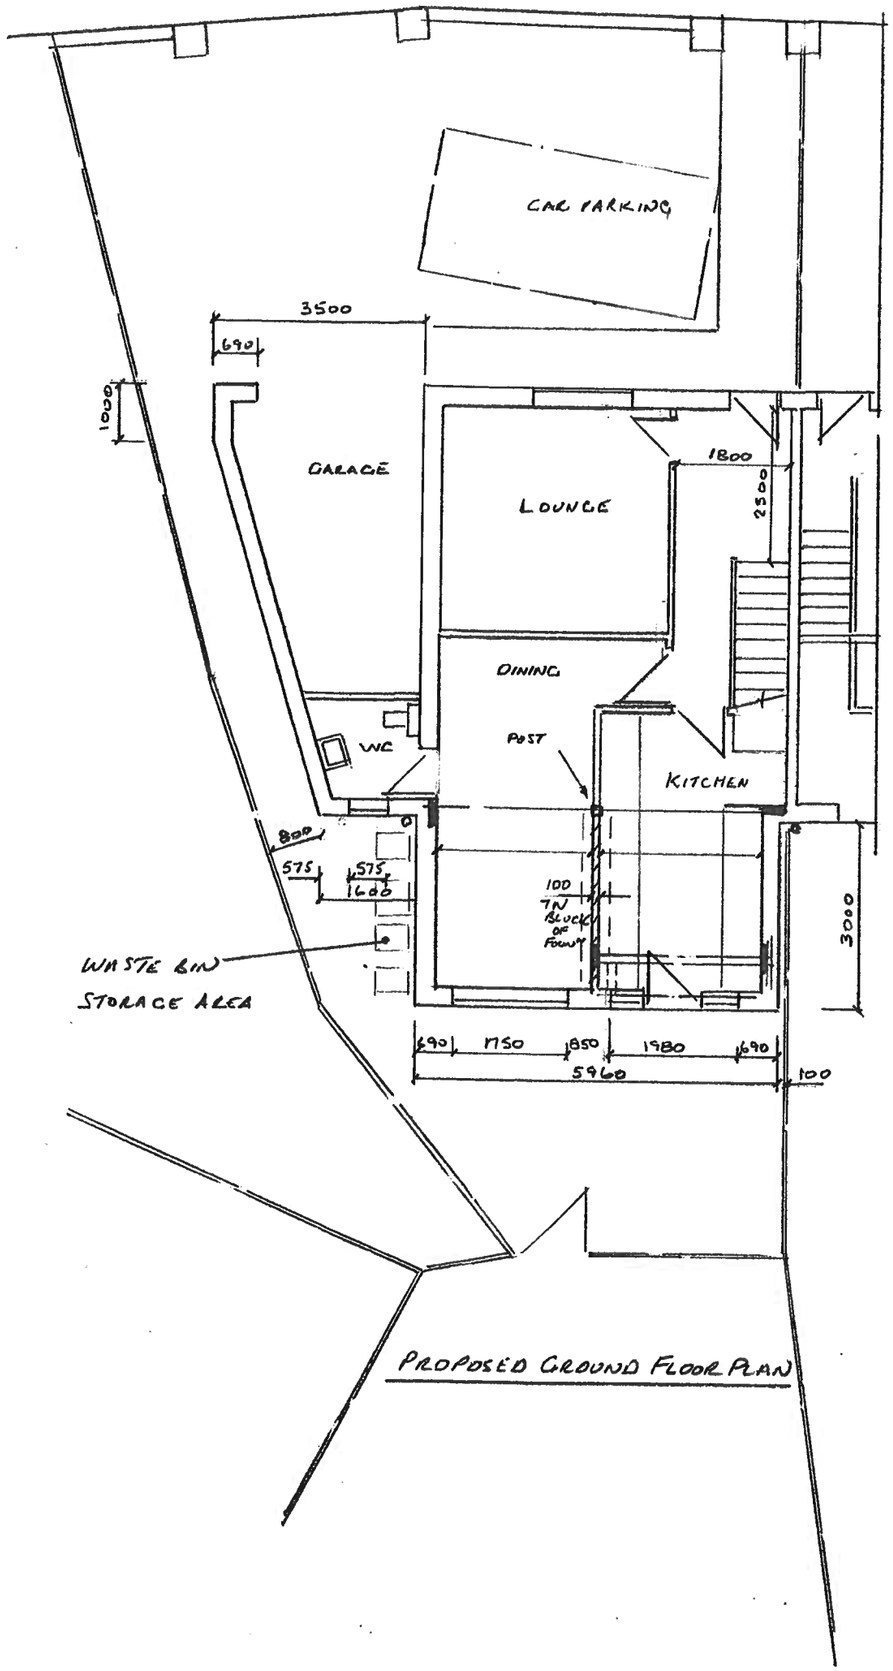

PROPOSED GROUND FLOOR PLAN

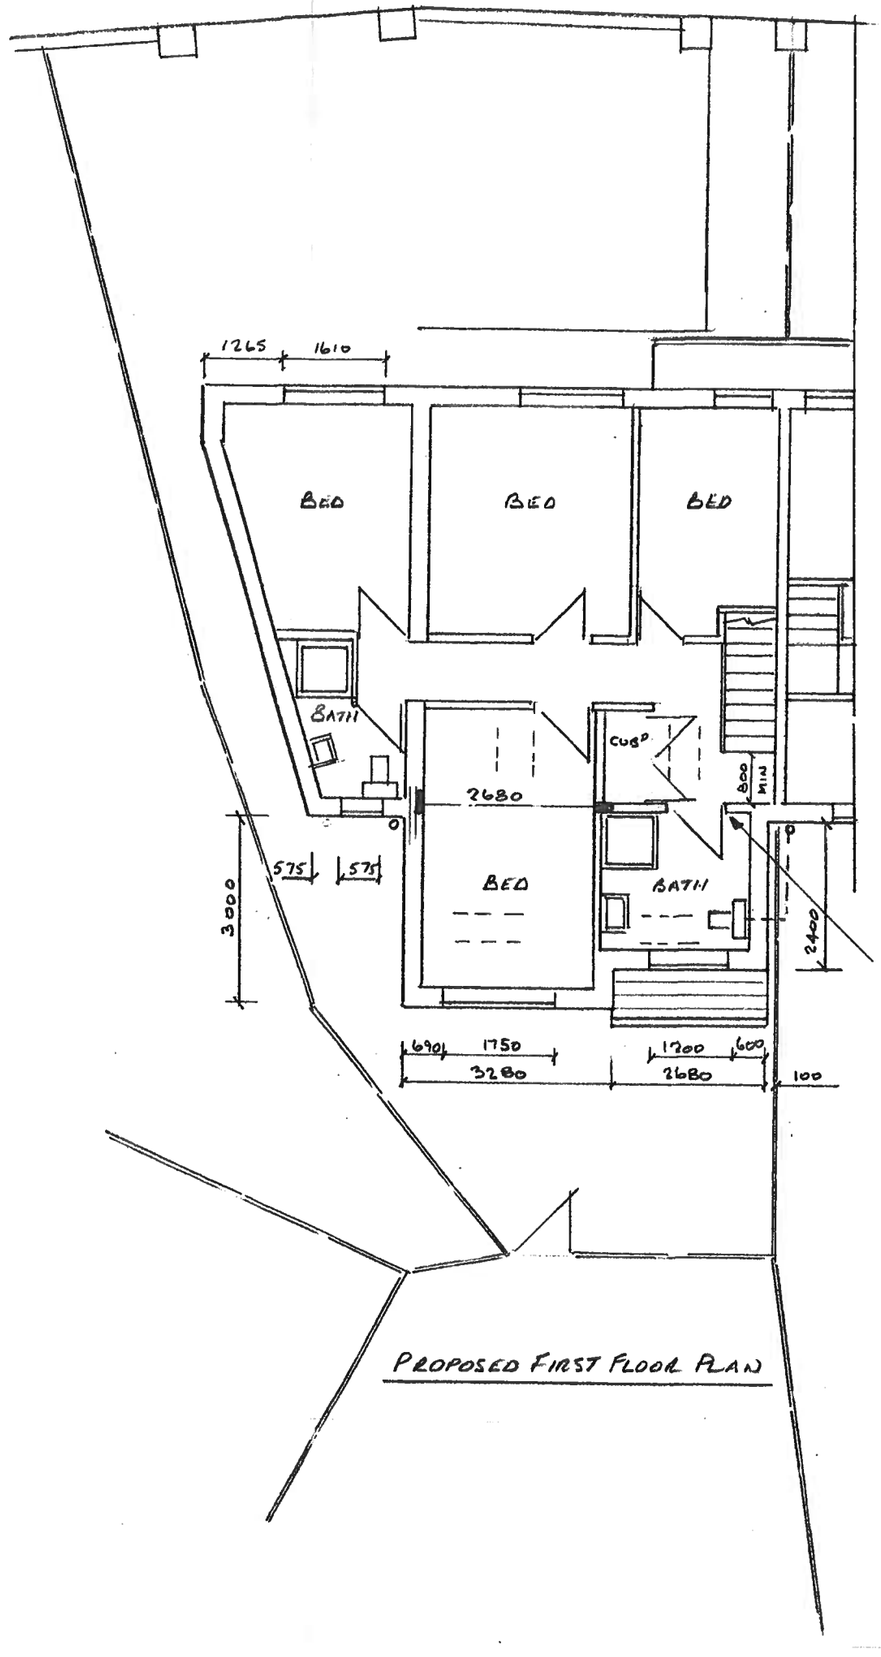

PROPOSED FIRST FLOOR PLAN

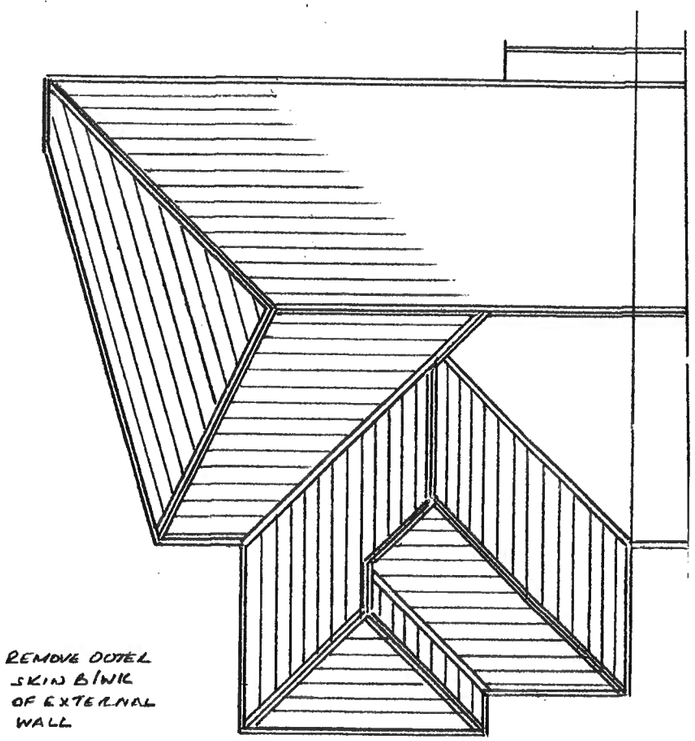

PROPOSED ROOF PLAN

Thompson Designs
Tel 0161 705 1458 Mob 07884 318634

Sheet 4
Proposed Plans
151 Bellshill Crescent
Rochdale OL16 2TU
Scale 1 : 100 @ A3 Date November 2020