



BLOCK ROOF PLAN (SCALE 1;200)

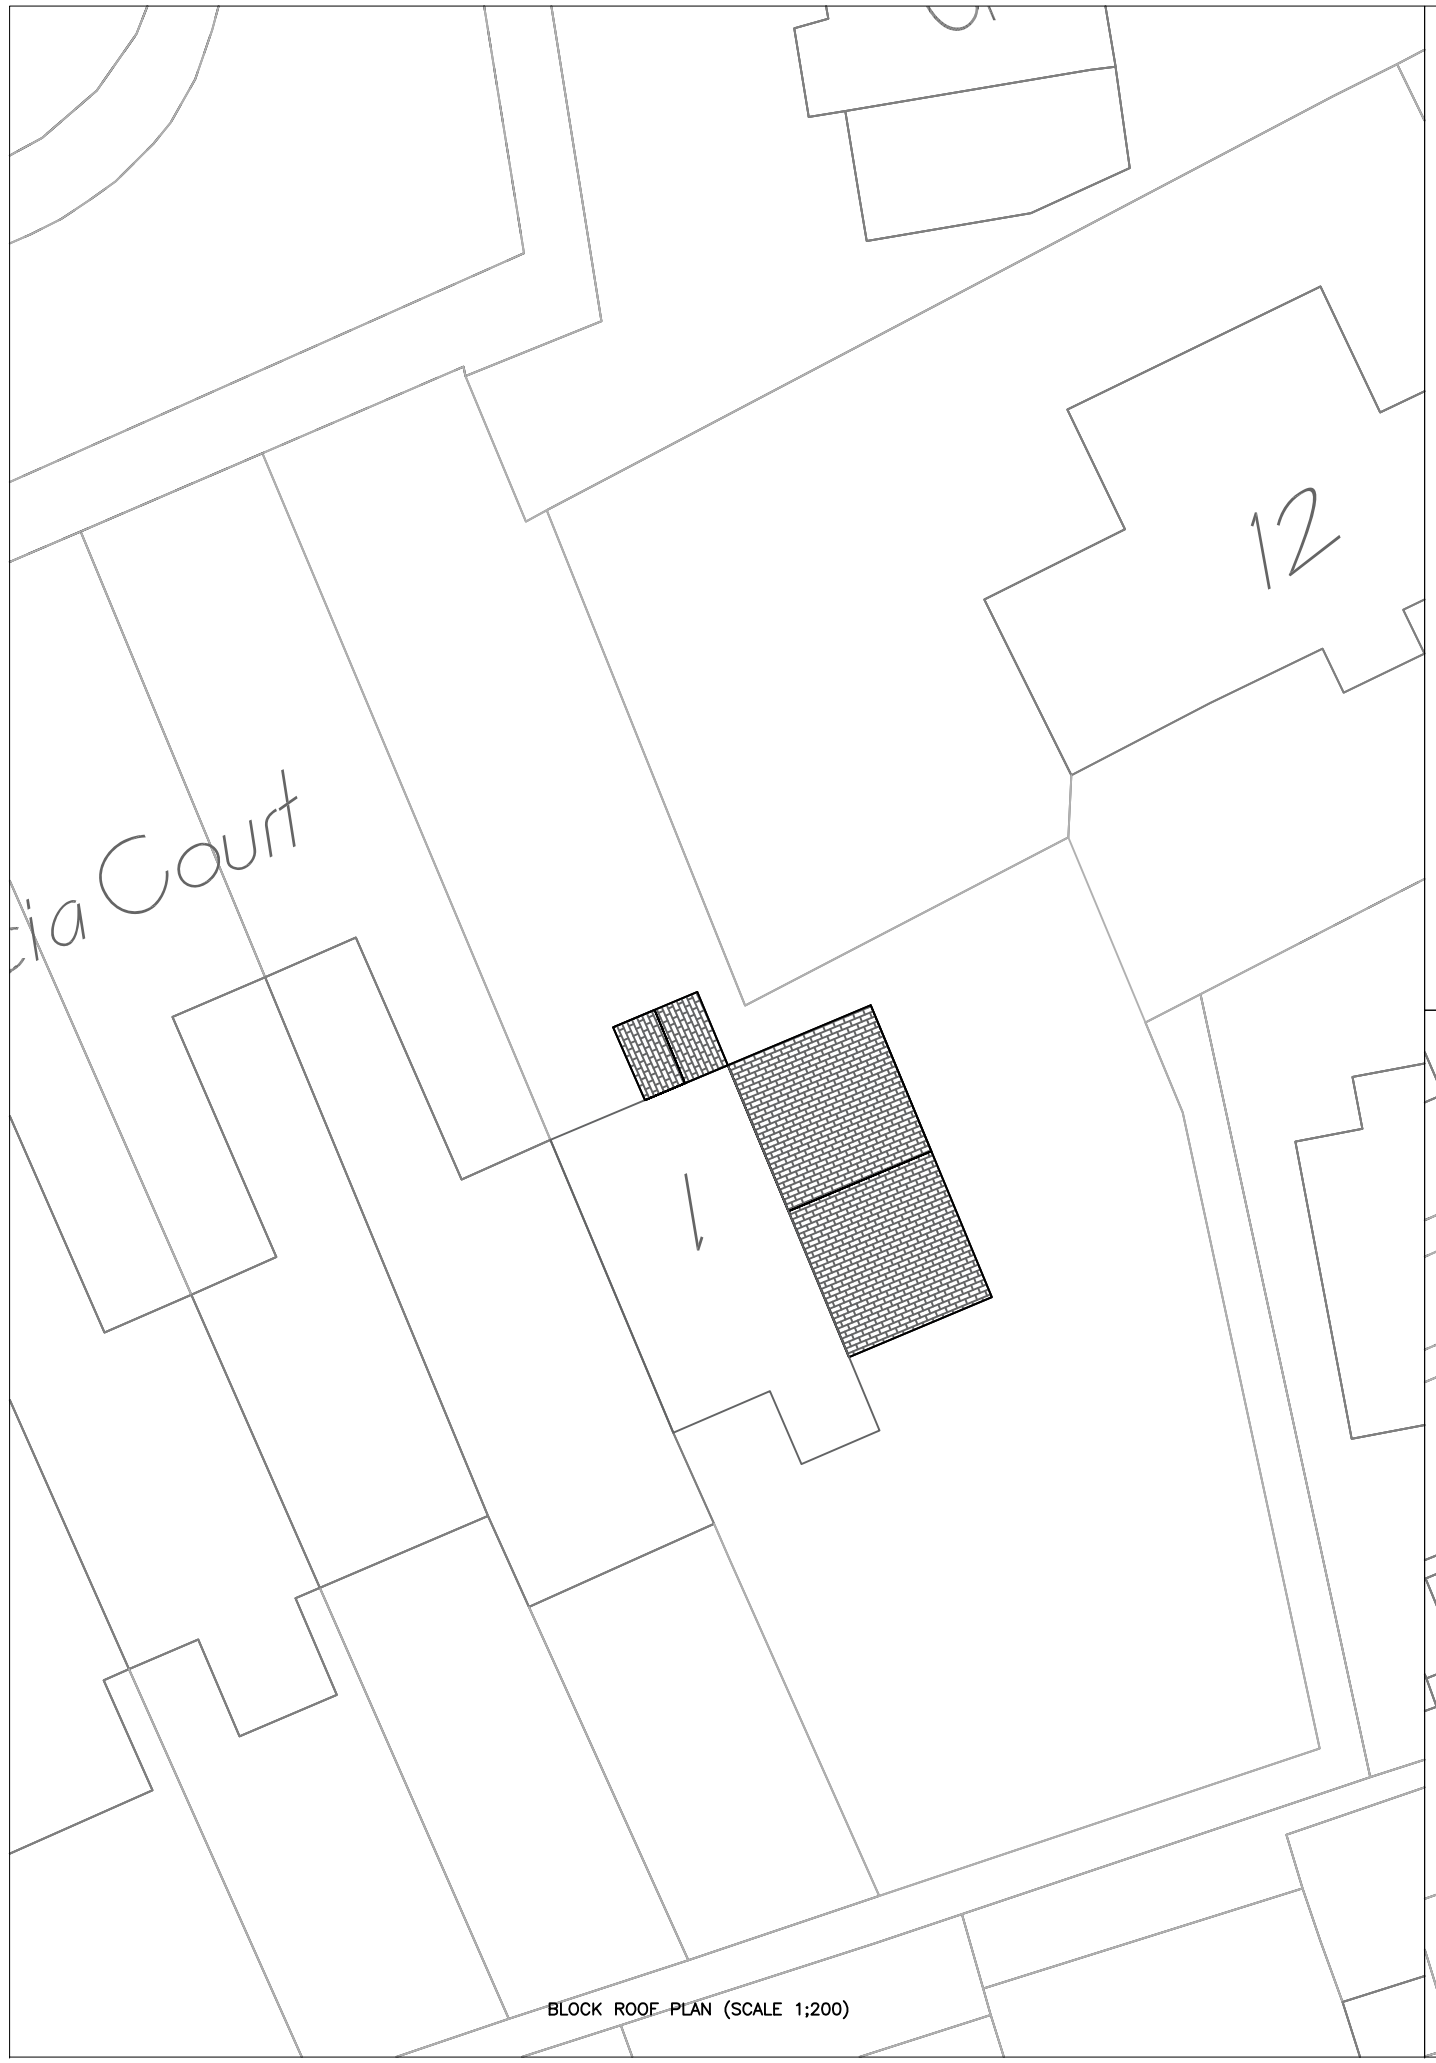

SITE LOCATION PLAN (SCALE 1:1250)

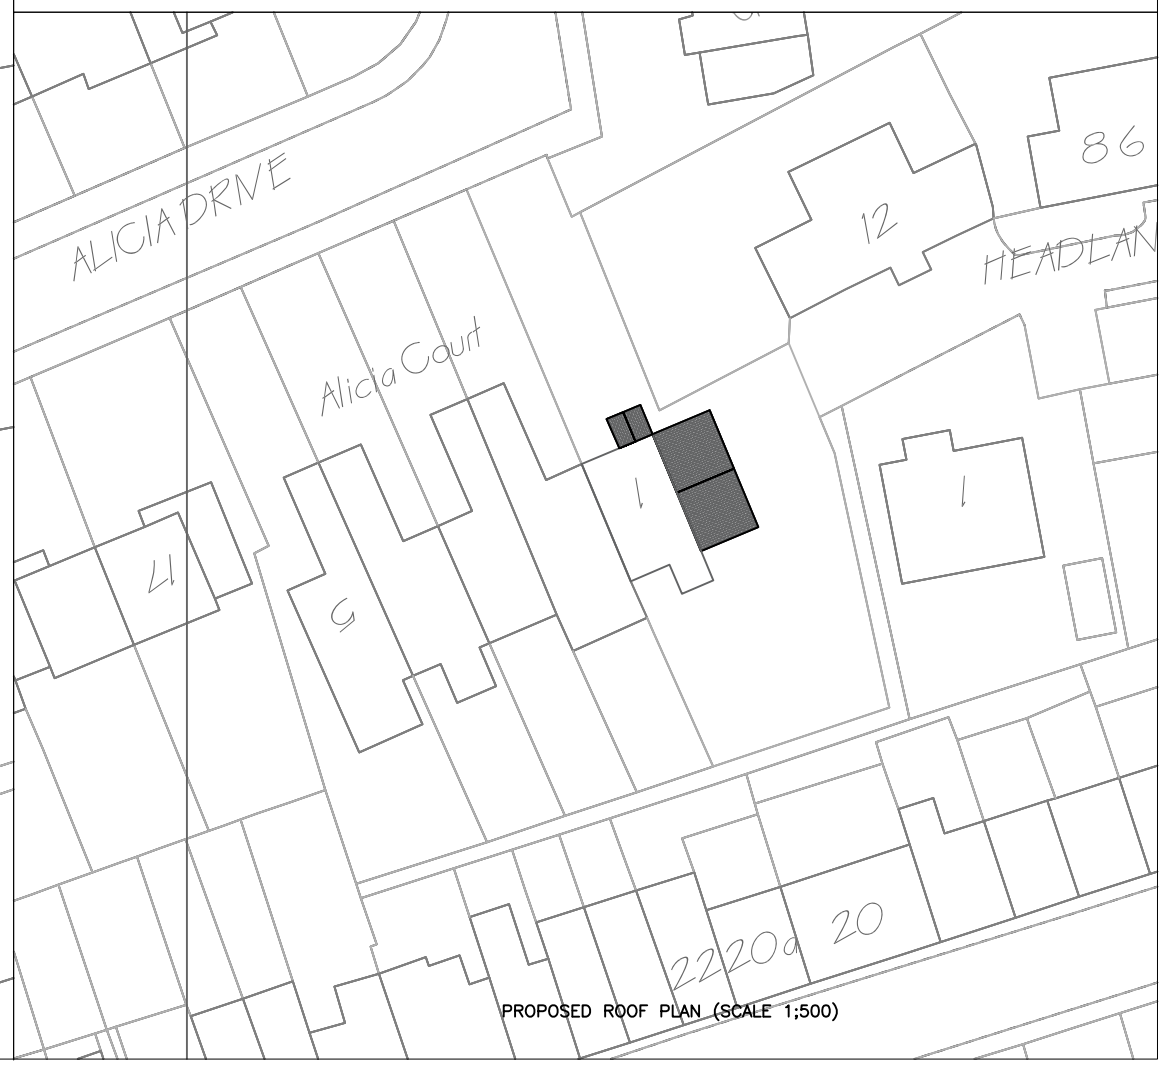

PROPOSED ROOF PLAN (SCALE 1;500)

NOTES

COPYRIGHT:
ALL RIGHTS RESERVED
THIS DRAWING MUST NOT BE REPRODUCED WITHOUT WRITTEN PERMISSION FROM NORDEN QUANTITY SURVEYING AND CONSTRUCTION SERVICES LIMITED.

DO NOT SCALE OFF THIS DRAWING.

ALL DIMENSIONS ARE TO BE CHECKED ON SITE BY THE CONTRACTOR / SUB-CONTRACTOR. ANY DISCREPANCIES ARE TO BE REPORTED TO NORDEN QUANTITY SURVEYING AND CONSTRUCTION SERVICES LIMITED.

Rev.	Description	Dr'n	Chk	Date
		-	-	-

Norden **Quantity Surveying** and **ConstructionServices** LTD
732 Edenfield Road, Norden, Rochdale, OL12 7PP

Contract	1 ALICIA COURT, ALICIA DRIVE, OL126JP
Title	PROPOSED DEMOLITION OF EXISTING GARAGE, CONSTRUCT NEW PORCH AND SINGLE STOREY SIDE EXTENSION

Scales	AS SHOWN	Sheet Size	A3
Drawn	-	Checked -	Date 04.12.2020
Drg. No.	DWG 1 OF 4	Revision	0