



House type A - semi-detached houses with slightly projecting facade around entrance. Brick construction with render to parts of first floor




House type B - semi-detached houses with flat facade. All brick construction



House type C - semi-detached houses with twin gables and slightly recessed facade around entrance. All brick construction



House type D - semi-detached houses with slightly projecting central entrance area. Brick construction with render to parts of first floor

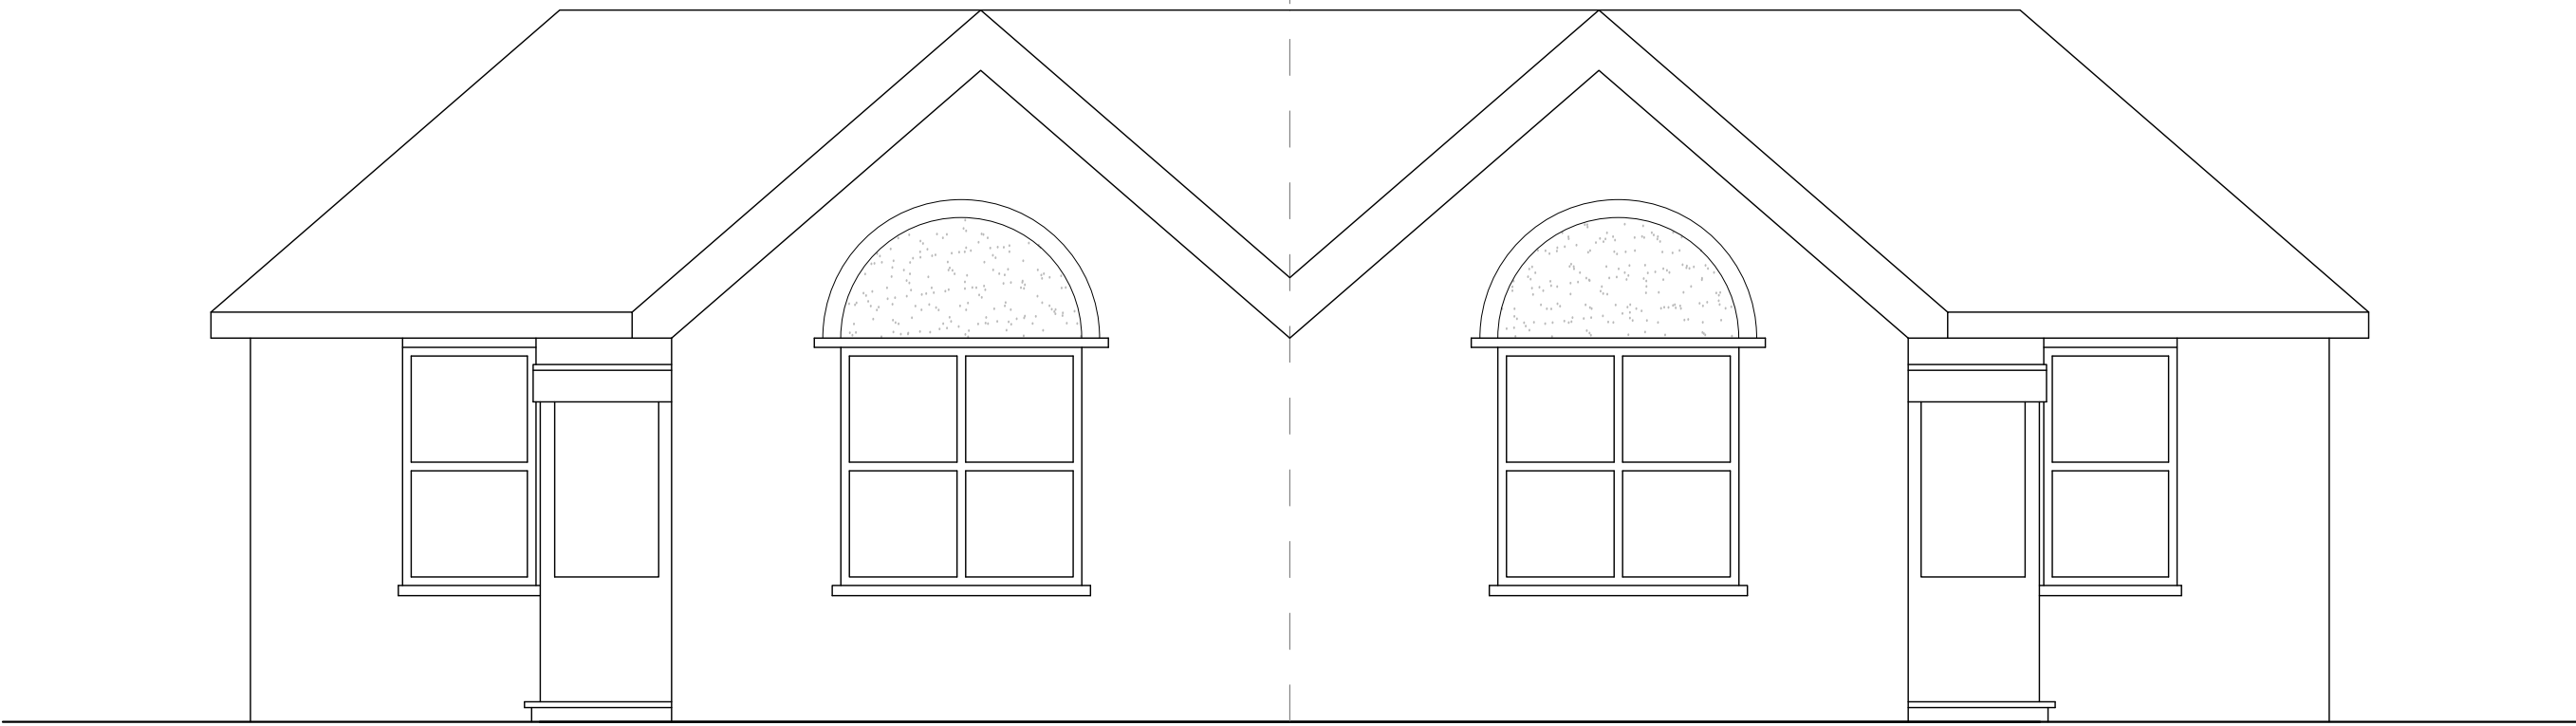

House type E - semi-detached bungalows with projecting twin gables. Majority brick construction with isolated areas of render over the windows

01 Existing House Types
23 Scale 1:50 @ A1

General Notes
01: Dimensions must not be scaled from this drawing. If in doubt, please ask.
02: All dimensions are in millimetres unless noted otherwise.
03: All dimensions should be verified on site before proceeding with the work.
04: TADW Architects shall be notified in writing of any discrepancies.
05: © TADW Limited (UK) 2015

Legend

P1	Issued for comment	6.11.23	MH	BB
Issue	Description	Date	Drawn	Checked

Drawing Status
P - Planning | T - Tender | C - Construction | R - As Record

For Approval

tadw

architects



Six St, Petersgate Stockport Cheshire SK1 1HD
Ph 0161 477 6158 Fx 0161 480 8342 mail@tadw.co.uk www.tadw.co.uk

Client Rochdale Boroughwide Housing

Job Clover Hall Crescent Estate
Porch Renewal Works

Title Existing House Types

Scale 1:50 @ A1

Note - Prints from PDF files may not be to scale, check accuracy against scale

Job Number 231336	Drawing Number 23	Issue P1
----------------------	----------------------	-------------