



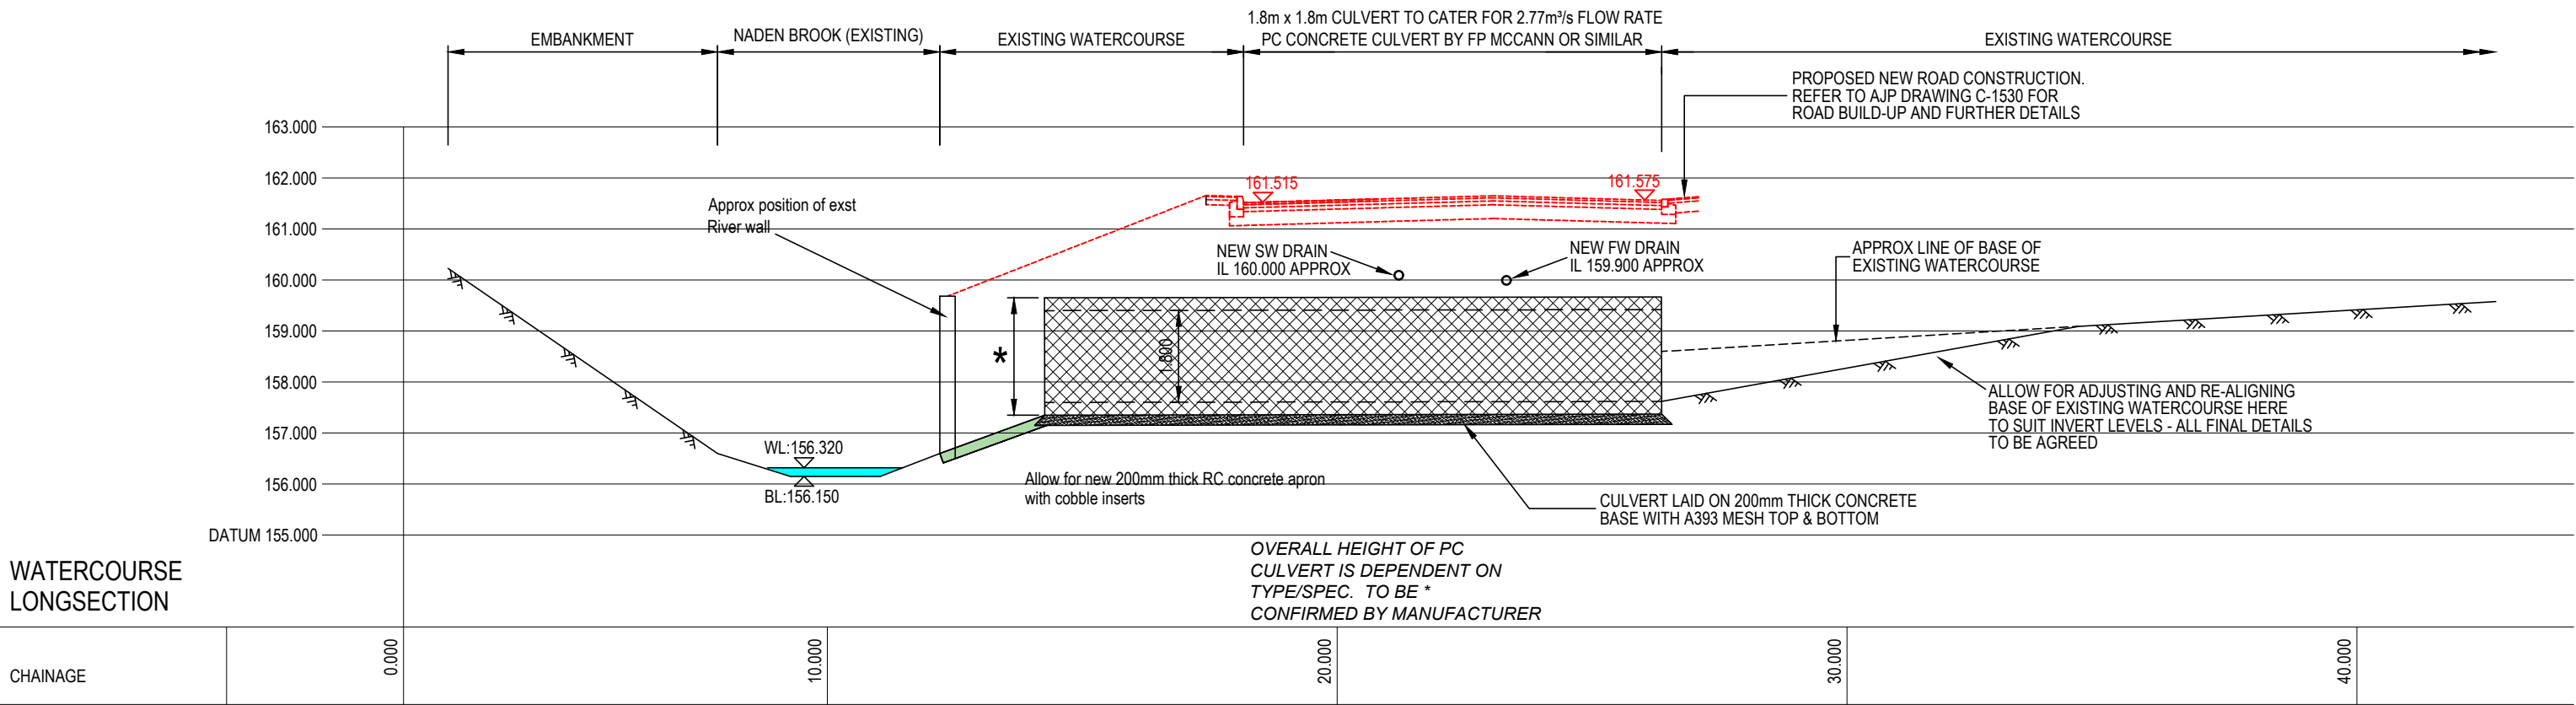

Section A-A

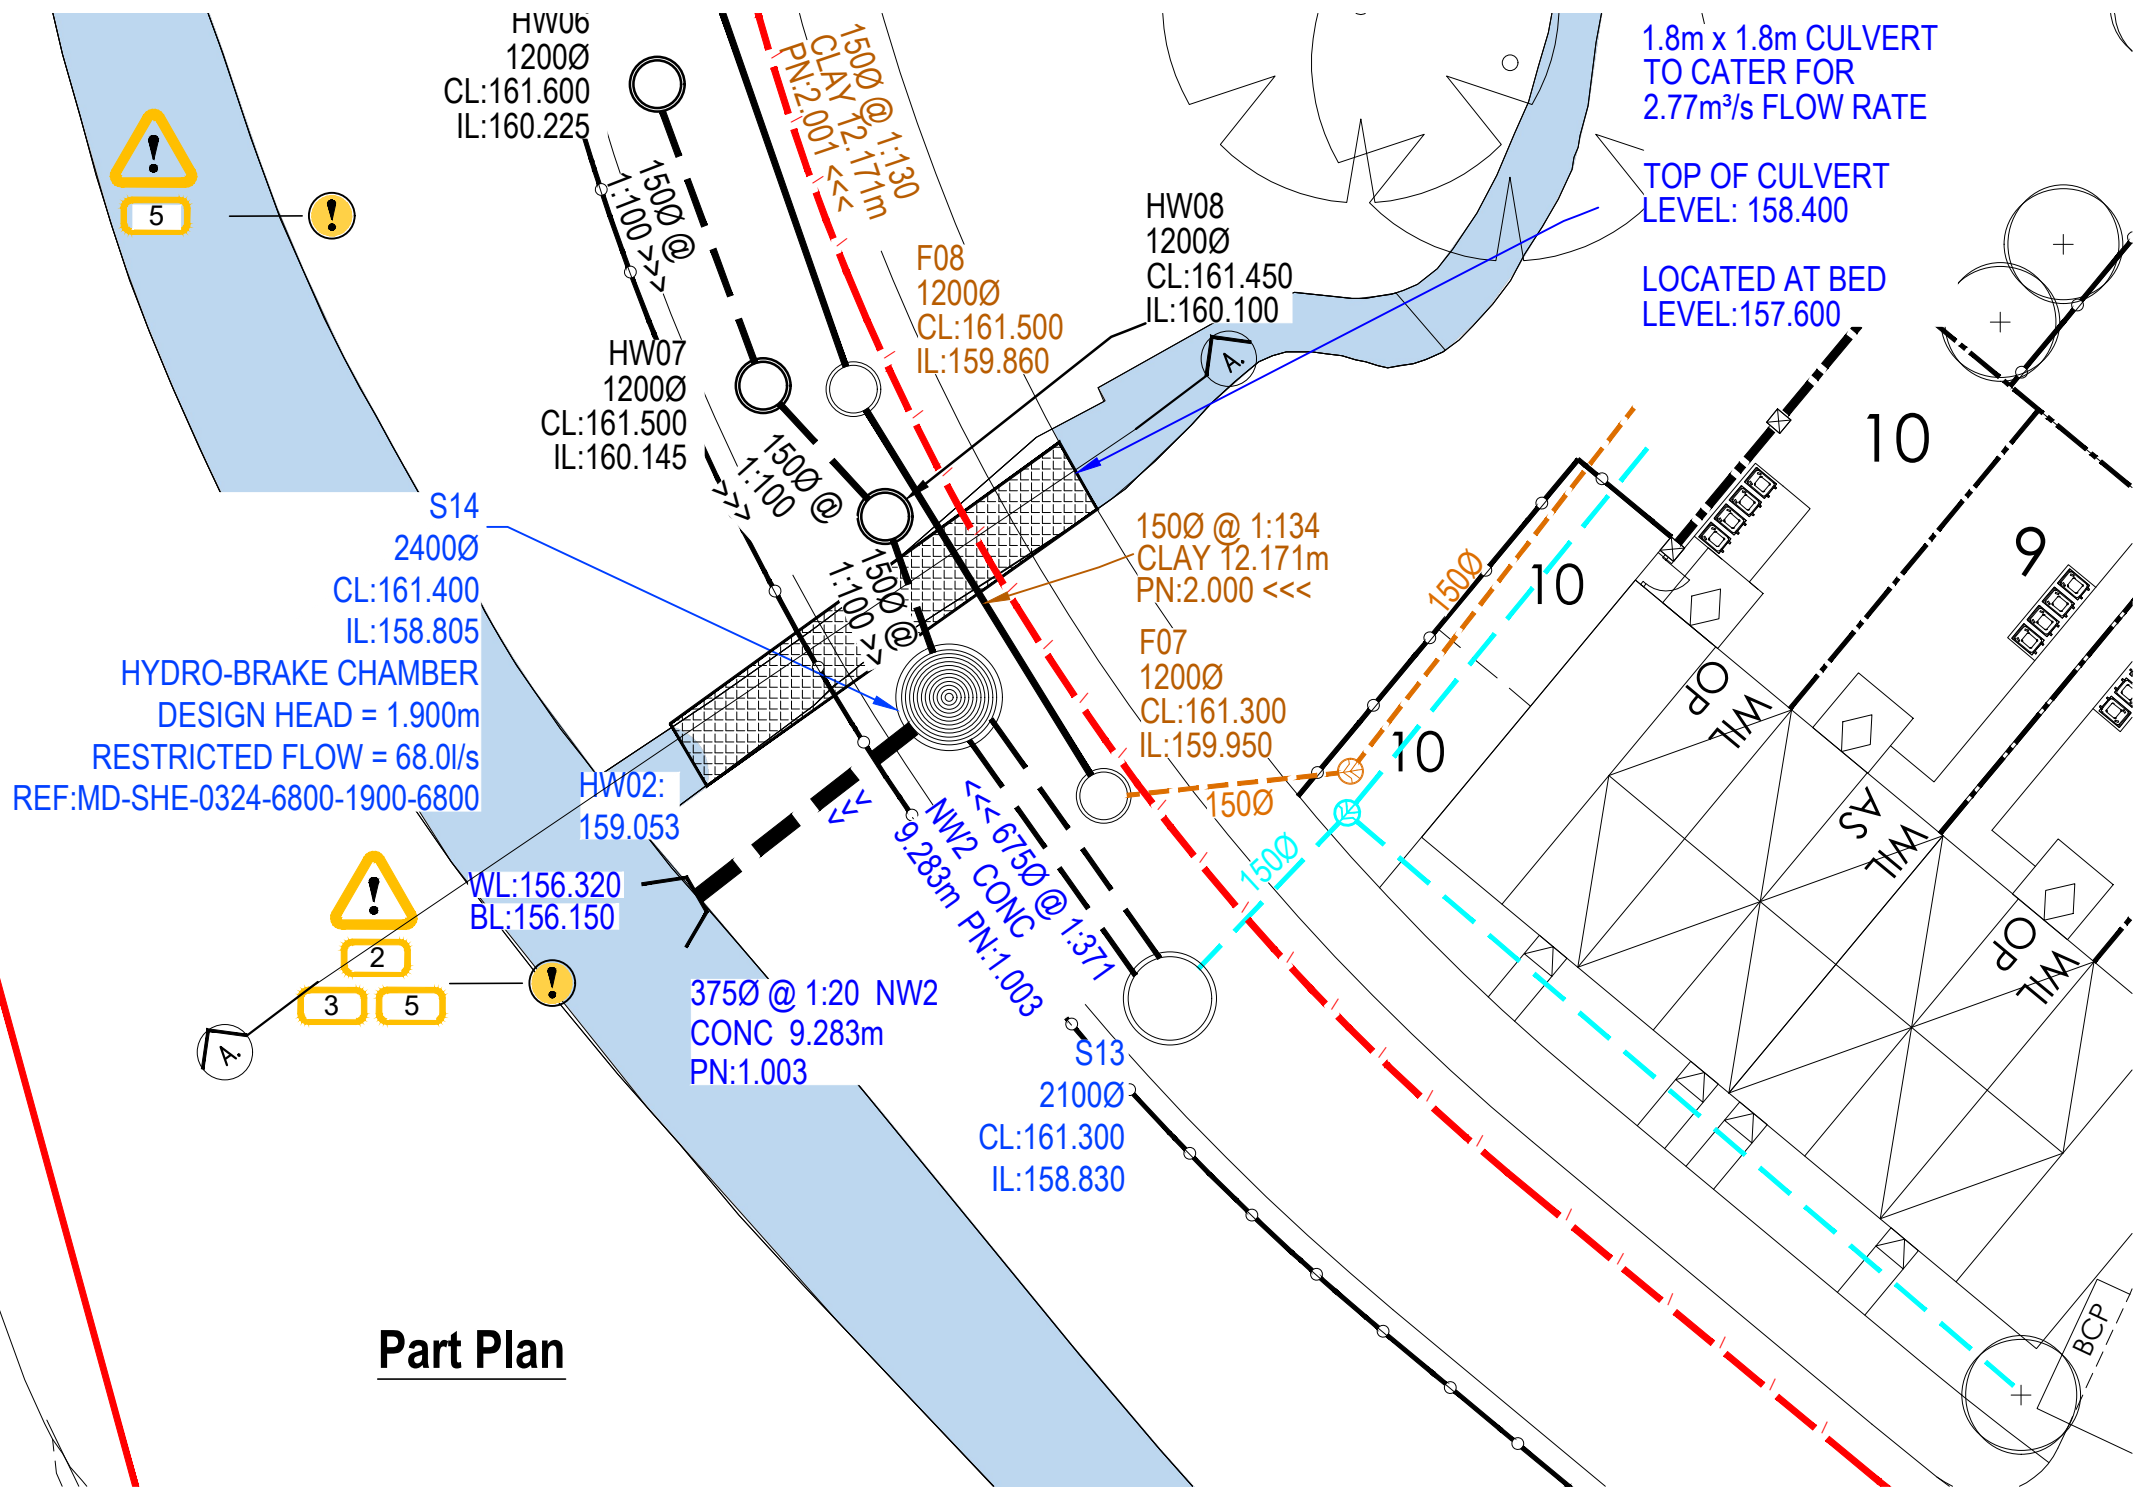

Part Plan

- GENERAL NOTES**
1. THIS DRAWING TO BE READ IN CONJUNCTION WITH ALL RELEVANT ENGINEERS, ARCHITECTS AND SPECIALISTS DRAWINGS AND SPECIFICATIONS.
 2. ALL RELEVANT DIMENSIONS TO BE OBTAINED/CHECKED AGAINST ARCHITECT'S DRAWINGS AND BY SITE MEASUREMENT PRIOR TO THE COMMENCEMENT OF WORKS OR ORDERING OF MATERIALS. DISCREPANCIES BETWEEN THE DRAWINGS AND SITE CONDITIONS TO BE NOTIFIED TO THE ENGINEER.
 3. DO NOT SCALE FROM THIS DRAWING.
 4. ALL DPM's & DPC's AND WATERPROOFING/ WEATHERING DETAILS TO BE IN ACCORDANCE WITH ARCHITECTS DETAILS.
 5. THE CONTRACTOR IS RESPONSIBLE FOR THE LOCATION OF ALL UNDERGROUND SERVICES THAT MAY EXIST AND TO DIVERT THEM IF NECESSARY PRIOR TO THE COMMENCEMENT OF THE WORKS.
 6. ALL STRUCTURAL WORKS TO BE CARRIED OUT STRICTLY IN ACCORDANCE WITH THE DETAILS GIVEN BY THE ALAN JOHNSTON PARTNERSHIP. THE ENGINEER IS TO BE ADVISED OF ANY SIGNIFICANT VARIATION PRIOR TO IT'S IMPLEMENTATION.
 7. SETTING-OUT OF WALLS TO BE IN ACCORDANCE WITH LATEST RELEVANT ARCHITECT'S DRAWING.
 8. MATERIALS OR WORKMANSHIP NOT COMPLYING WITH THE ENGINEERS DRAWINGS AND SPECIFICATION SHALL BE DEEMED UNACCEPTABLE AND REMOVED FROM SITE AND REPLACED WITH WORK CORRECTLY MANUFACTURED, DELIVERED AND ERECTED.

P01	07/09/2023	PRELIMINARY ISSUE					EG	KOB	KOB
REV	DATE	DESCRIPTION					BY	CHK	APP
DRAWING STATUS:									
PRELIMINARY									
CLIENT:									
STONEBOND									
ARCHITECT:									
STONEBOND									
PROJECT:									
EDENFIELD ROAD NORDEN ROCHDALE									
TITLE:									
WATERCOURSE LONGSECTION									
STATUS:	PROJECT No.	PROJECT	ORIGINATOR	VOL/SYS	LEVEL	TYPE	ROLE	DRAWING No.	REV:
S2	223-100	EDE - AJP - XX - 00 - DR - C - 1330					P01		
SCALE @ A2:	DESIGNED:	DRAWN:	CHECKED:		APPROVED:		DATE:		
1:125	KOB	EG	KOB		KOB		SEPT 2023		