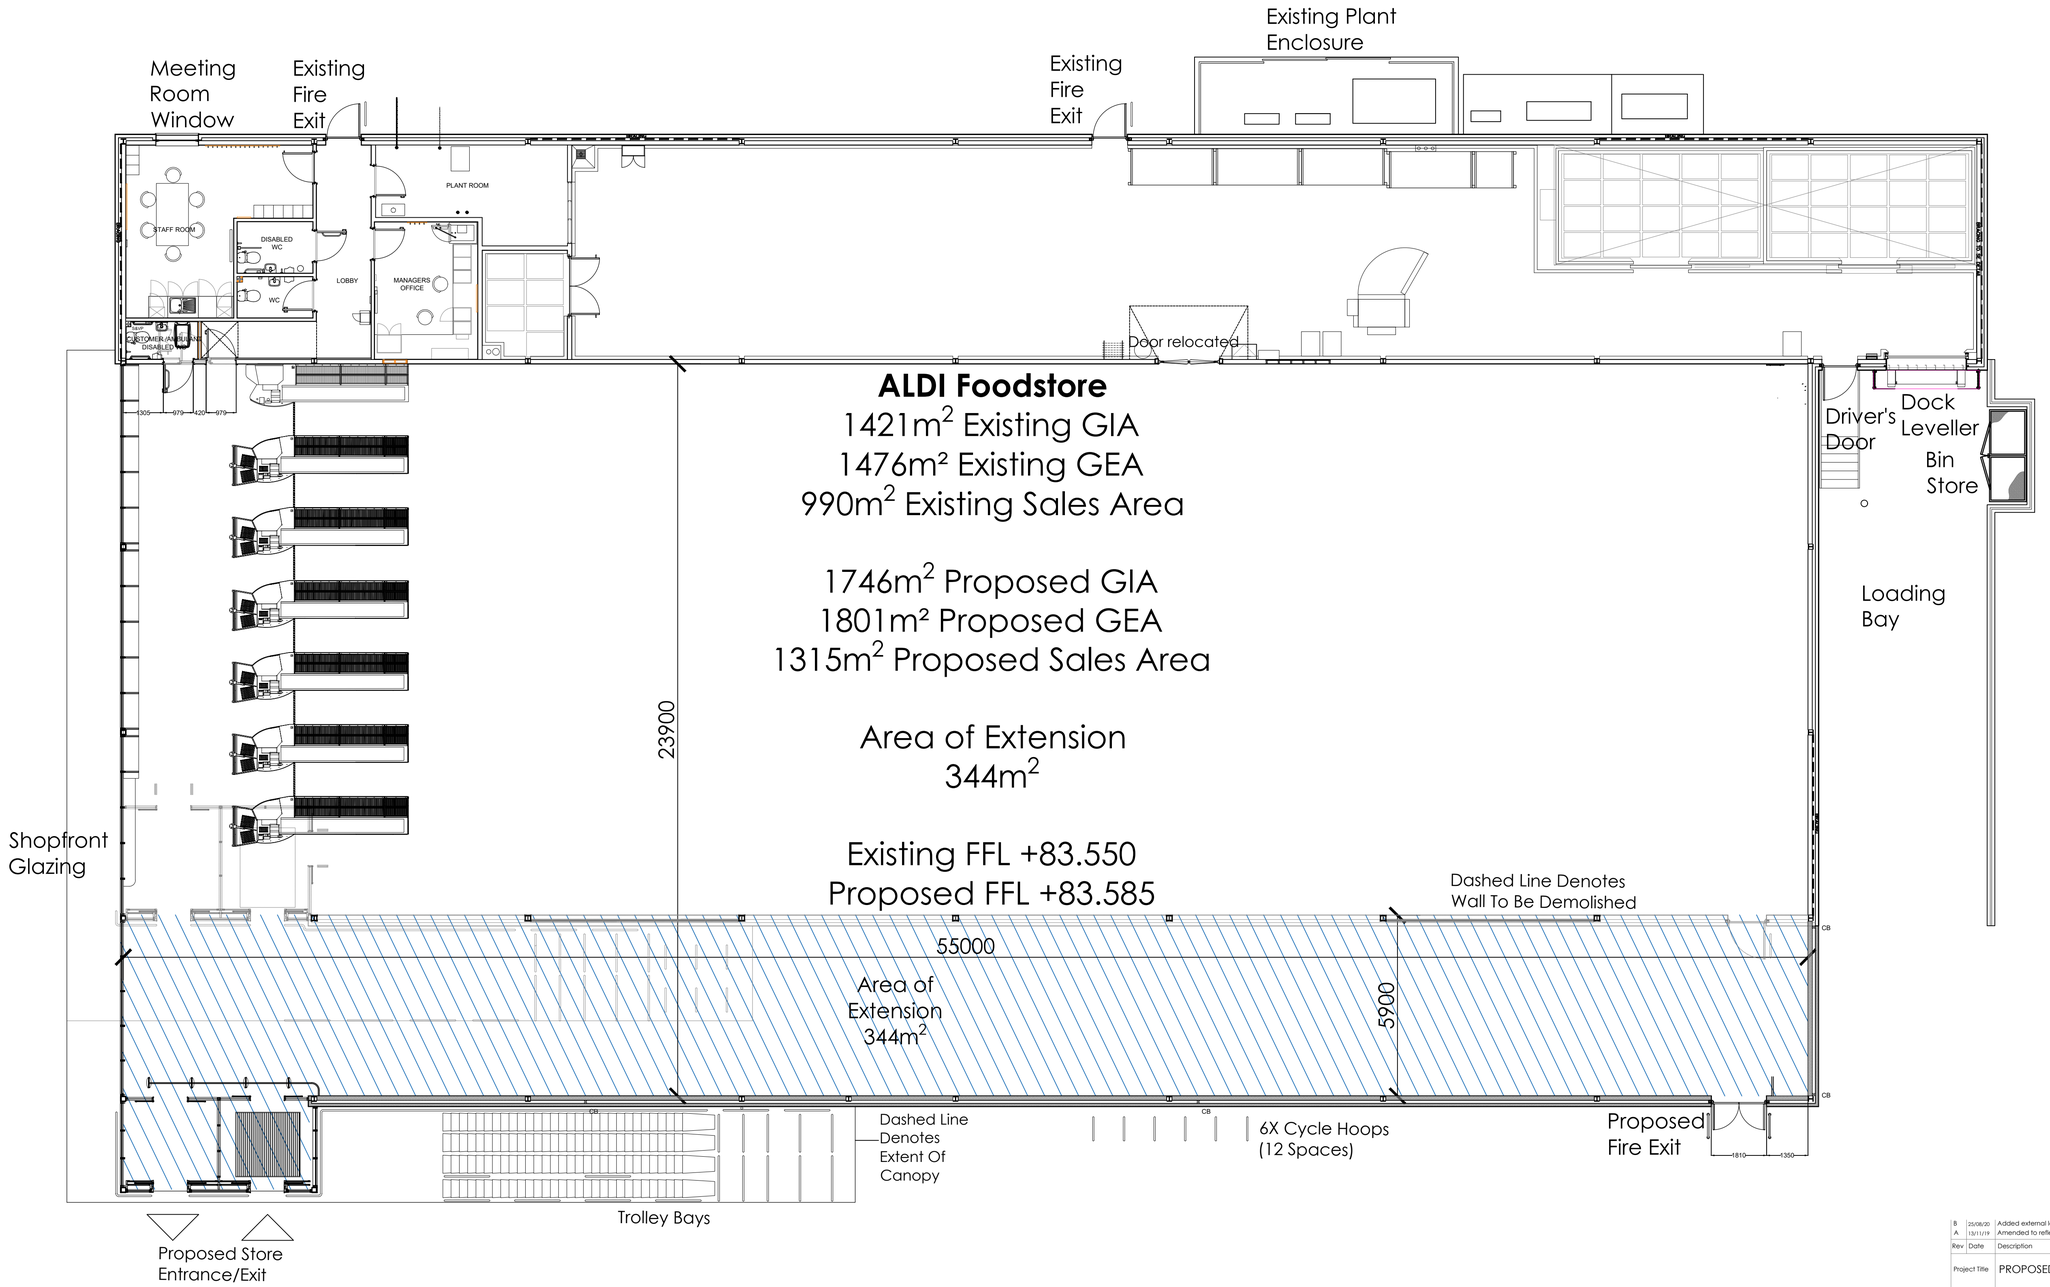

Rev	Date	Description	Rev By	Chk'd By
B	25/06/20	Added external lobby	KJ	DJE
A	13/11/19	Amended to reflect latest site plan	KJ	AS

Project Title	PROPOSED ALDI EXTENSION KEMP STREET MIDDLETON
Client	ALDI STORES LTD
Status	PLANNING
Scale	1:100
Drawing Size	A1
Date	AUG 18
Drawn By	KJ
Checked	LB
Drawing Title	PROPOSED GA PLAN
Job-Dwg No	2667BOL - 104
Rev	B

2 St. Johns North, Wakefield, WF1 3QA t. 01924 291800

Carvers Warehouse, 77 Dale Street, Manchester, M1 2HG t. 0161 2388555

The Old Rectory, 79 High Street, Newport Pagnell, MK16 8AB t. 01908 211577

101 London Road, Reading, RG1 5BY t. 0118 9507700

10 Gees Court, St Christophers Place, London, W1U 1JJ t. 0207 4091215

THE HARRIS PARTNERSHIP ARCHITECTS
www.harrispartnership.com

Proposed GA Plan
Scale 1:100 @ A1

0 1000 2000 3000 4000 5000mm
SCALE 1:100

CAD file reference J:\2667BOL - Kemp St\17.0 DWG & I.S\100 Series Planning\2667BOL - 104A Proposed GA Plan.dwg

This drawing is copyright and may not be reproduced in whole or part without written authority. Do not scale off this drawing.