
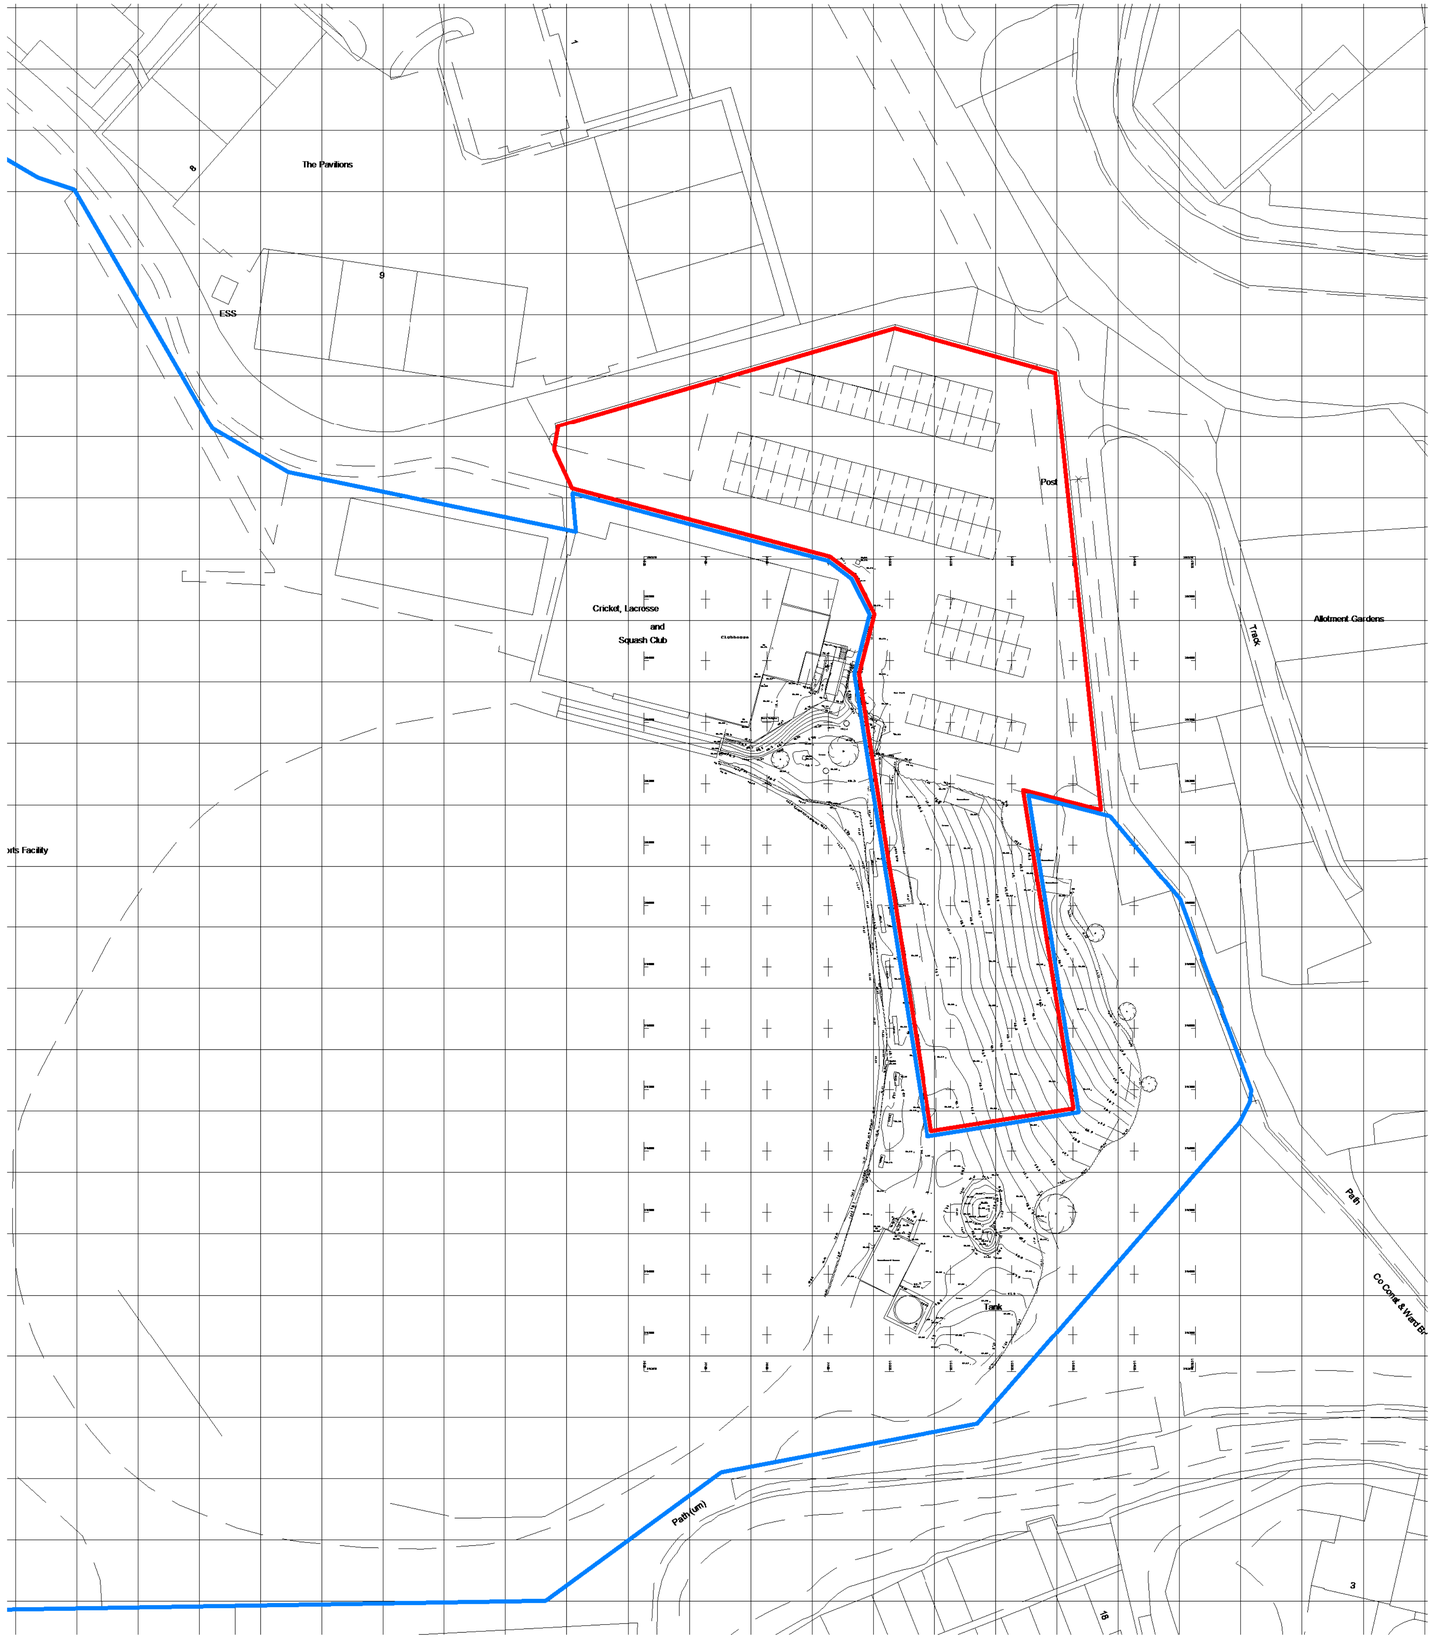


Existing Site Plan
1 : 500

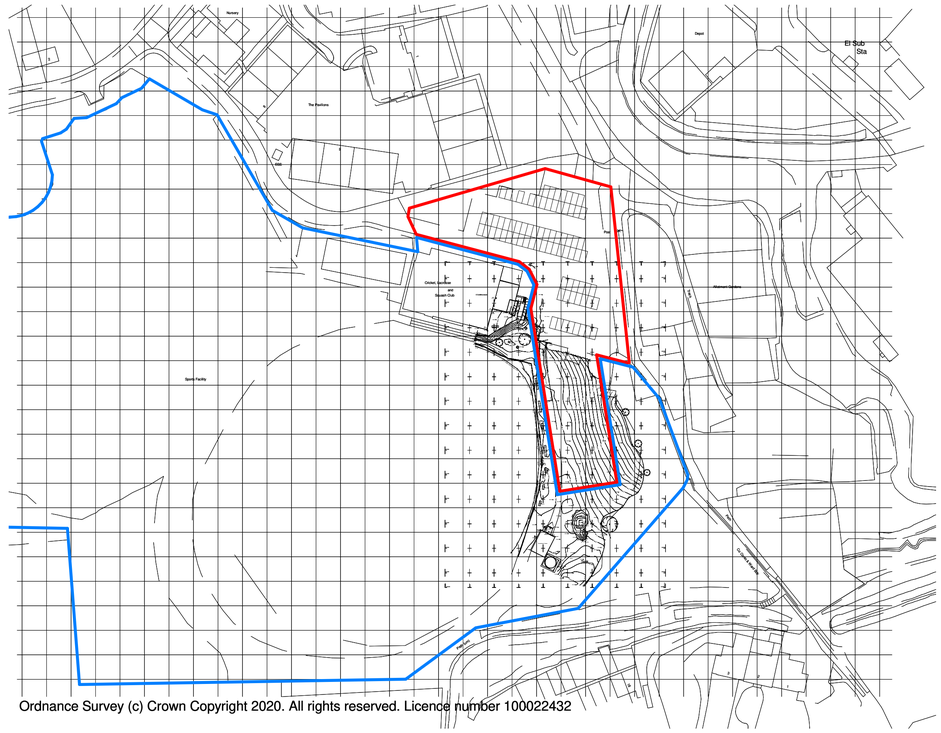

Ordnance Survey (c) Crown Copyright 2020. All rights reserved. Licence number 100022432

Existing Location Plan
1 : 1250

0m 25m

CDM REGULATIONS 2015. All current drawings and specifications for the project must be read in conjunction with the Designer's Hazard and Environment Assessment Record. All intellectual property rights reserved.

Designed with reference to the surveys, information and reports listed: Ordanance Survey Promap, Licence number 100022432

James Kelly Architects Ltd t/a Solid Void – 16 Woolfenden Way, Wardle, OL12 9SS
Tel: 07949448088 – Email: solidvoid@outlook.com – Web: www.solidvoid.co.uk - Company No. 08545034

Rev	Date	Description
-	22.12.20	First Issue

Dwn	Ckd
JK	JK

Drawn	JK
Checked	JK
Date	DEC 2020
Scale @ A1	As indicated

Rochdale Cricke Club Indoor Cricket Pitch
Existing Site and Location Plans

RCC-SVA-ZZ-ZZ-DR-A-2000
REV -

PLANNING

SOLIDVOID