


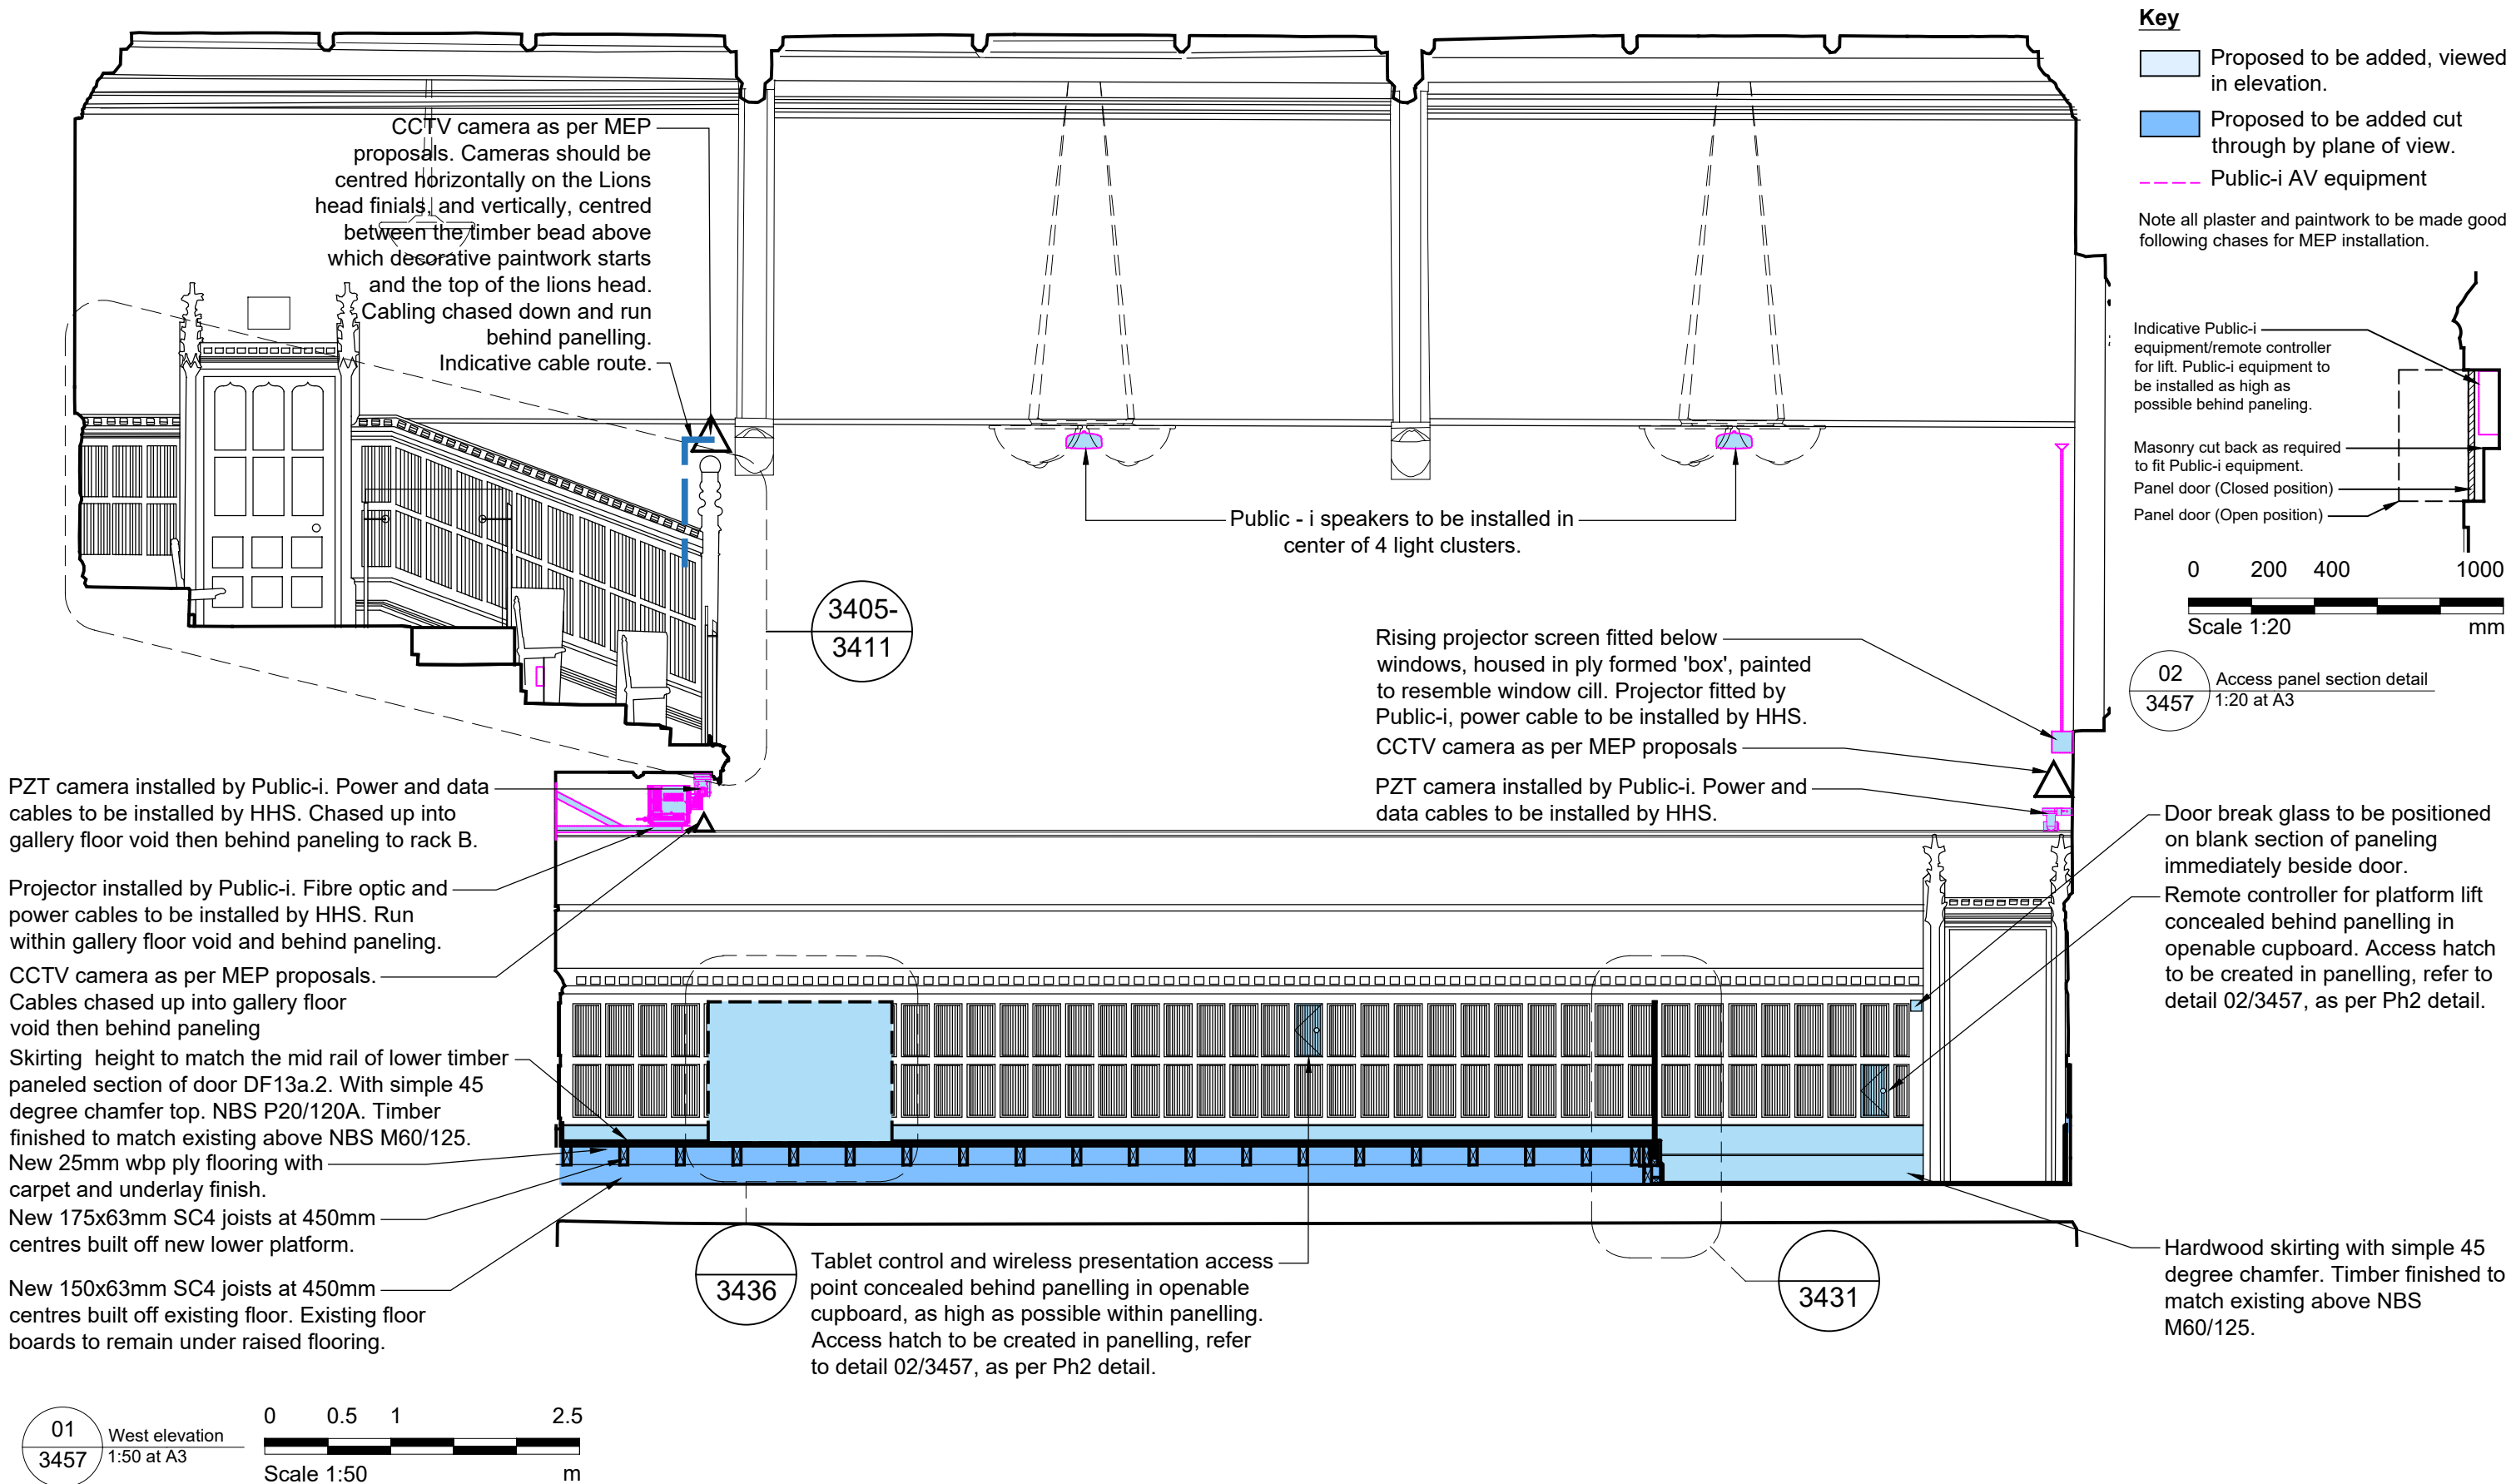

Notes 1. Any dwg format drawing is to be read in conjunction with and at the scale of the accompanying pdf. 2. Where colours other than black or grey are used, the drawing must be plotted in colour. 3. For status 'C' (Construction) drawings all dimensions are to be checked on site by the contractor, scaling is for Local Authority purposes only. 4. Unless otherwise indicated, all dimensions are in millimeters. 5. All information on this drawing is to be read in conjunction with the relevant Donald Insall Associates specification and trade contractors' drawings and information by specialists. 6. In the event of any discrepancy, please contact us immediately. 7. This drawing may contain survey information by others and is to be used solely for the purposes for which it was issued. 8. These are uncontrolled documents issued for information purposes only. If you have any queries regarding the drawings, please contact DIA immediately. 9. Please note DIA cannot be held responsible for any errors arising from changes made to an uncontrolled dwg file. Status codes S0 Work in Progress D1 Suitable for Costing S1 Suitable for Co-ordination D2 Suitable for Tender S2 Suitable for Information D3 Suitable for Contractor Design S3 Suitable for Review & Comment D4 Suitable for Manufacture/Procurement S4 Suitable for Stage Approval A1,A2,A3, An etc. Approved and accepted as stage complete B1,B2,B3, Bn etc. Partially signed off, with minor comments from the Client CR Construction Record </	
--	--