



1.

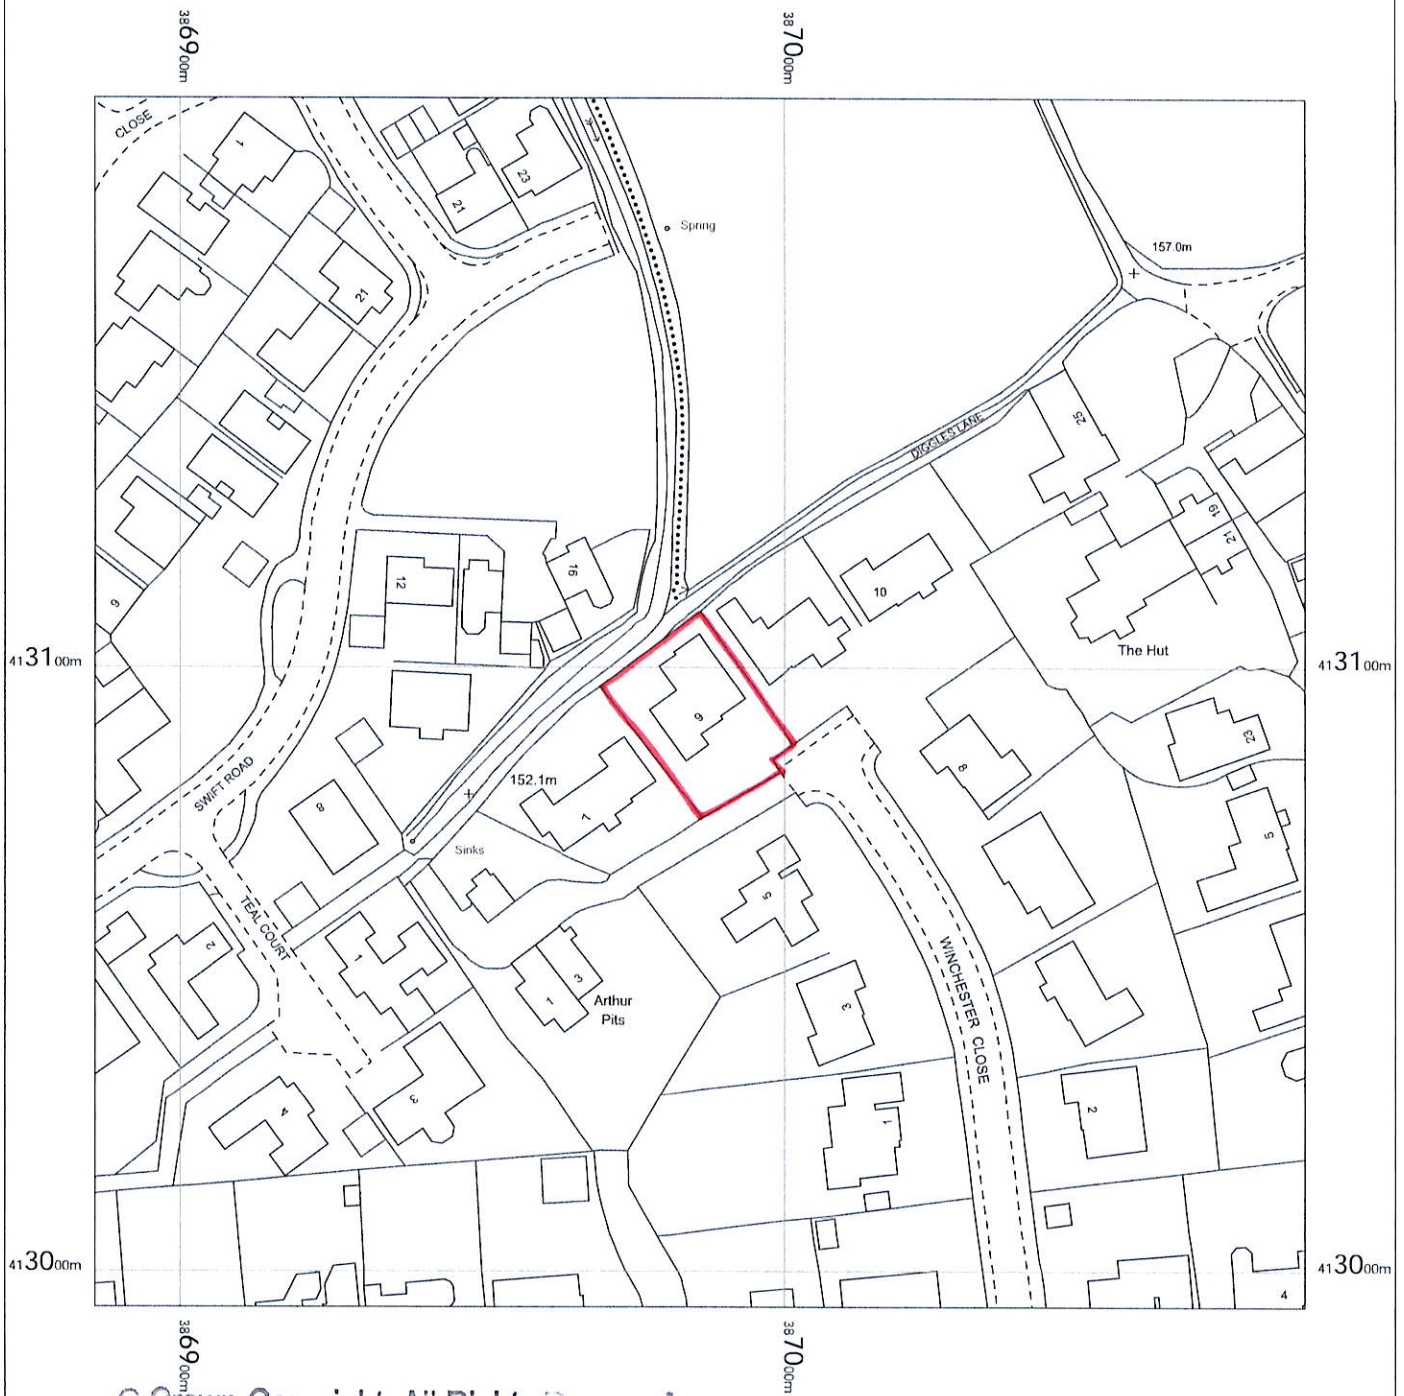

© Crown Copyright. All Rights Reserved  
Licence No.100042605

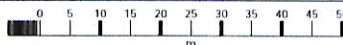

9 Winchester Close  
Bamford  
Rochdale  
OL11 5NE

OS MasterMap 1250/2500/10000 scale  
Tuesday, March 21, 2023, ID: MDP-01093707  
[www.malcolmhughes.co.uk](http://www.malcolmhughes.co.uk)

1:1250 scale print at A4, Centre: 386986 E, 413094 N

©Crown Copyright Ordnance Survey. Licence no. 100019980



**MALCOLM  
HUGHES**  
CHARTERED  
LAND SURVEYORS