


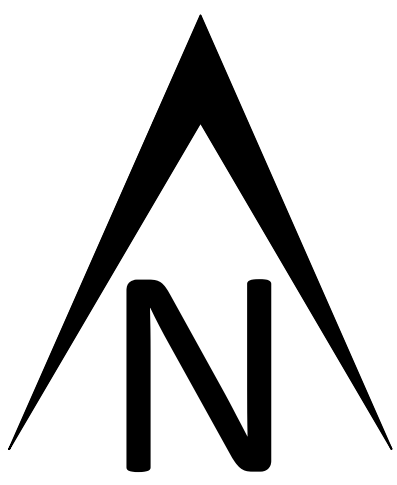

18T

19G

24G

20T

21T

22T

23T

10T

9T

25T 26T 27T 29T 28G

31G

32G 33G

16T

17H

15T

14G

13T

12T

11G

7T

6T

8T

5G

4G

30G

2G

3T

1T

34T

35G


37T


36G

Tree Schedule

Tree Number	Species	RPA Radius	Category
1T	Beech	11.1m	A2
2G	Ash x 5, cherry x 1, crab apple x 1		C3
3T	Ash	5.4m	U
4G	Ash x 4		U
5G	Ash x 6, sycamore x 1		U
6T	Blackthorn	2.8m	C2
7T	Sycamore	1.8m	C2
8T	Ash	7.2m	U
9T	Ash	3.6m	C2
10T	Ash	2.4m	U
11G	Ash x 3, sycamore x 1		U
12T	Sycamore	2.2m	C2
13T	Sycamore	3m	C2
14G	Ash and hawthorn		C2
15T	Ash	2.4m	C2
16T	Ash	2.1m	U
17H	Leyland cypress		C3
18T	Lawson cypress	6.6m	B2
19G	Norway maple x 1, damson x 2		B3
20T	Sycamore	2.4m	C2
21T	Sycamore	2.4m	C2
22T	Sycamore	3.9m	B2
23T	Sycamore	4.2m	C2
24G	Sycamore and ash		C3
25T	Lime	1.8m	C2
26T	Ash	5.7m	C2
27T	Ash	2.1m	U
28G	Sycamore		B2
29T	Ash	1.2m	C2
30G	Ash x 10		U
31G	Ash x 7		U
32G	Hawthorn x 2, goat willow x 1		C2
33G	Ash x 3		U
34T	Sycamore	7.8m	B2
35G	Ash x 8		U
36G	Sycamore		C2
37T	Goat willow	6.1m	C2

KEY

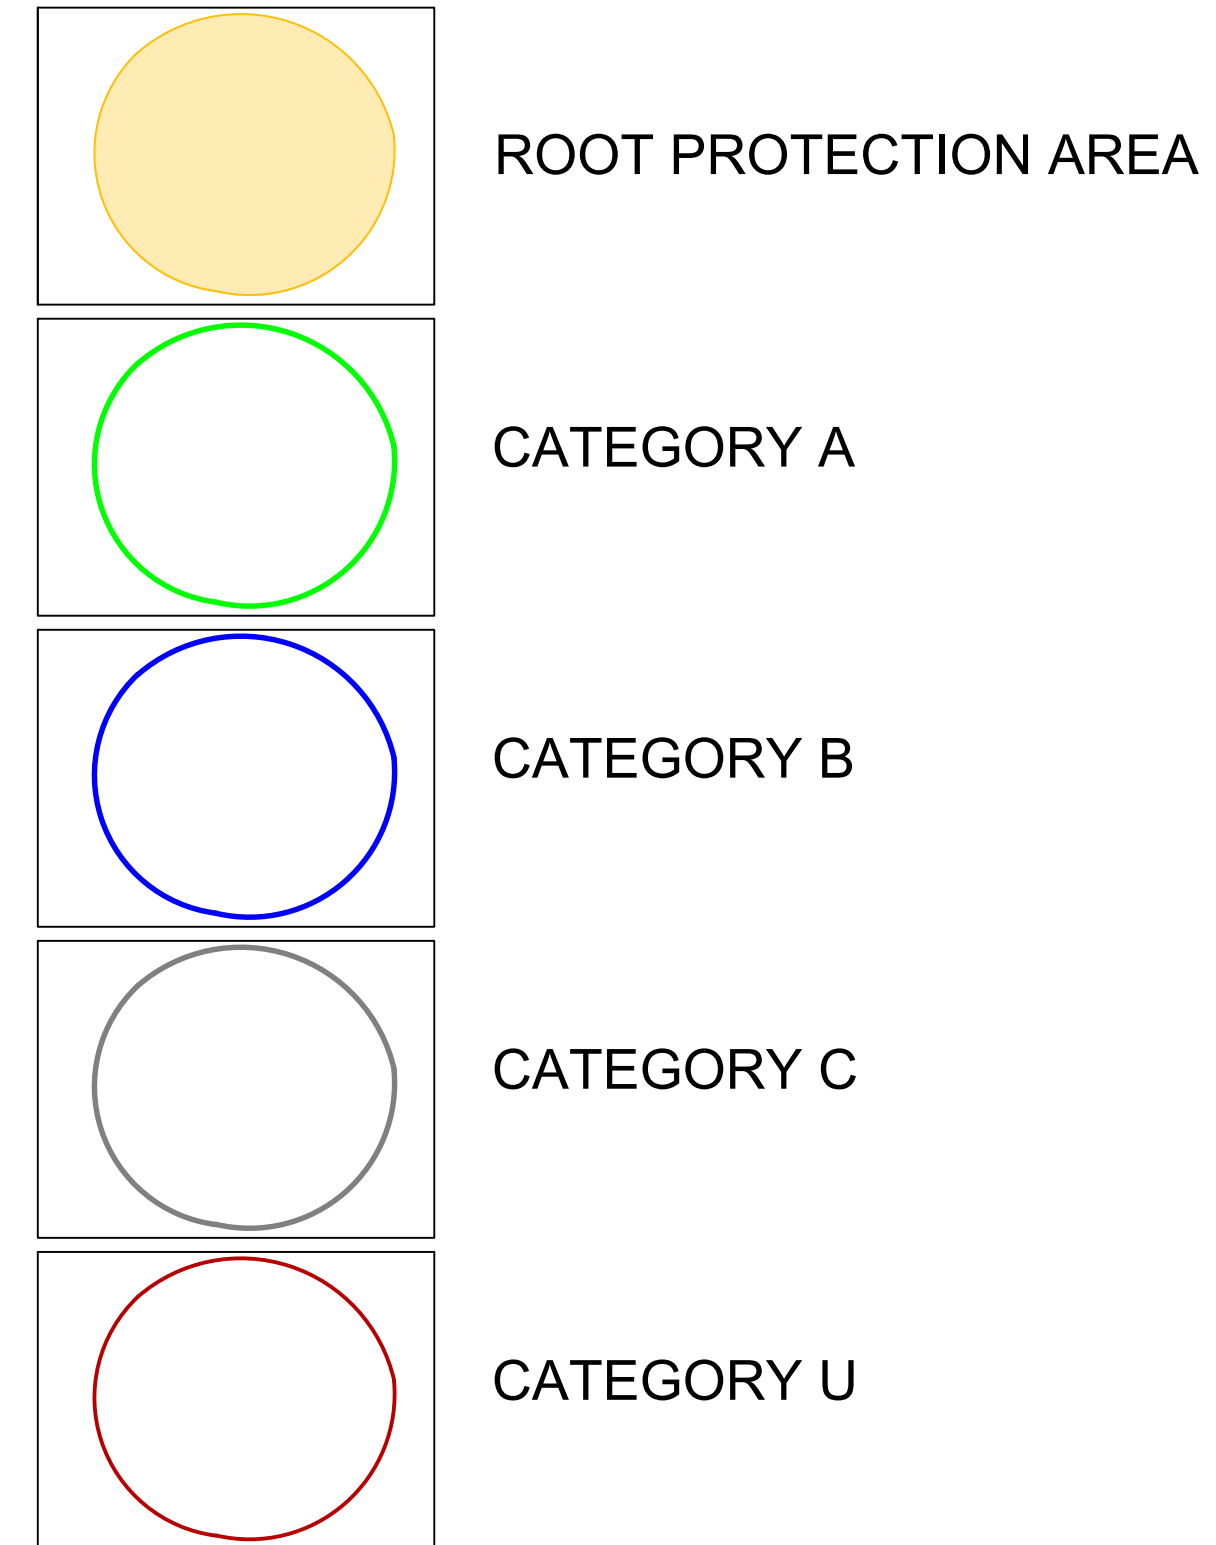

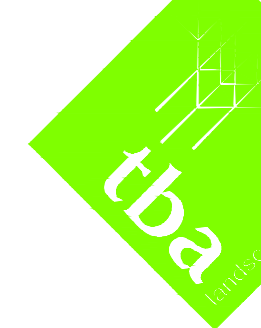No dimension to be scaled from this drawing © copyright reserved	Date	Dwn	Rev
 Landscape Architecture Arboriculture Trevor Bridge Associates Ltd Ashton Old Baths Stanford Street West Ashton-under-Lyne Lancs OL6 7FW Tel: 0161-804 2099 E-mail: info@trevorbridge.co.uk			
Project Greenhill Road, Middleton J Walker Homes Limited			
Title Tree Survey and Root Protection Area			
Date AUG'23	Scale(s) 1:200 @ A0	Dwg no 7270.01	Rev
Dwn KR	Chkd MG		