

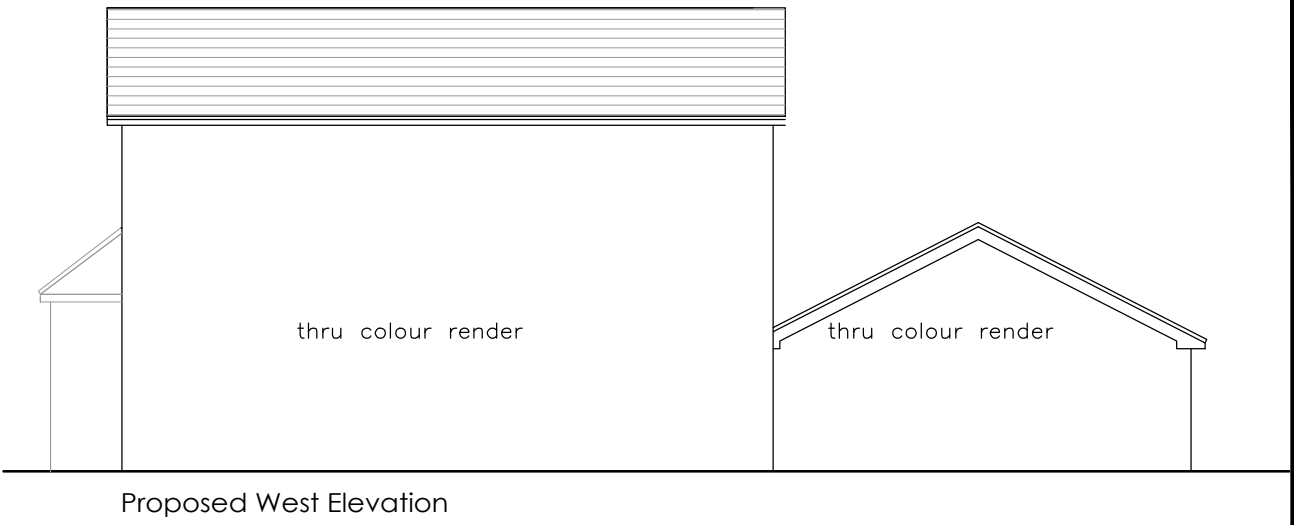






Mr Balal Ahmed

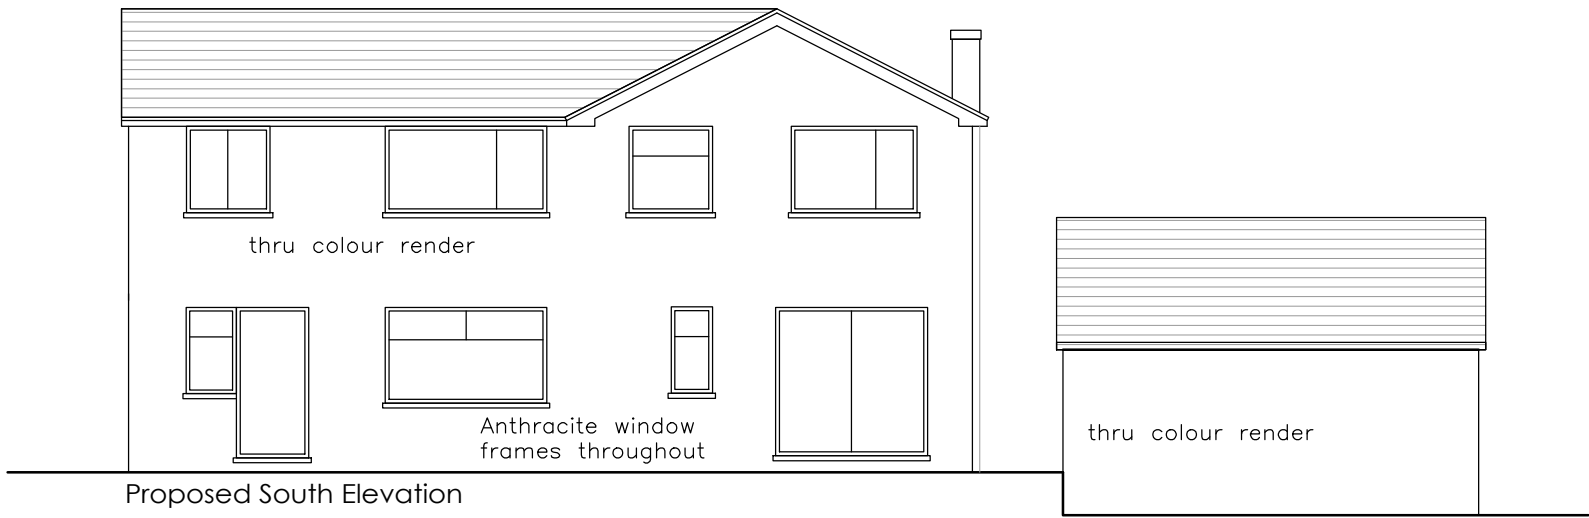

split tile hanging

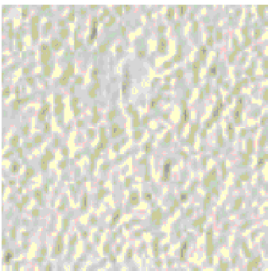

Wheaten

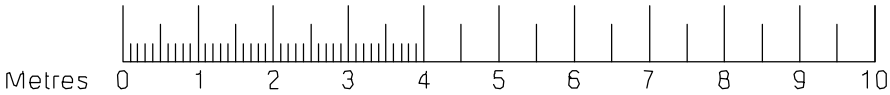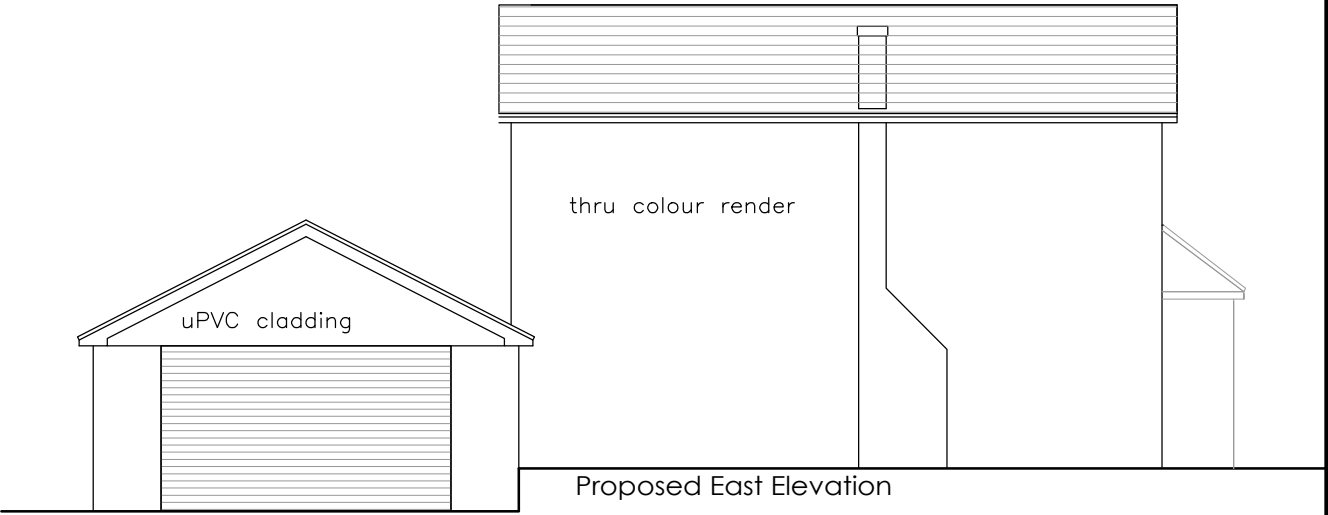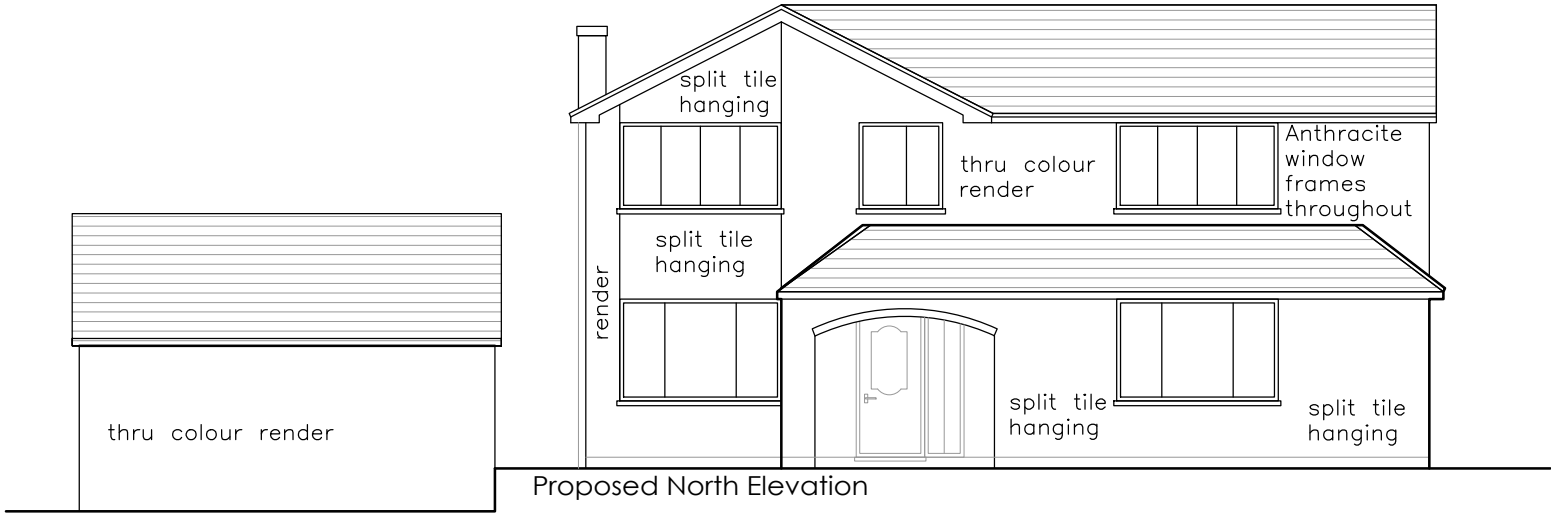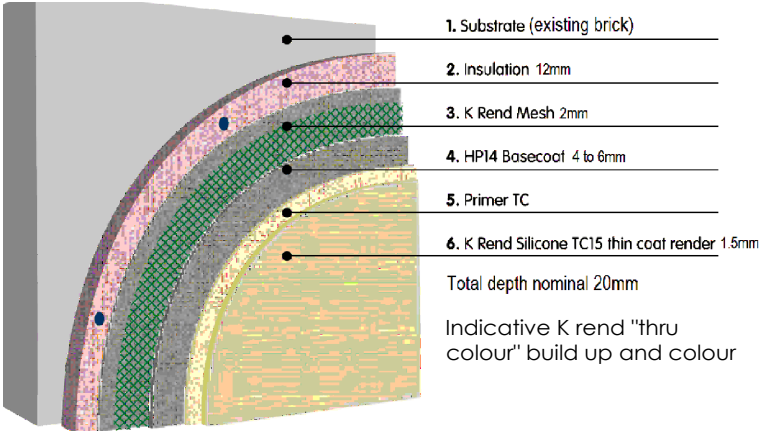

Proposed Elevations
58, LAWNSWOOD, ROCHDALE

SCALE 1:100 @ A3

FOB Design (UK) Ltd
72A Water Lane,
Wilmslow, Cheshire. SK9 5BB
01625 251644
office@fob-design.com www.fob-design.com

REV	DATE	DRAWN BY
Copyright of fob design (UK) Ltd, all rights reserved. No part of this drawing, or any part of the design, may be reproduced or transmitted in any form or by any means, without the prior written permission of fob design. No information within this drawing should be modified or passed on to third parties without written consent of fob design. Do not scale from drawing.		
58, LAWNSWOOD, ROCHDALE		
Proposed Elevations		
Drawn DP	Status BR	Date SEPT 23
Checked IRM	Original A3	Scale 1:100@A3
18119-PL 04		C