




All dimensions shall be verified by the contractor on site prior to work commencing.
Do not scale from this drawing. Only work to written dimensions.
This drawing is the property of perline design and copyright is reserved by them. The drawing is not to be copied or disclosed by or to any unauthorised persons without prior written consent.

○ proposed site section
Scale: 1:100

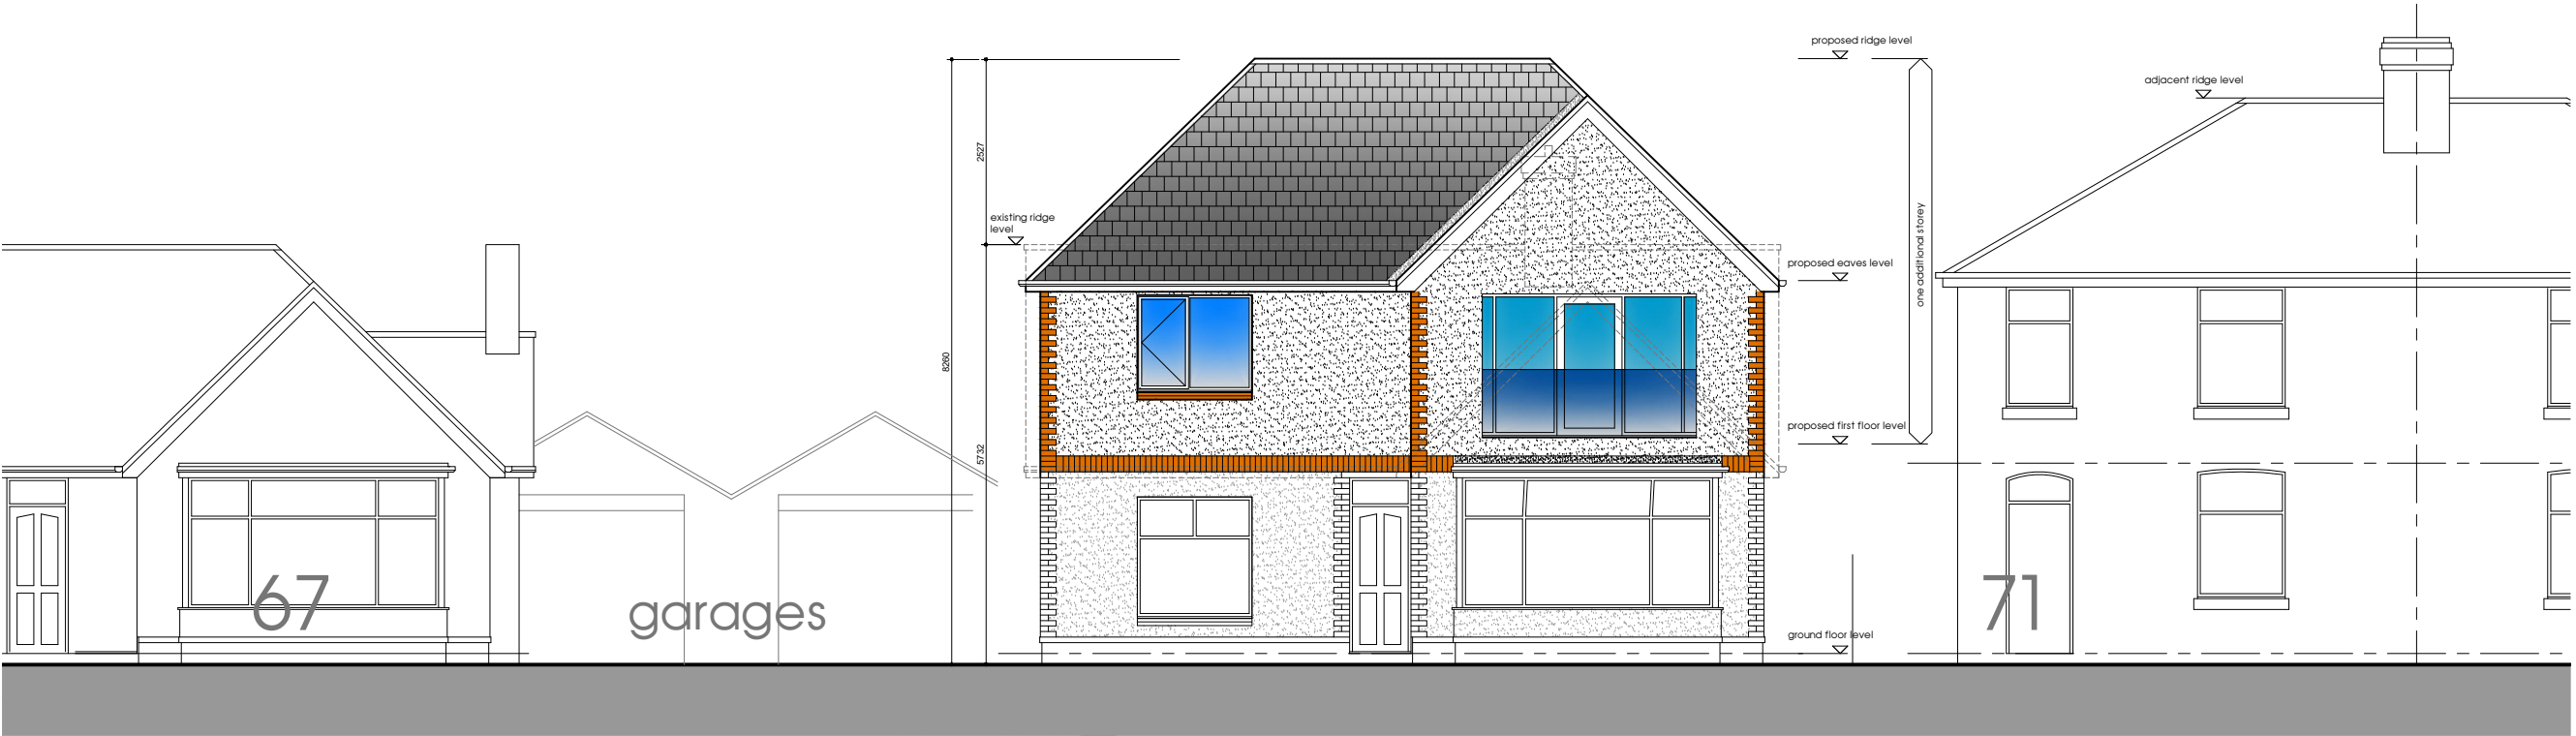

○ proposed street scene
Scale: 1:100

proposed first floor extension 69 lake bank, littleborough

SUBJECT
street scene elevations

PLANNING

DRAWN dph
DATE march 2024
SCALE 1:100 @ A3

DWG No.
PL10 B