



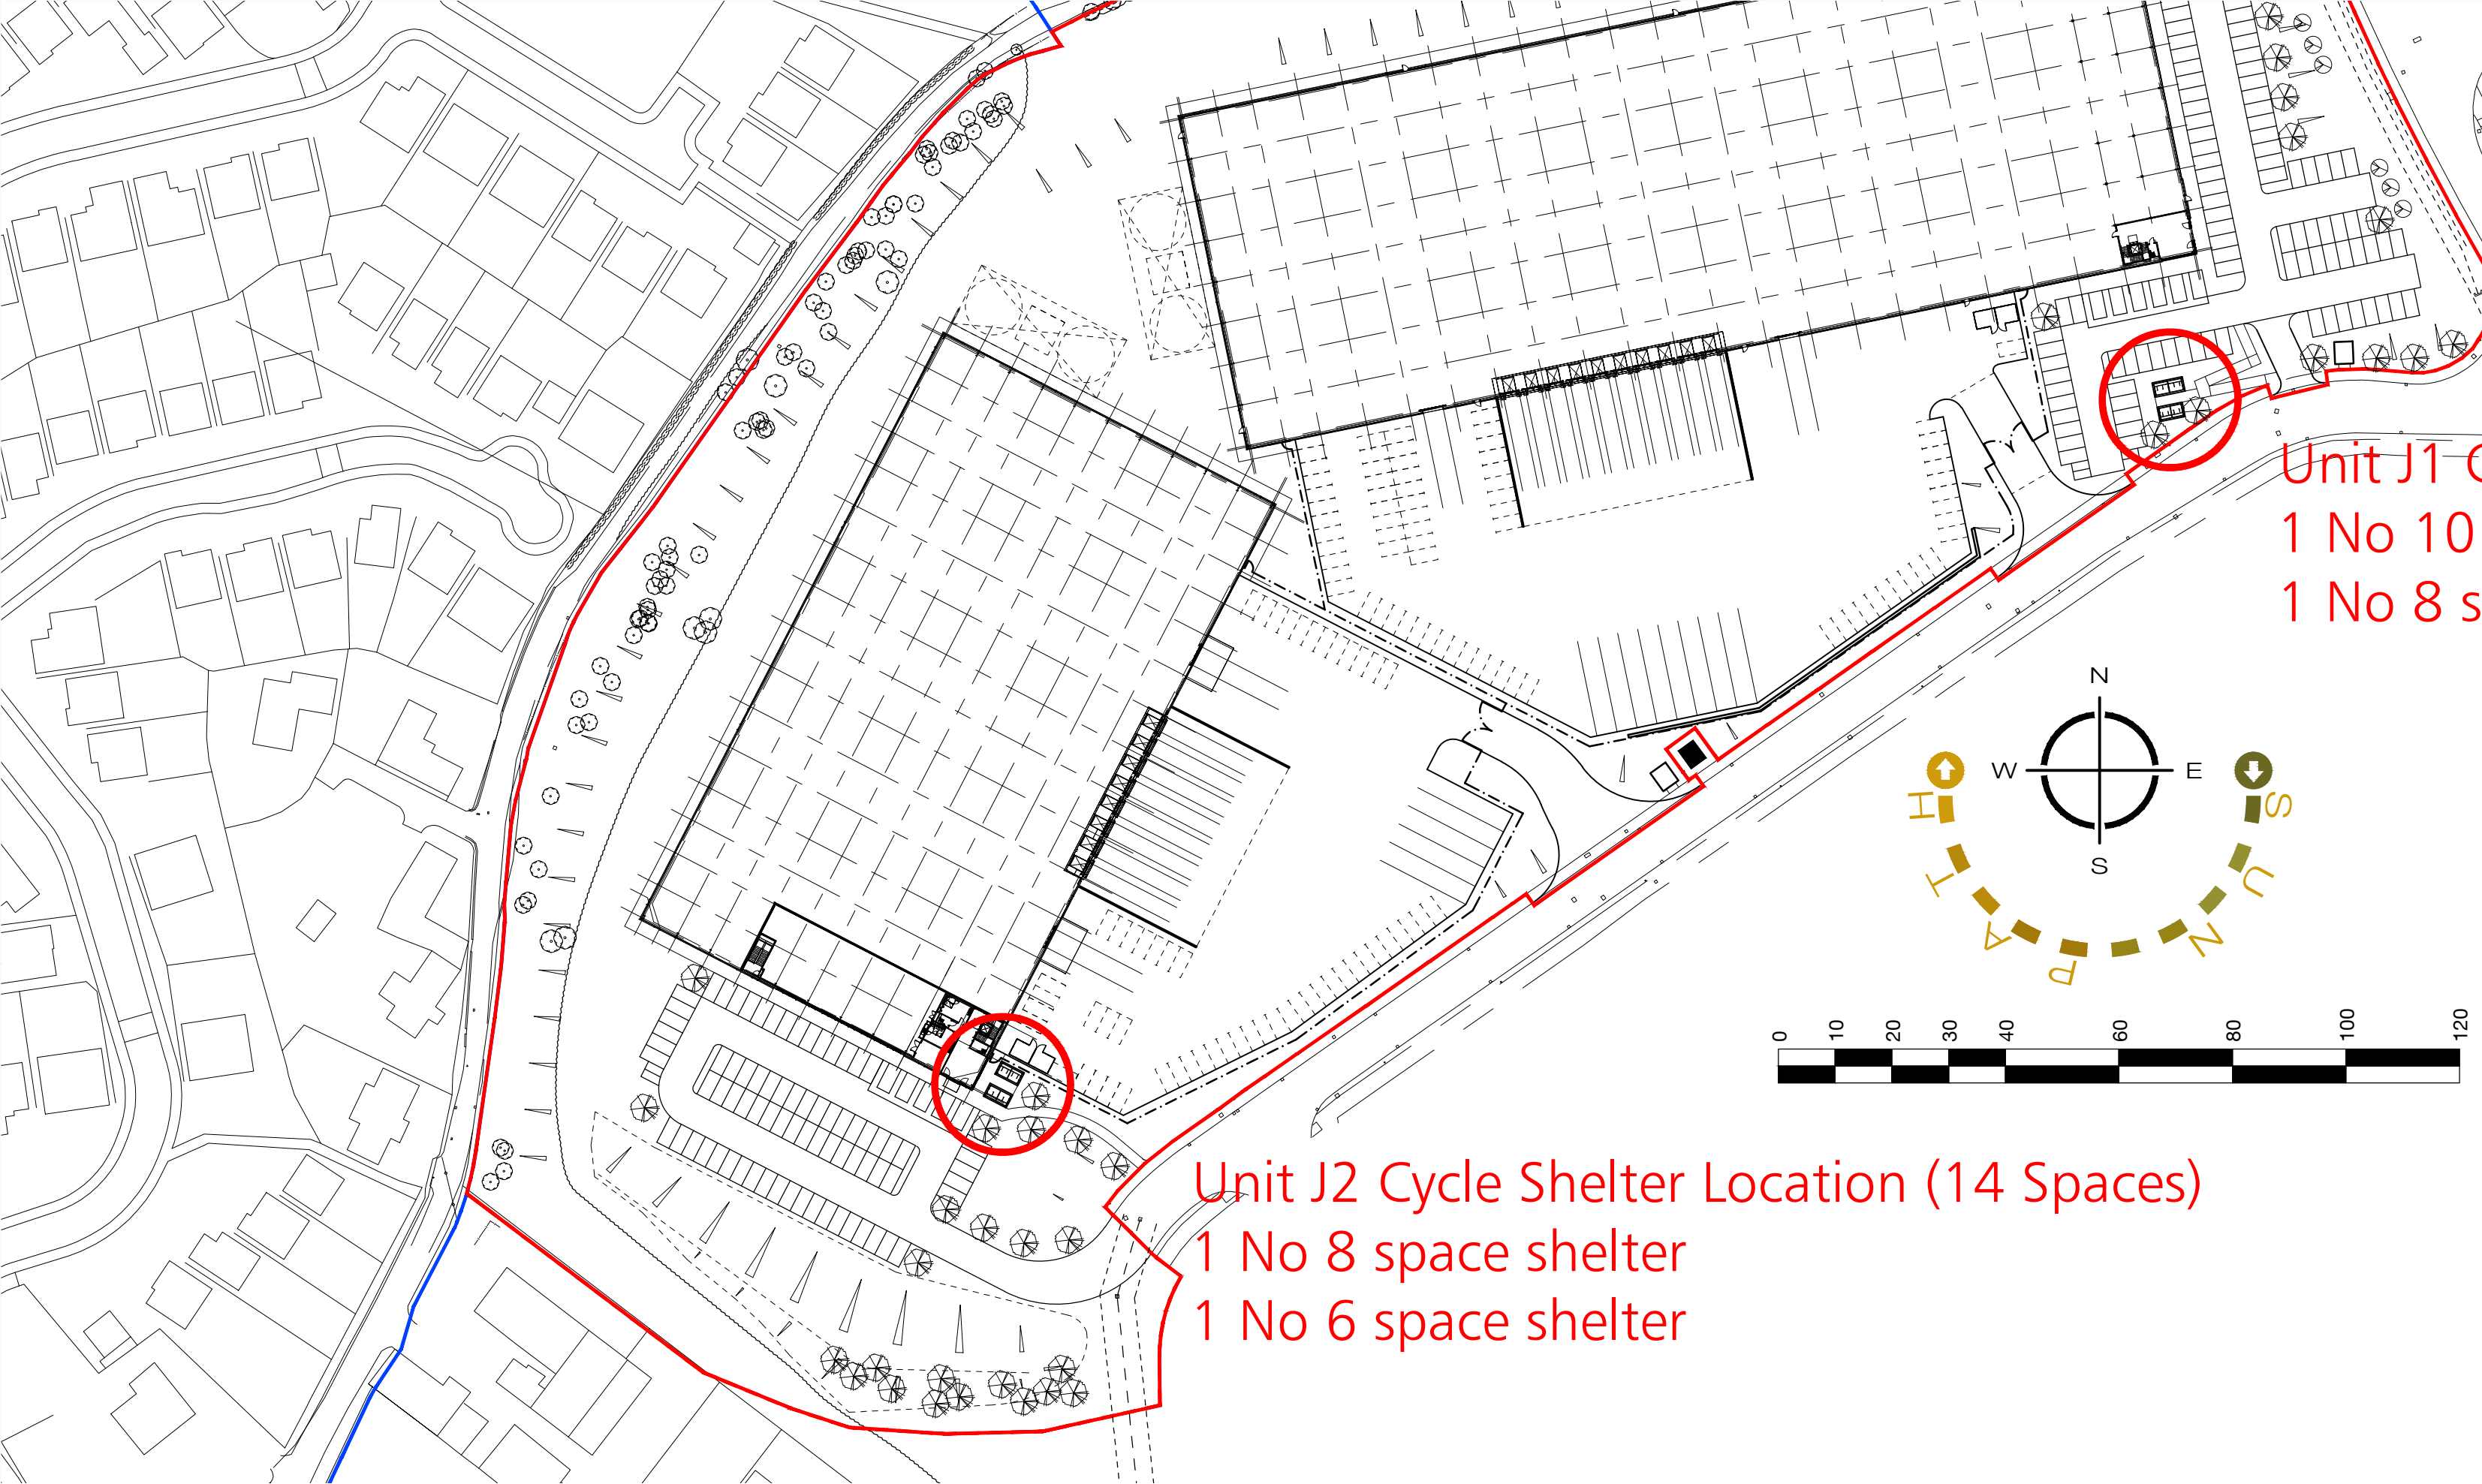

Unit J1 Cycle Shelter Location (18 Spaces)
1 No 10 space shelter
1 No 8 space shelter

Unit J2 Cycle Shelter Location (14 Spaces)
1 No 8 space shelter
1 No 6 space shelter

Plot J
Plot J Planning Red Line Boundary



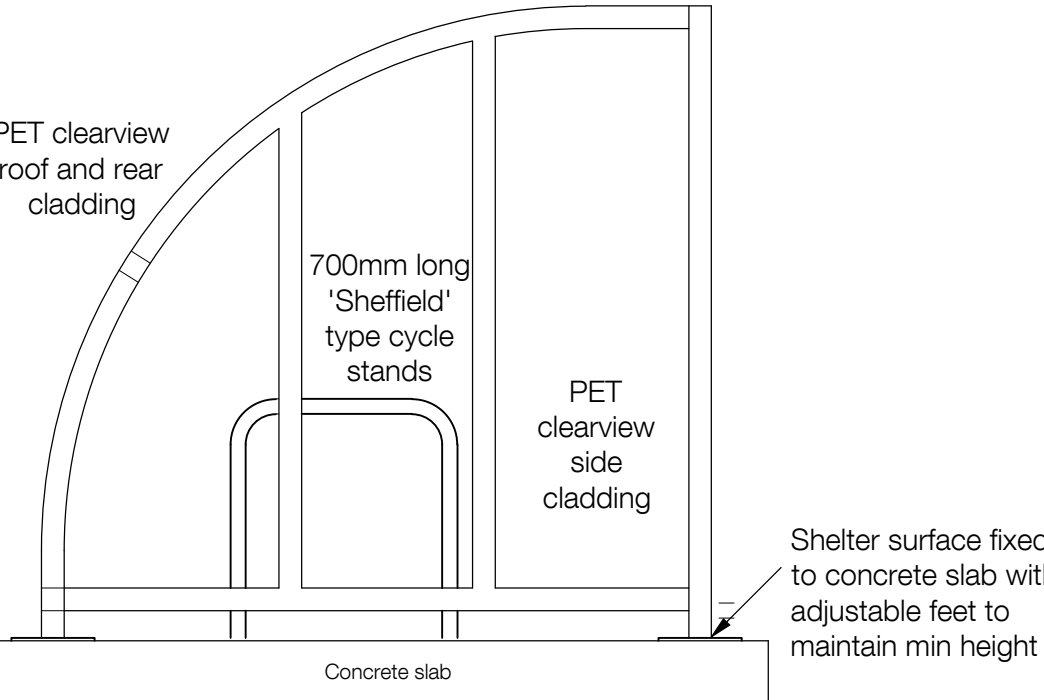


SHELTER NOTES :
SHELTERS TO BE ILLUMINATED TO RECOMMENDED LEVELS AS BS5489 PART 1 - LIGHTING OF ROADS AND AMENITY AREAS AS BREEAM ASSESSMENT CRITERIA (TRA-3)

1 No standard length (4100mm) Broxap 'Wardale' cycle shelter in grey surfaced fixed to concrete slab

1 No standard length (4100mm) Broxap 'Wardale' cycle shelter in grey surfaced fixed to concrete slab




1 No 5000mm Broxap 'Wardale' cycle shelter in grey surfaced fixed to concrete slab

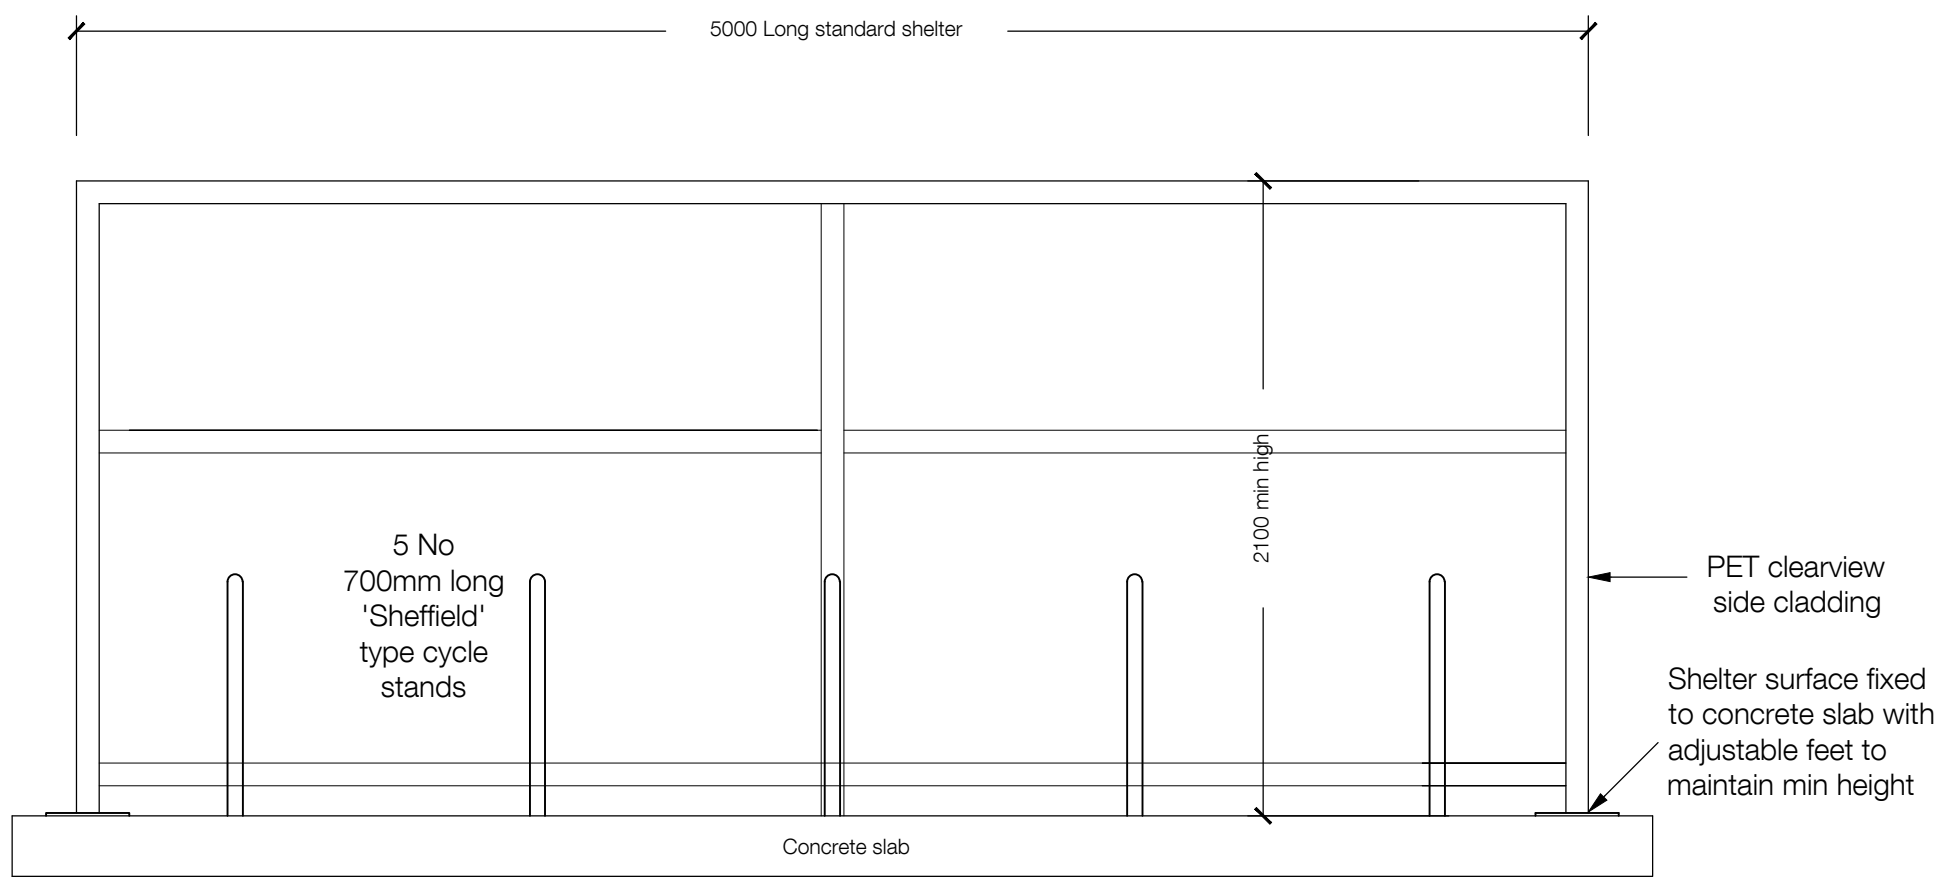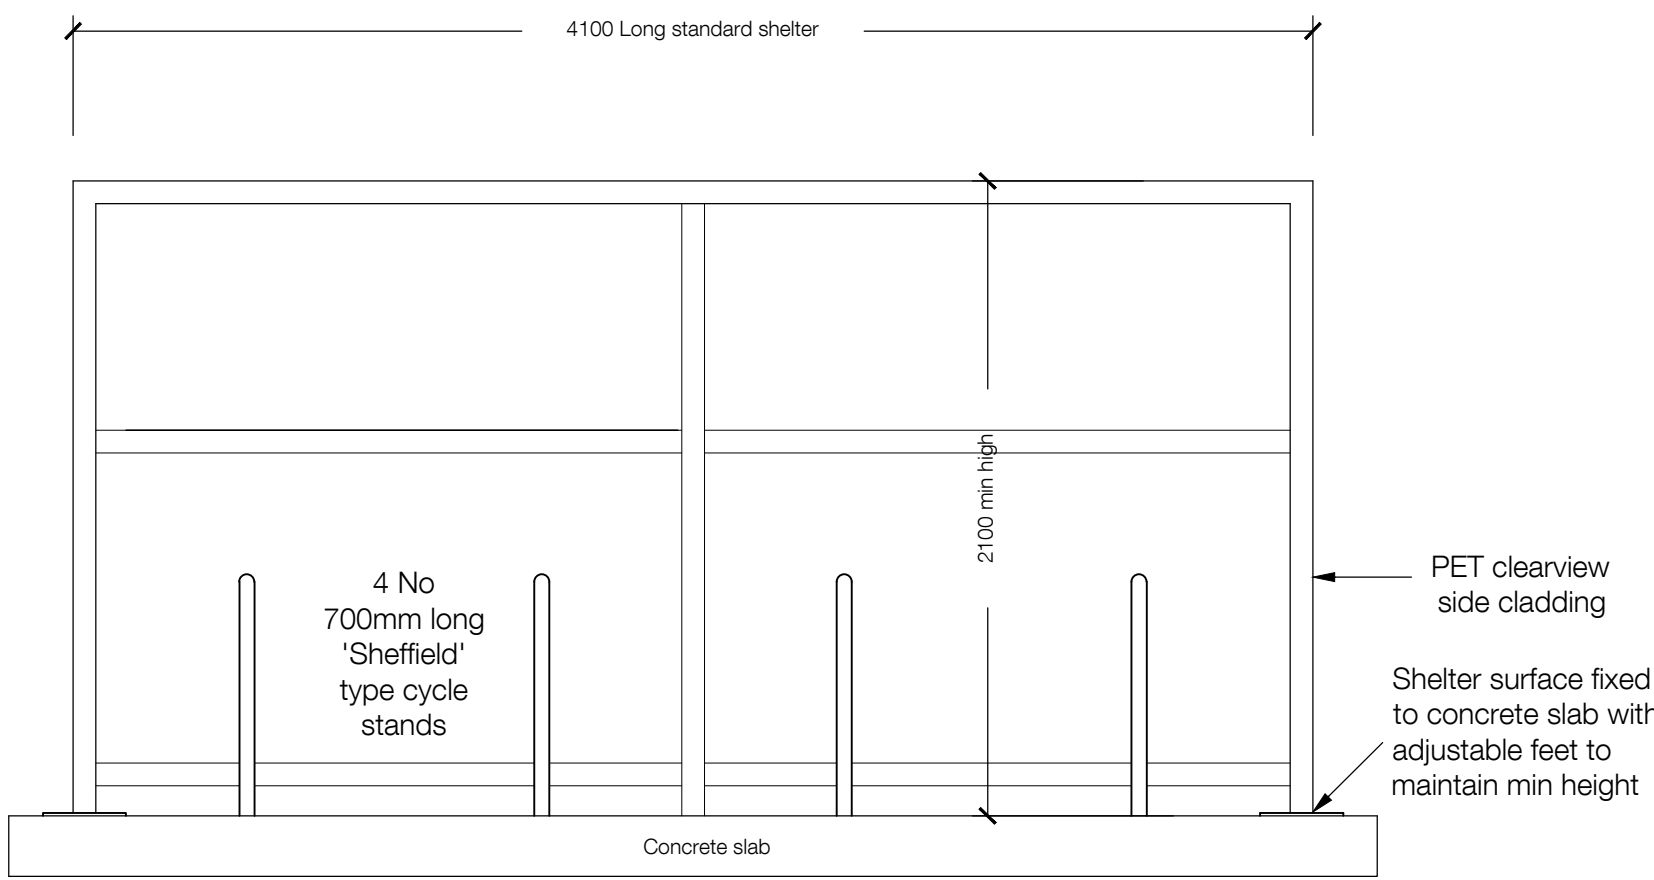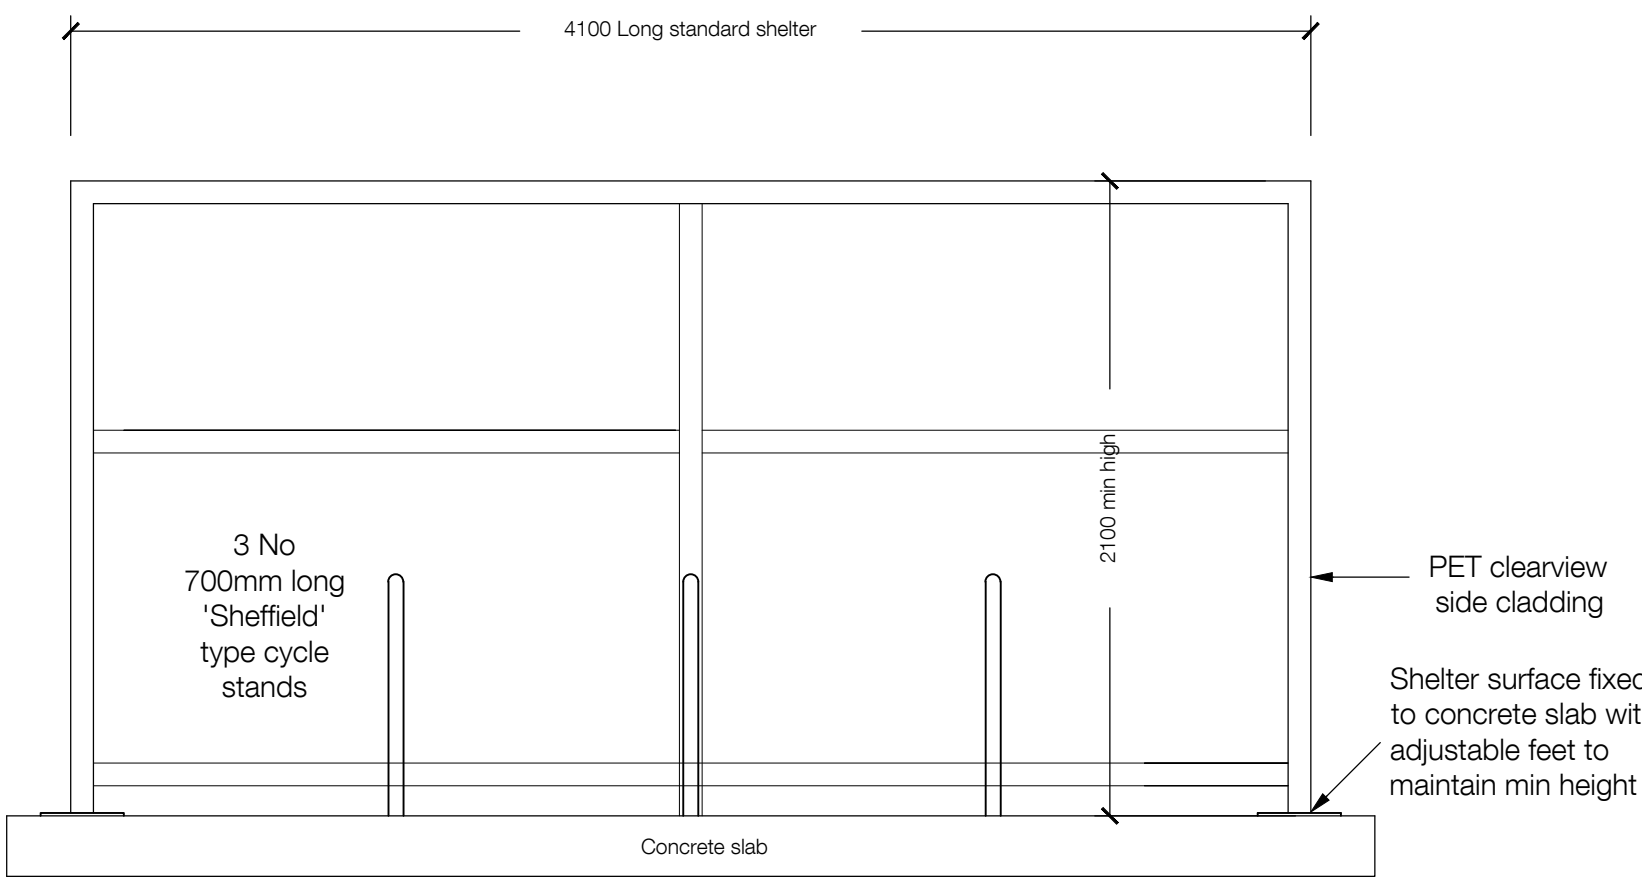

1 No standard length (4100mm) Broxap 'Wardale' cycle shelter in grey surfaced fixed to concrete slab with 3 No (6 spaces) 'Sheffield' type cycle stands at 1m centres

1 No standard length (4100mm) Broxap 'Wardale' cycle shelter in grey surfaced fixed to concrete slab with 4 No (8 spaces) 'Sheffield' type cycle stands at 1m centres

1 No 5000mm Broxap 'Wardale' cycle shelter in grey surfaced fixed to concrete slab with 5 No (10 spaces) 'Sheffield' type cycle stands at 1m centres

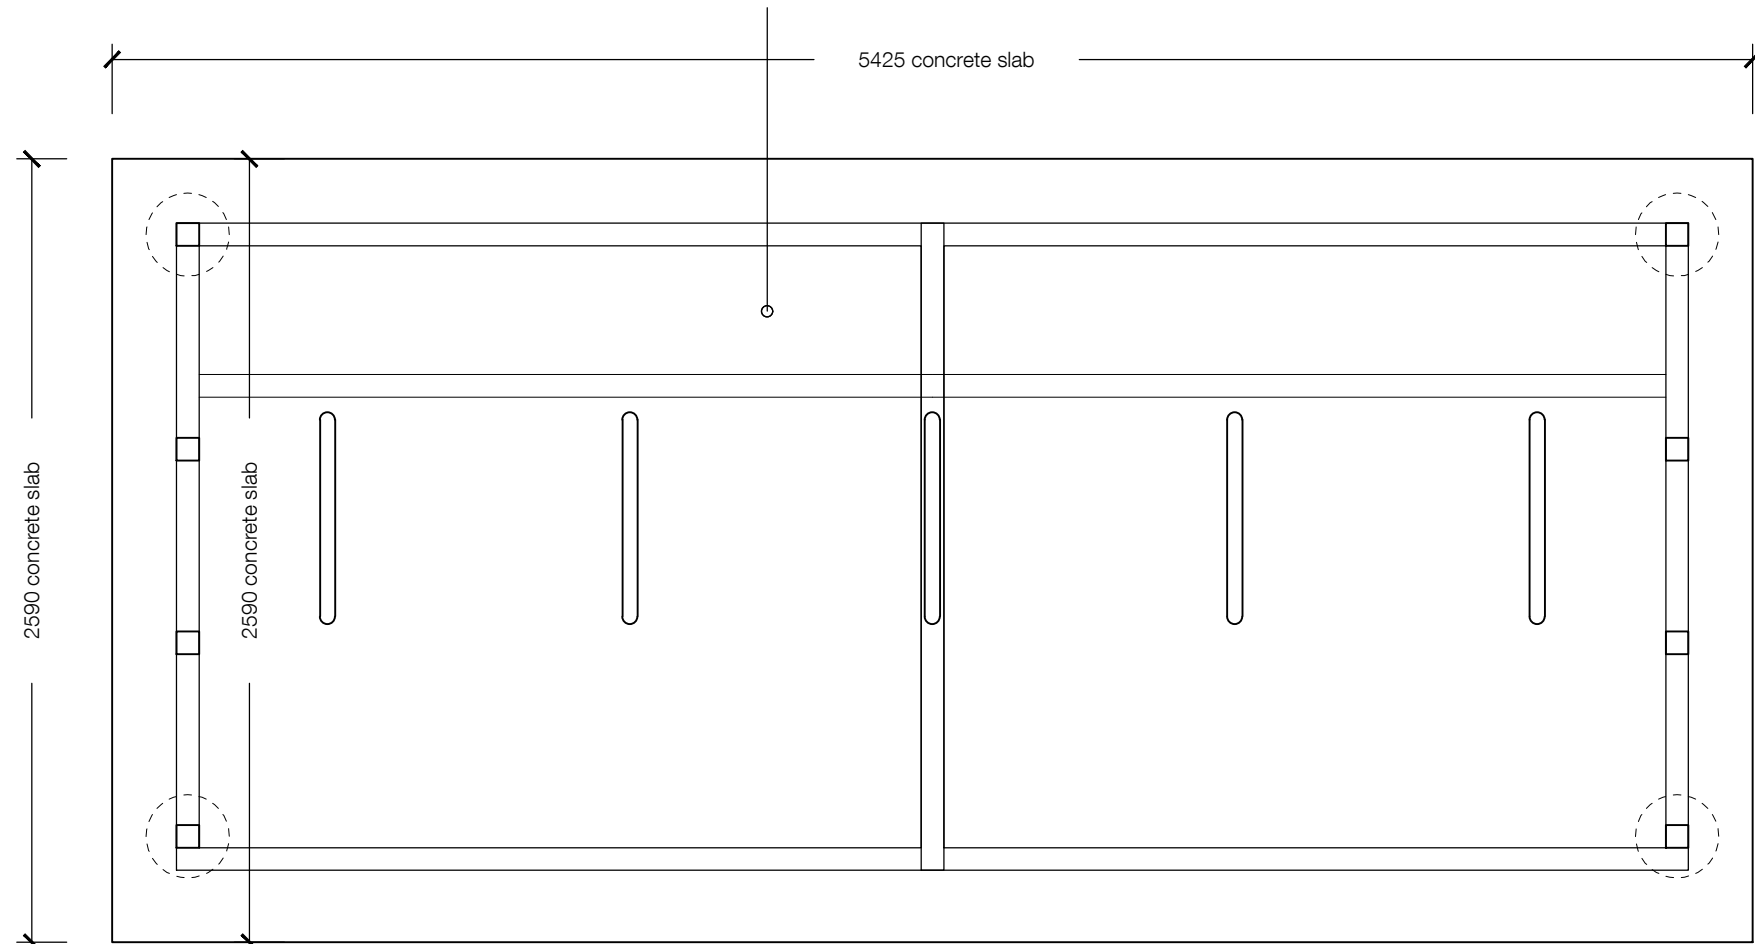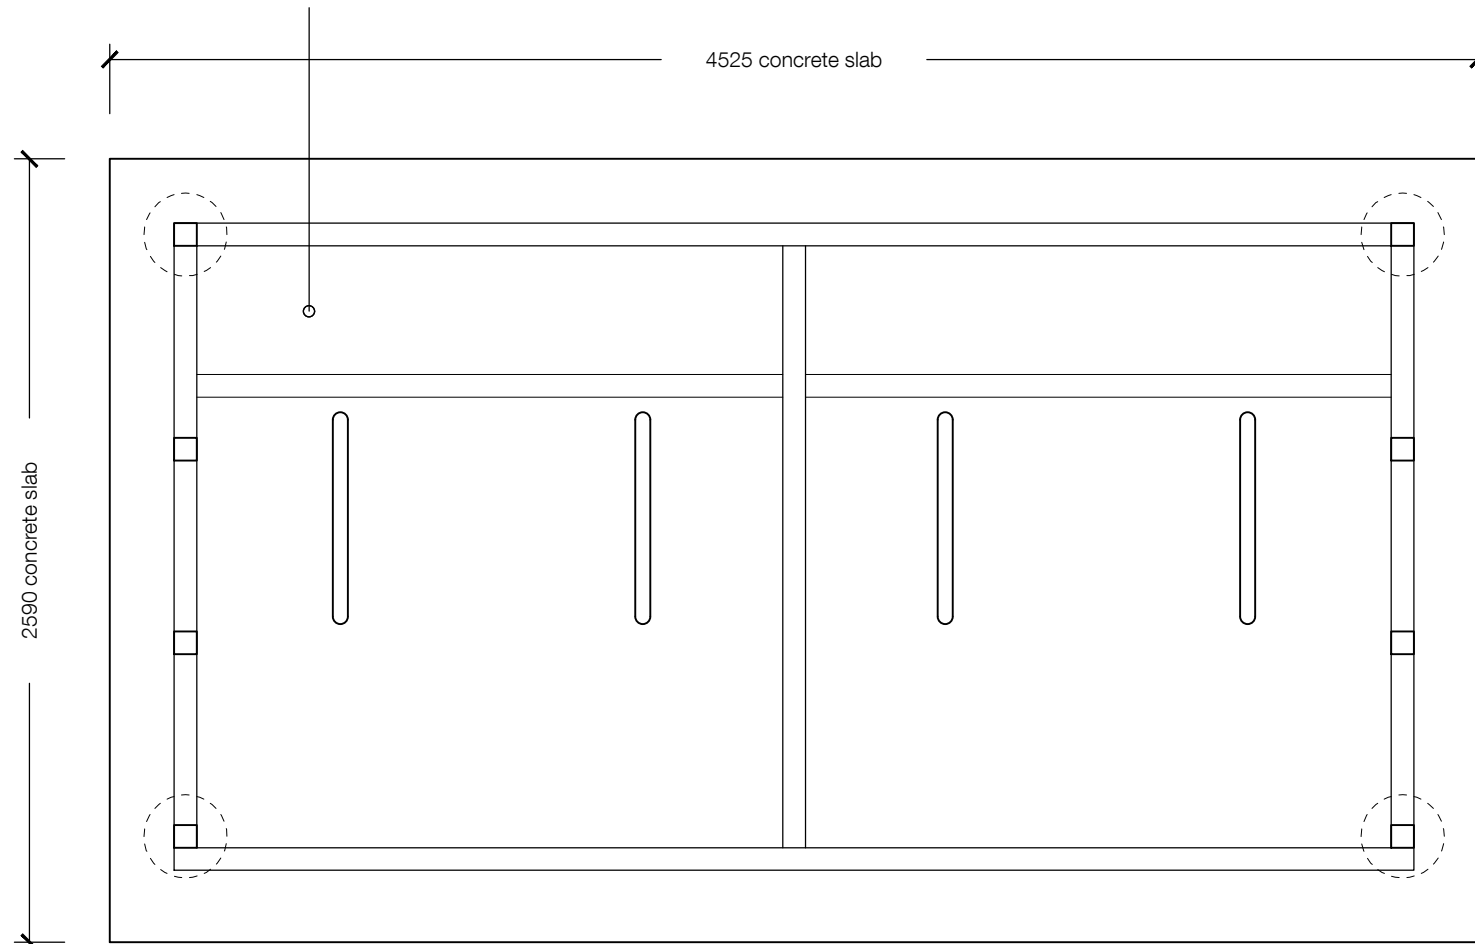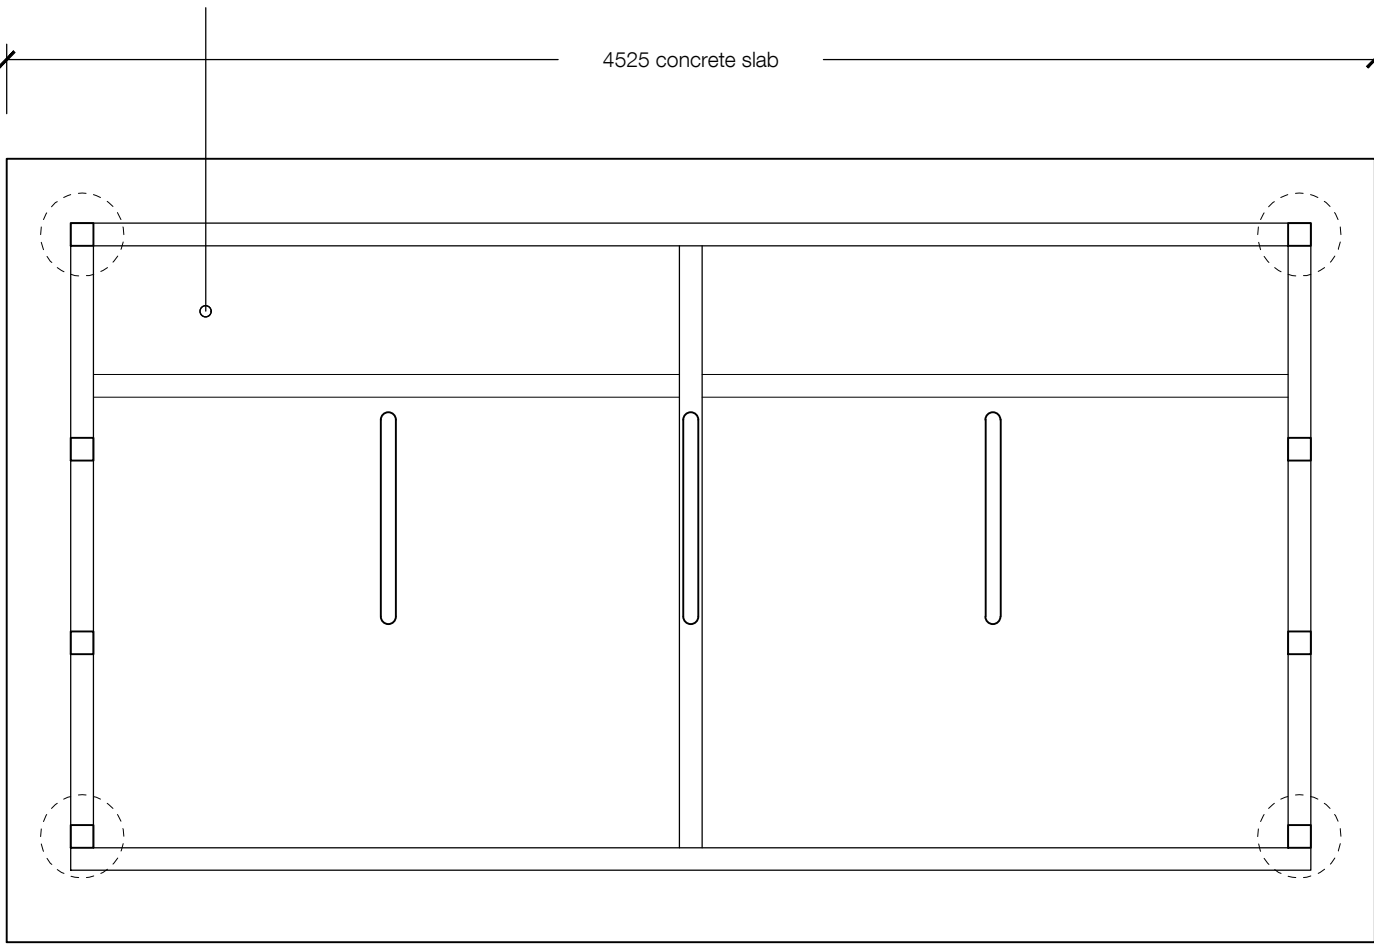

6 space shelter

8 space shelter

10 space shelter

INFORMATION CONTAINED IN THIS DRAWING IS THE SOLE COPYRIGHT OF DLA ARCHITECTURE LTD AND IS NOT TO BE REPRODUCED WITHOUT PERMISSION

DO NOT SCALE, REFER TO FIGURED DIMENSIONS ONLY

REVISIONS			
P01	11/07/22	PSL	BLG
PLANNING ISSUE			



dlA
ARCHITECTURE
55 St Pauls Street | Leeds | LS1 2TE
0113 887 3100
www.dla-architecture.co.uk

PROJECT
KINGSWAY PLOT J2

TITLE
CYCLE SHELTERS

SCALE
VARIES @A1
DATE
07/07/22

DLA REF	DRAWN	REVIEWED
2022-052	PSL	BLG

PROJECT	ORIGIN'R	ZONE	LEVEL	TYPE	ROLE	NUMBER
KPJ	DLA	JS	XX	DR	A	90075

STATUS	REVISION
PLANNING	P01

T:\2022\2022-052\CAD\05-Autocad\Drawings\90075.dwg