
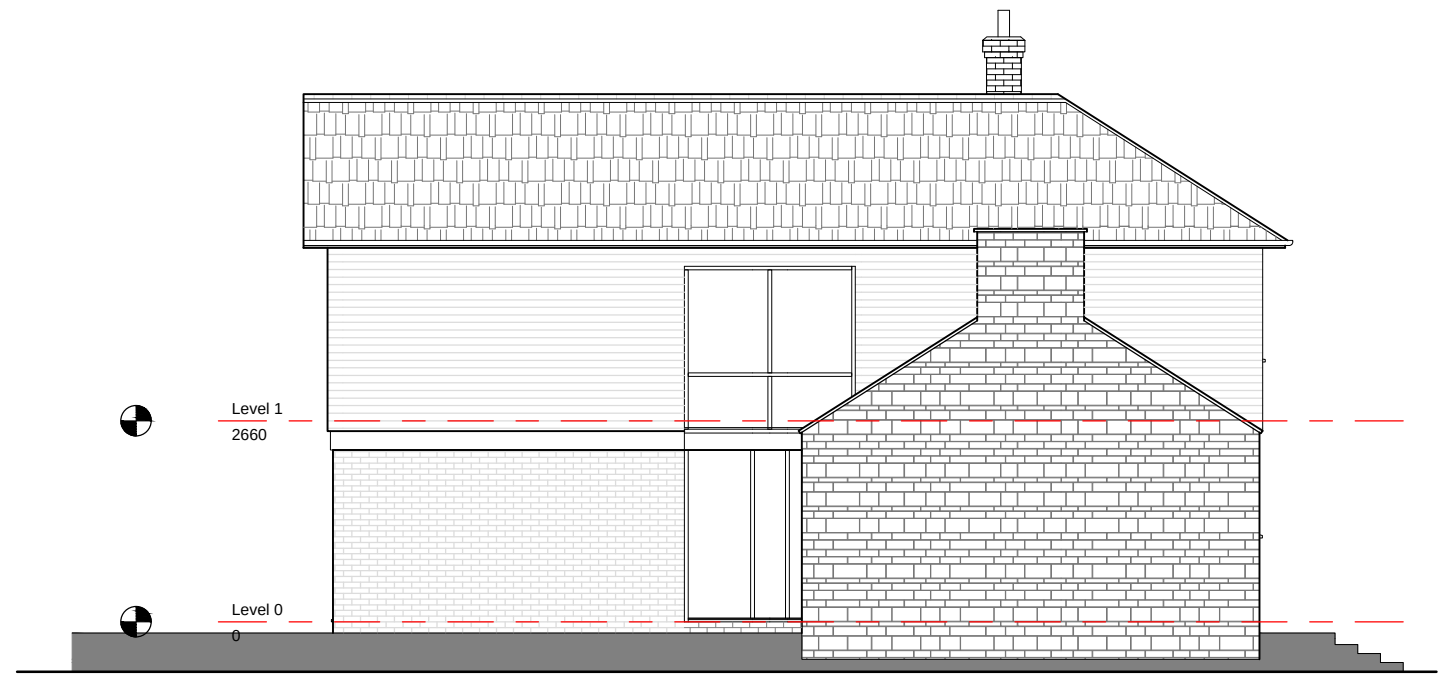
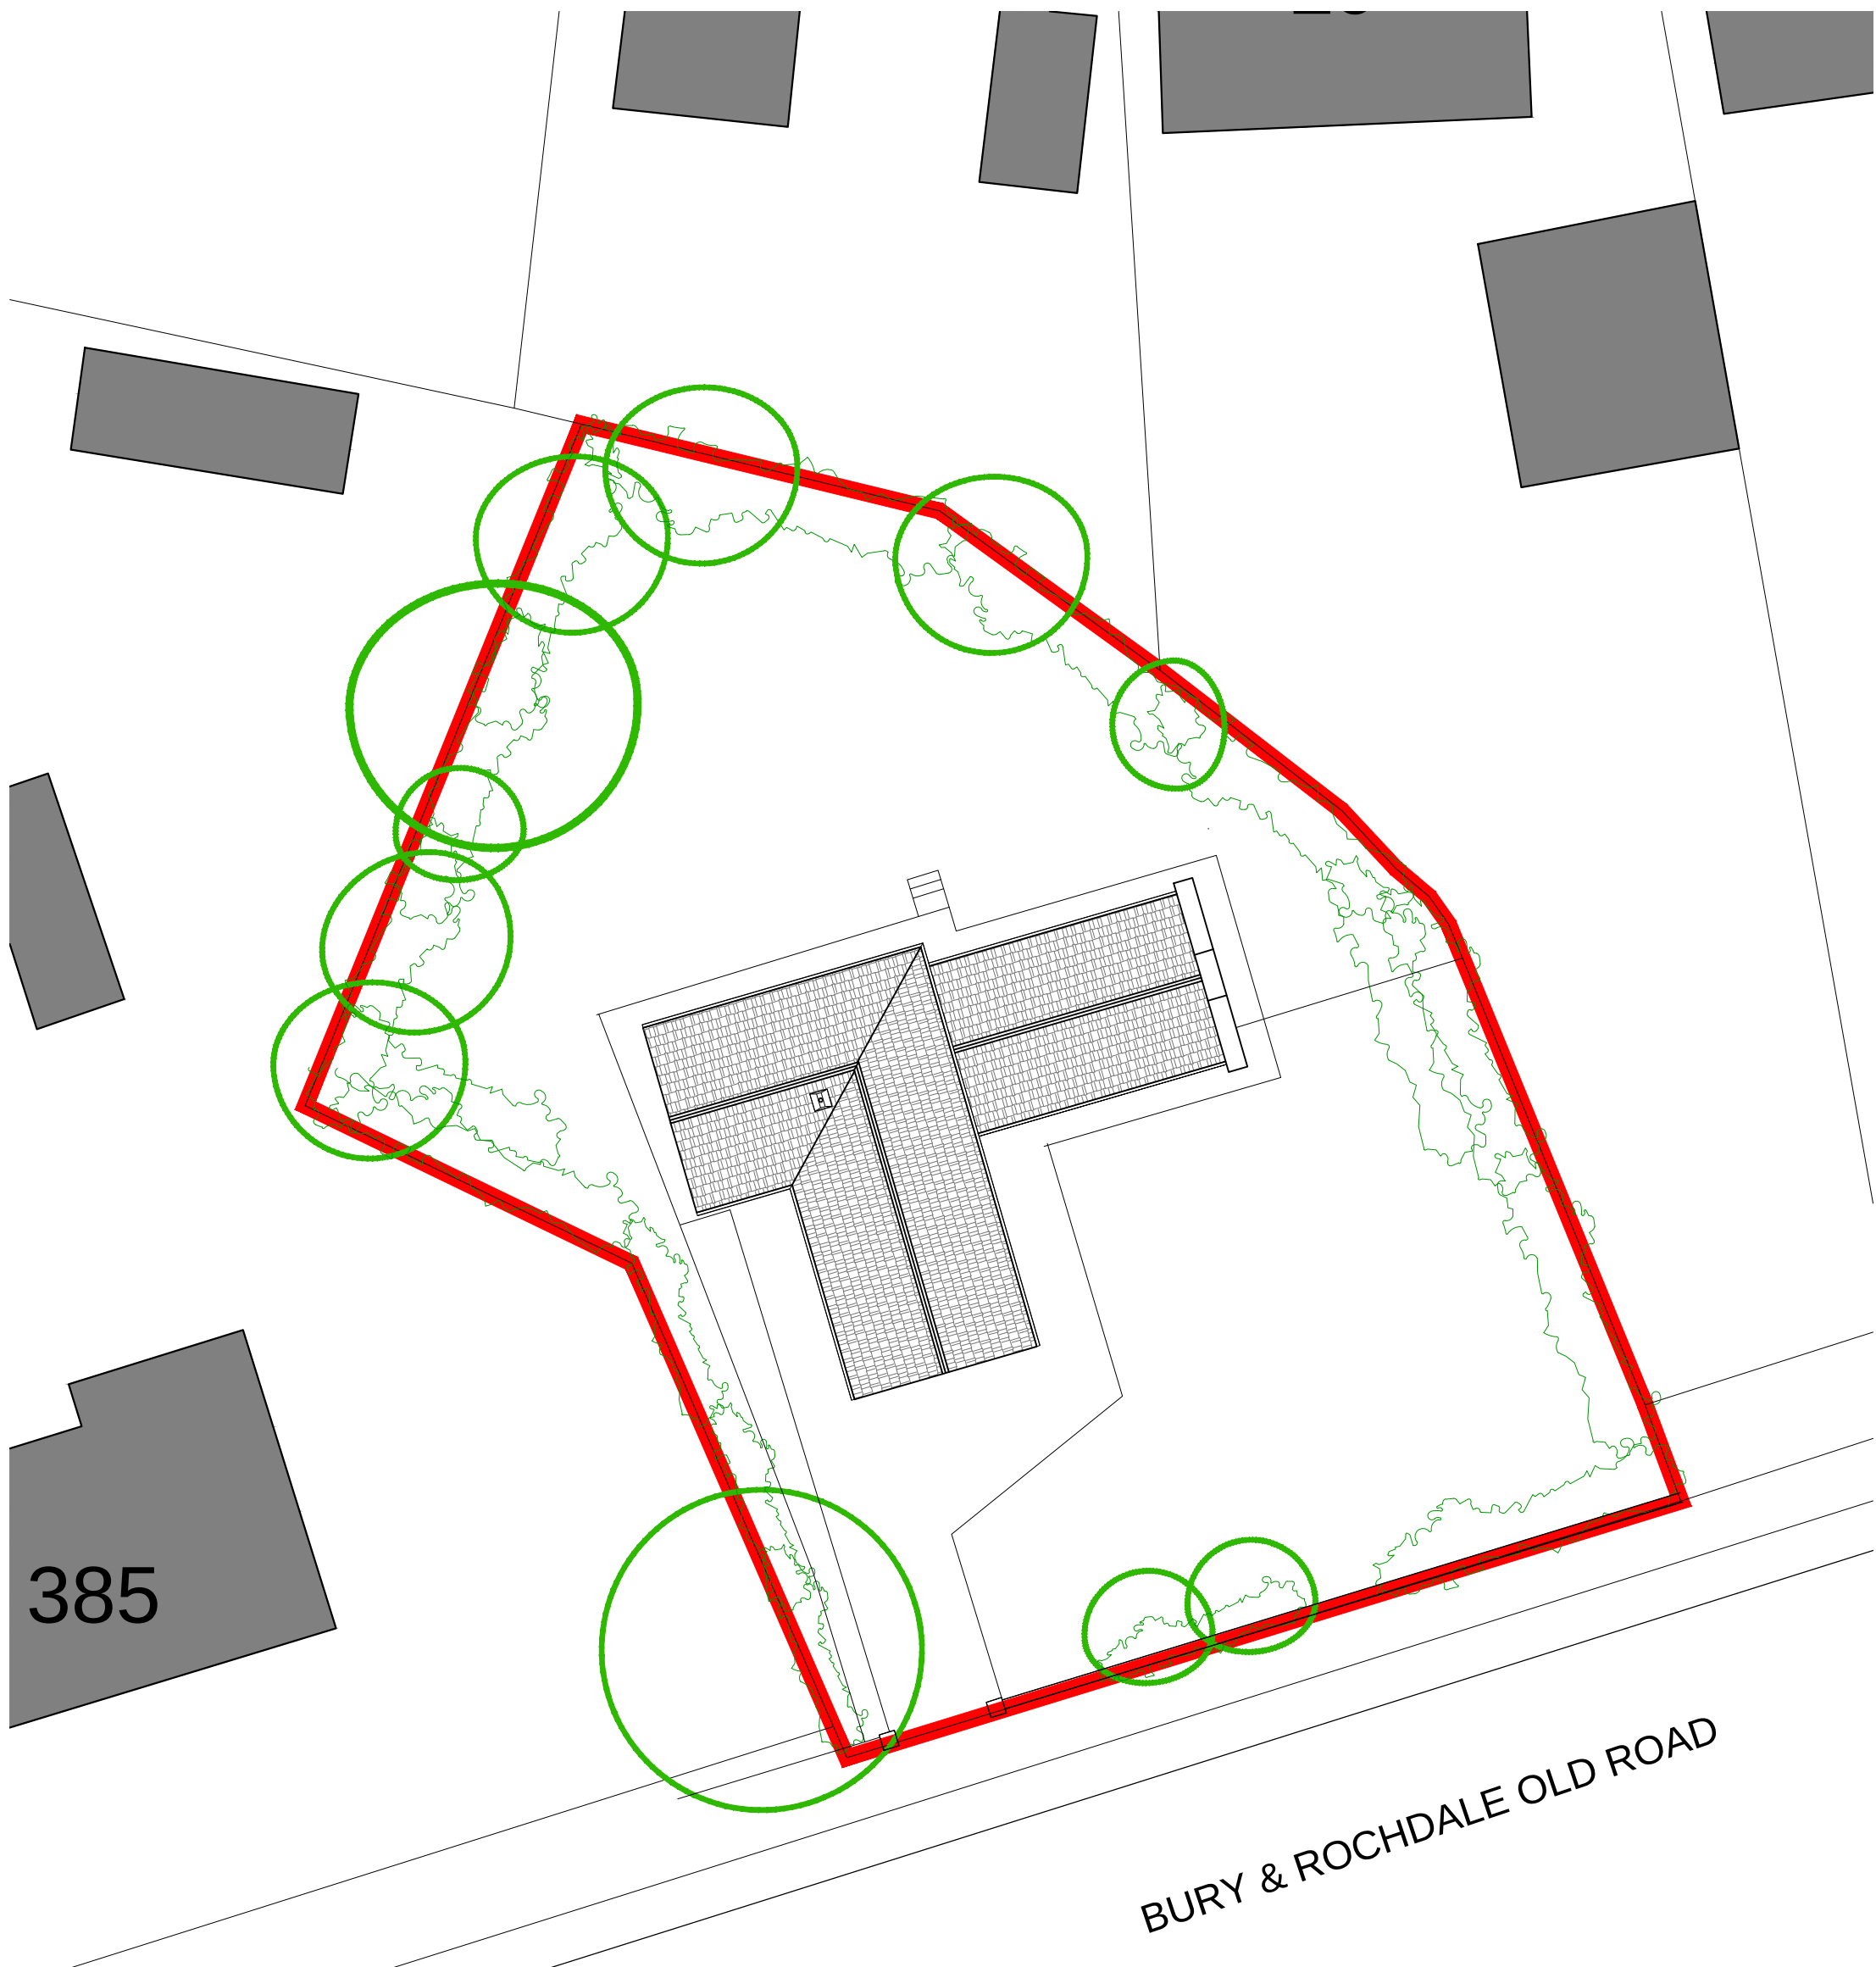
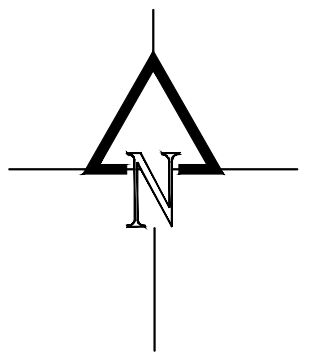
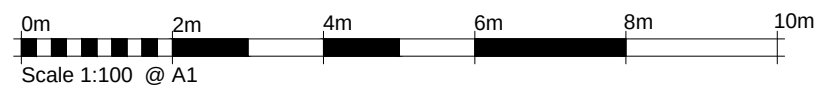
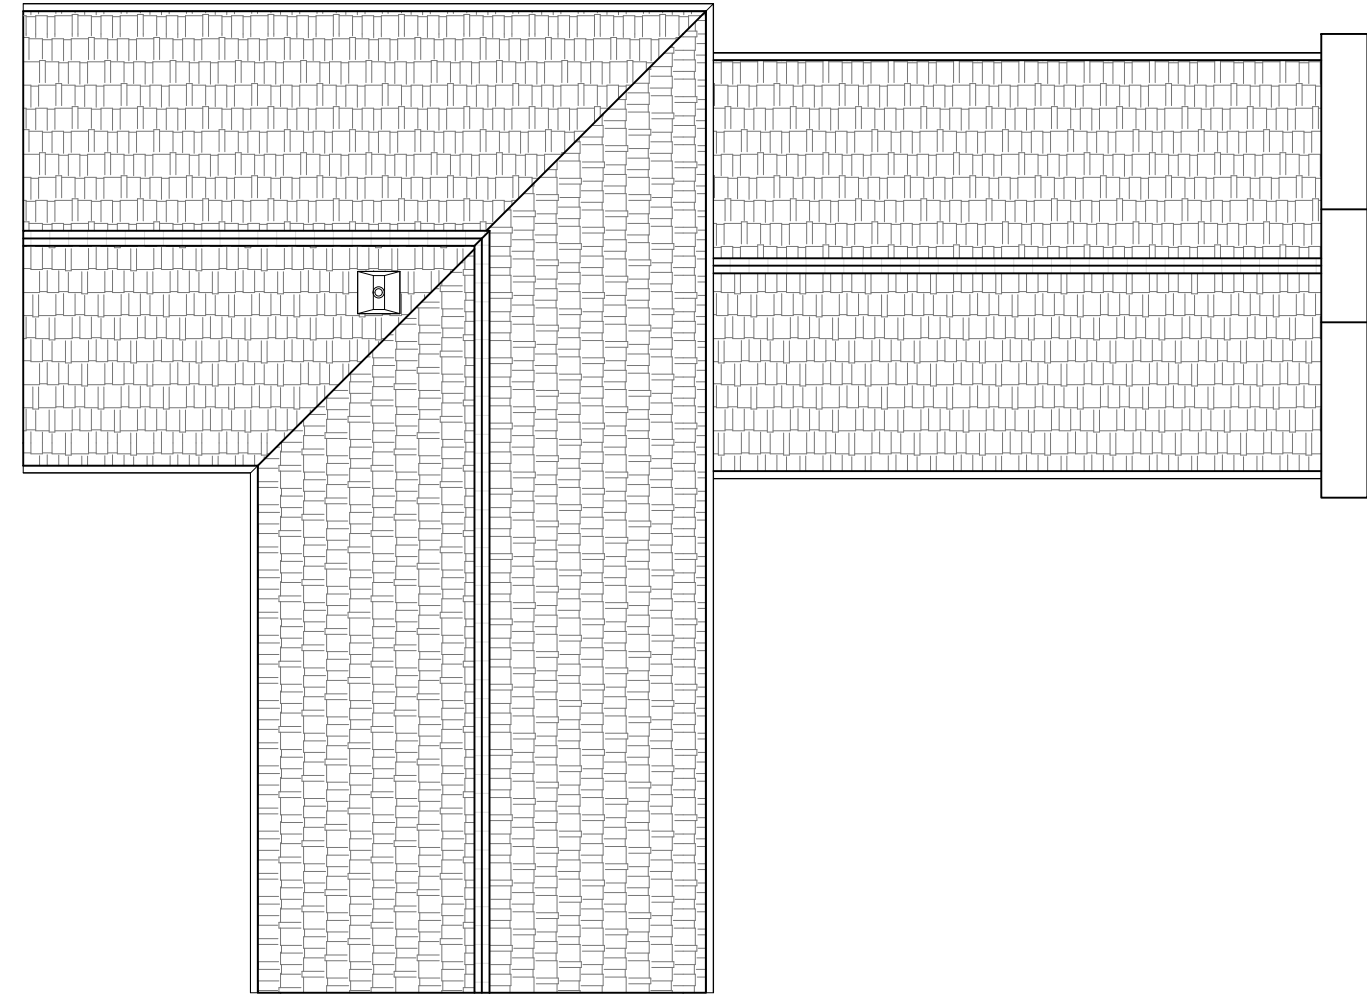
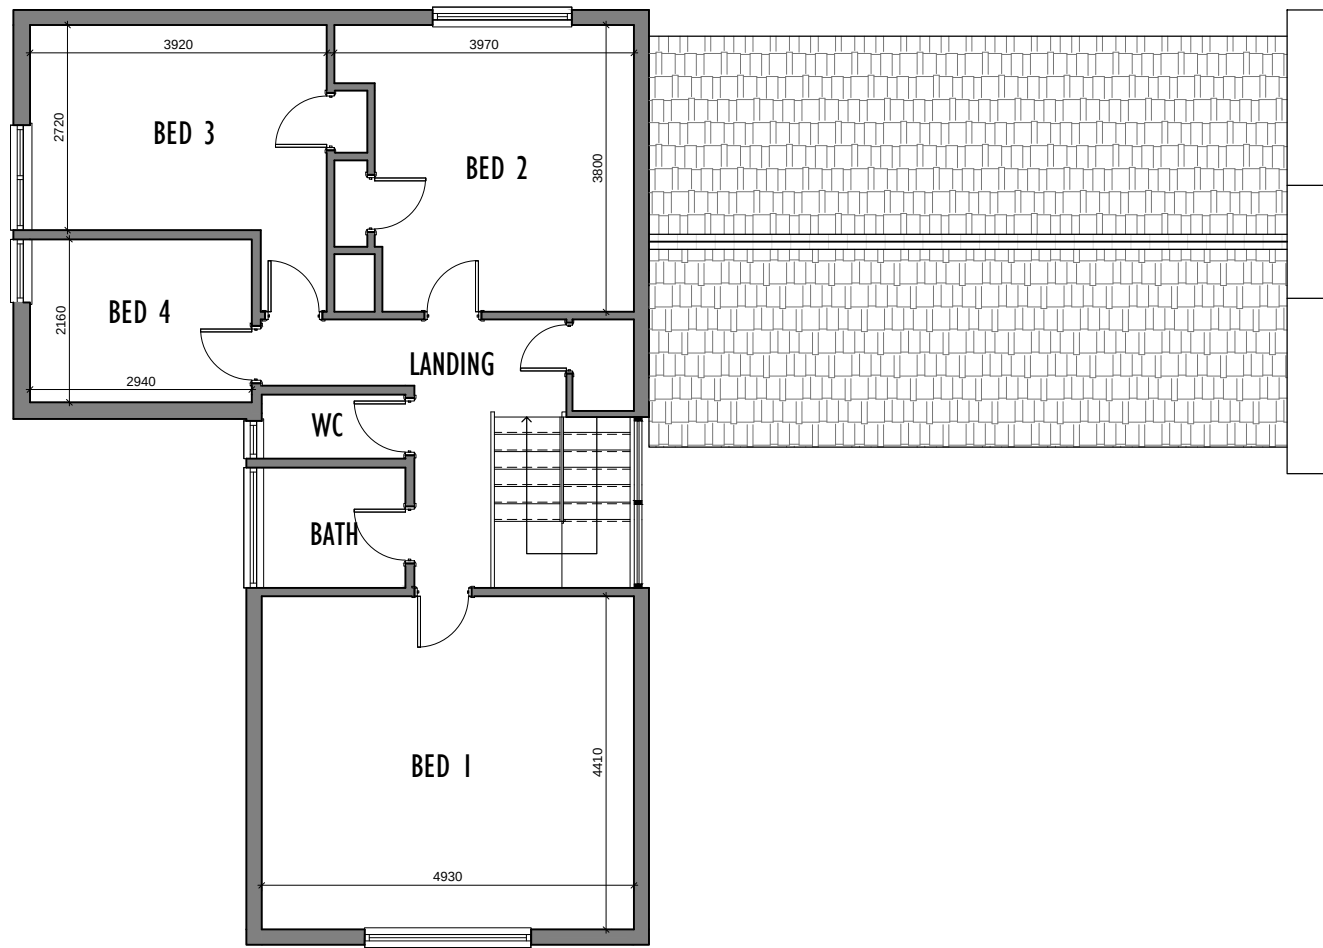


Do not scale from this drawing. All information should be checked by the contractor on site before commencing work. Any discrepancies should be reported to Archirama immediately. All rights are reserved and are not transferable. Unauthorised reproductions of this drawing are not permitted.

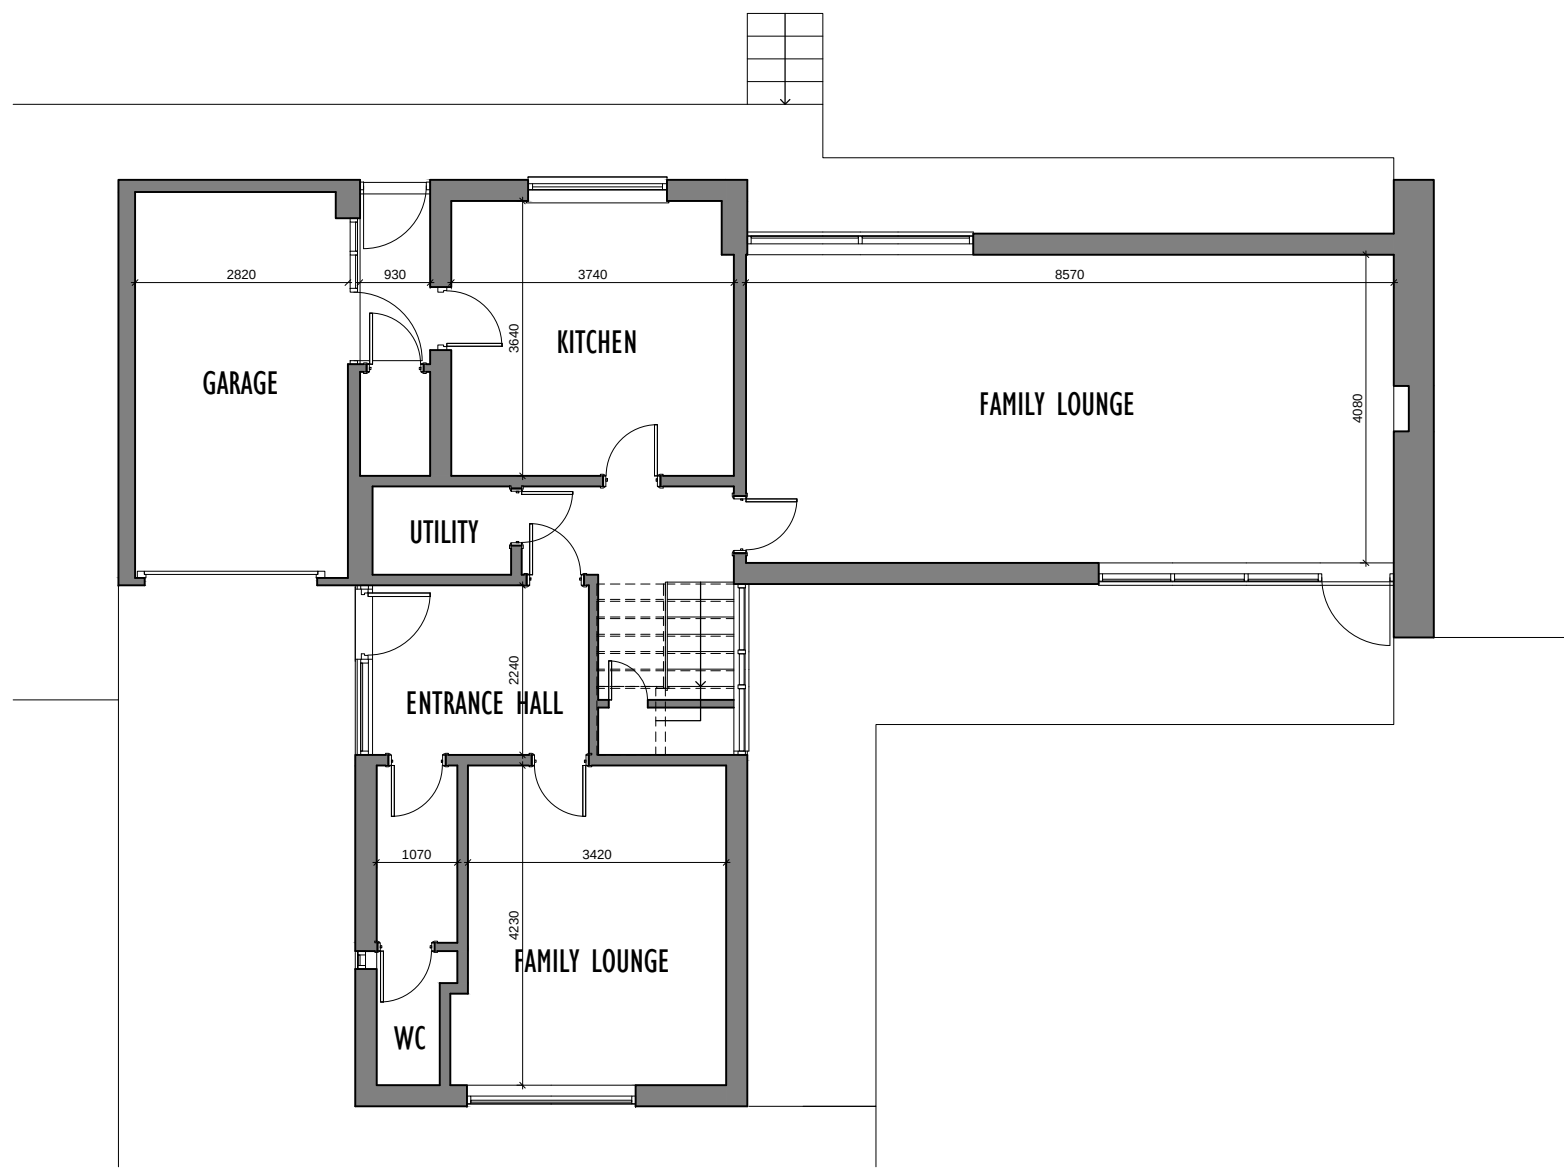

Rev.	Date	Description
A		
B		
C		
D		
E		

archirama

Architecture & project management

Archirama Ltd
3 Park Gate Avenue, Withington, Manchester M20 3BZ
Tel: 07976 171 005 email: mail@archirama.co.uk

Client

Mr M Ahmed

Project / Site

389 Bury & Rochdale Old Road
Bamford

Drawing Title

Existing Plans & Elevations

Drawn By

FR

06/06/2022

Stage

Existing

Checked by

Scale

1 : 100@A1

Drawing No

PL01

Revision

-