


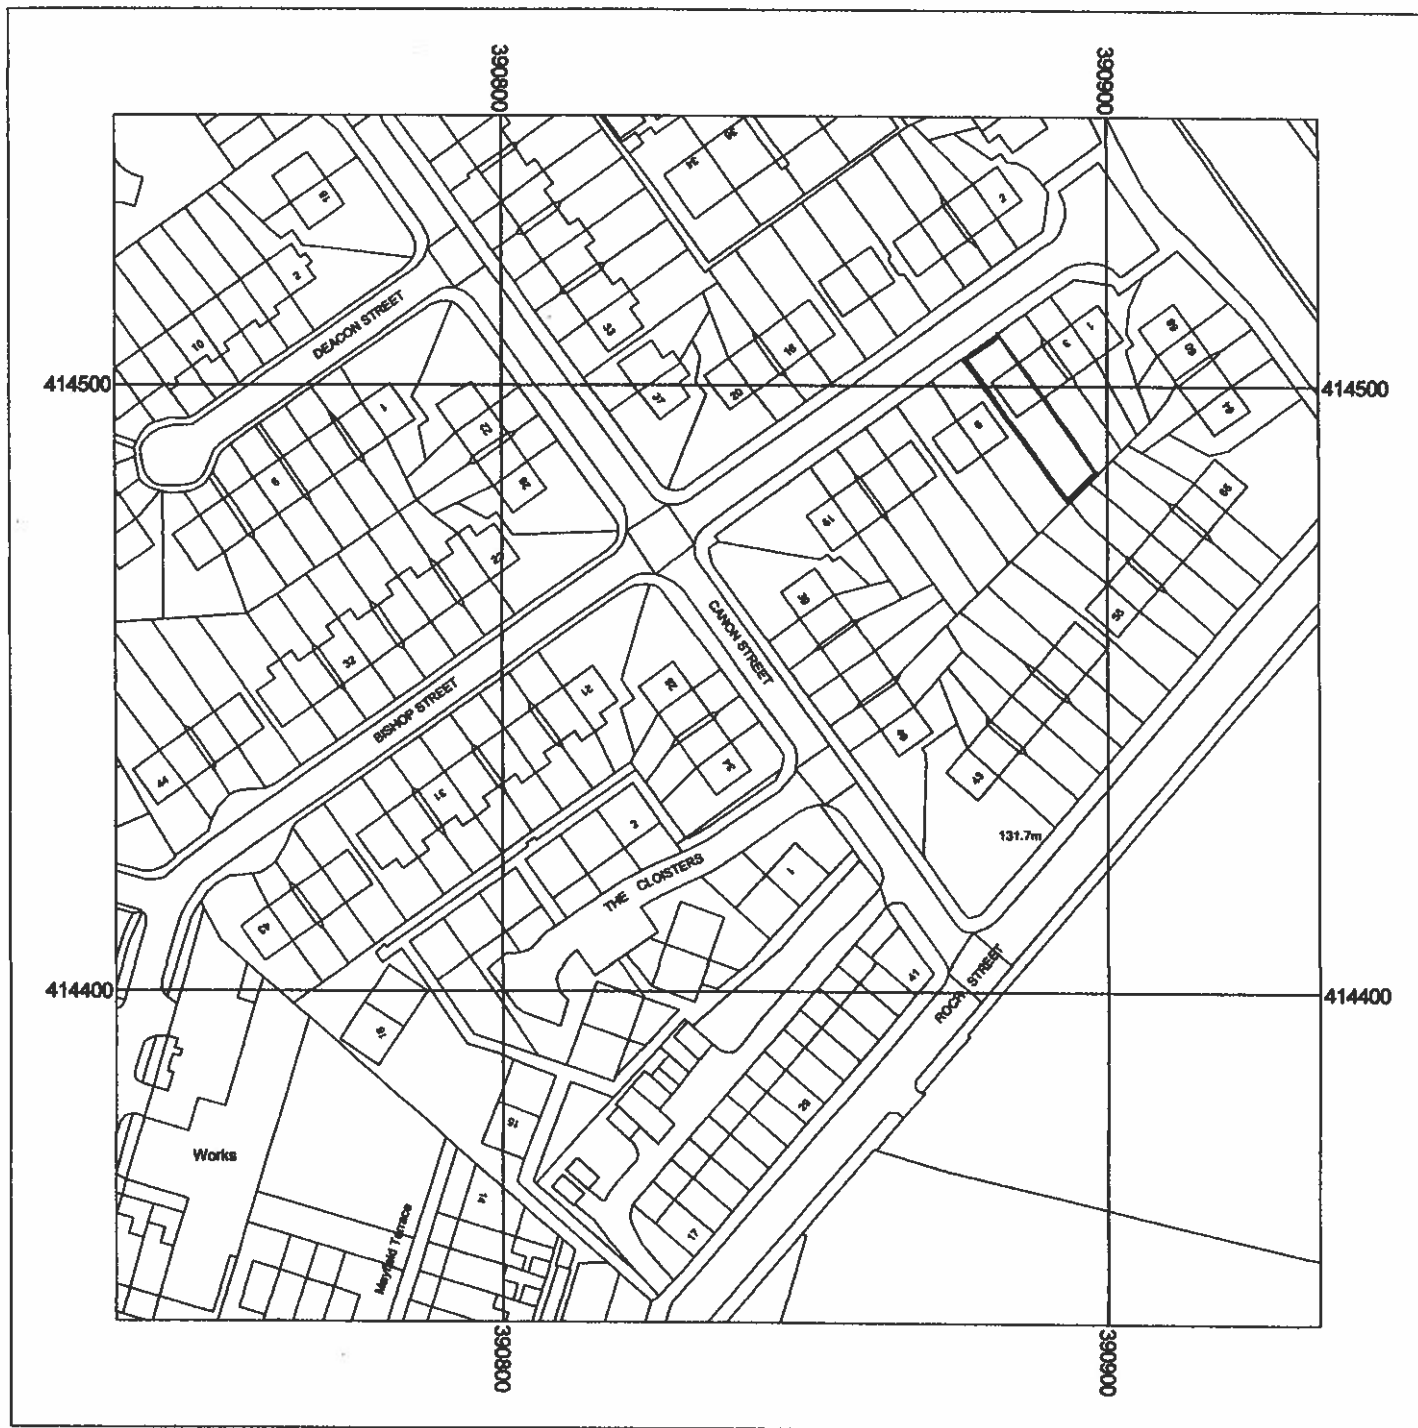


Metres
0 5 10 20 30 40 50


Scale: 1:1250



Supplied by: Entwistle Thorpe
License number: 100031961
Produced: 18/04/2017
Serial number: 1826678

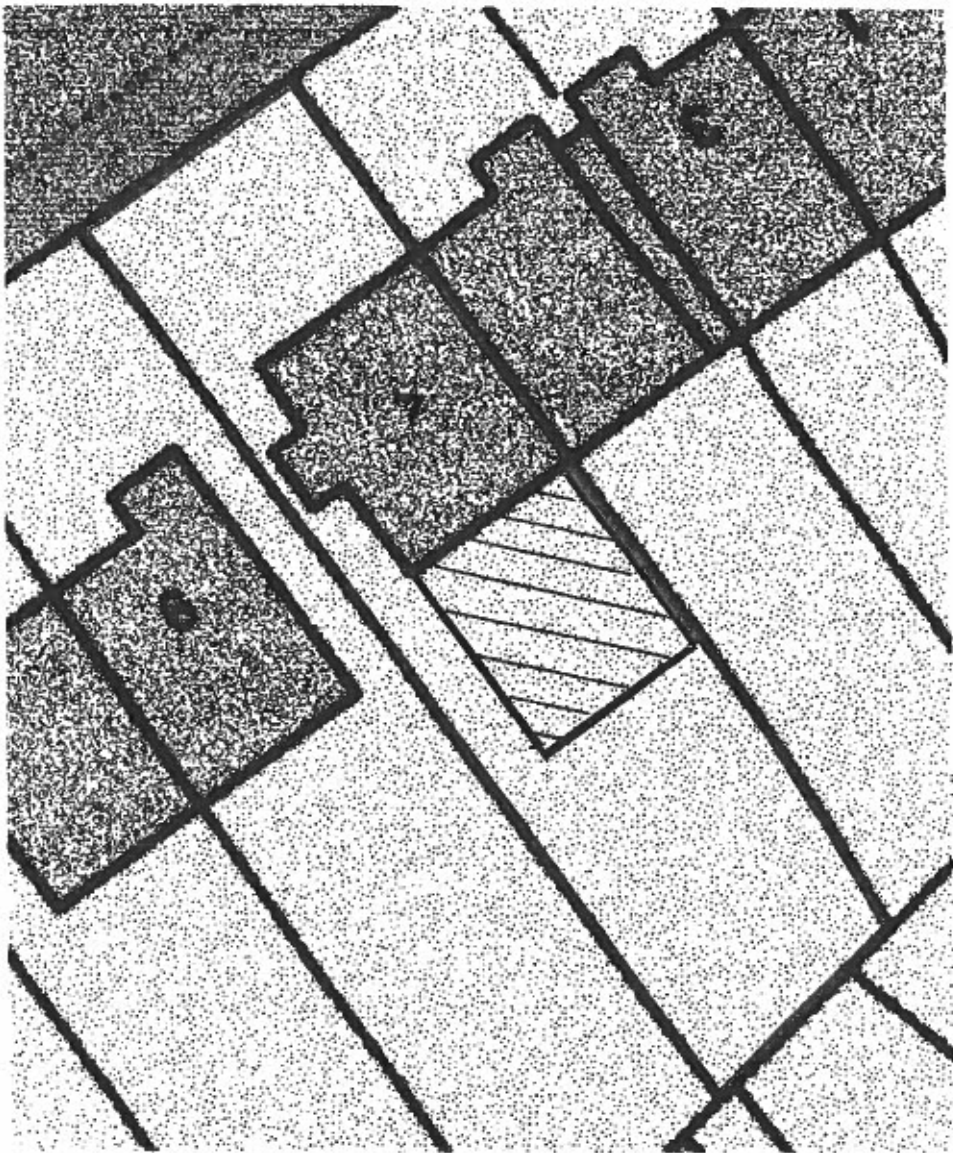

EXISTING SITE PLAN SCALE 1:100

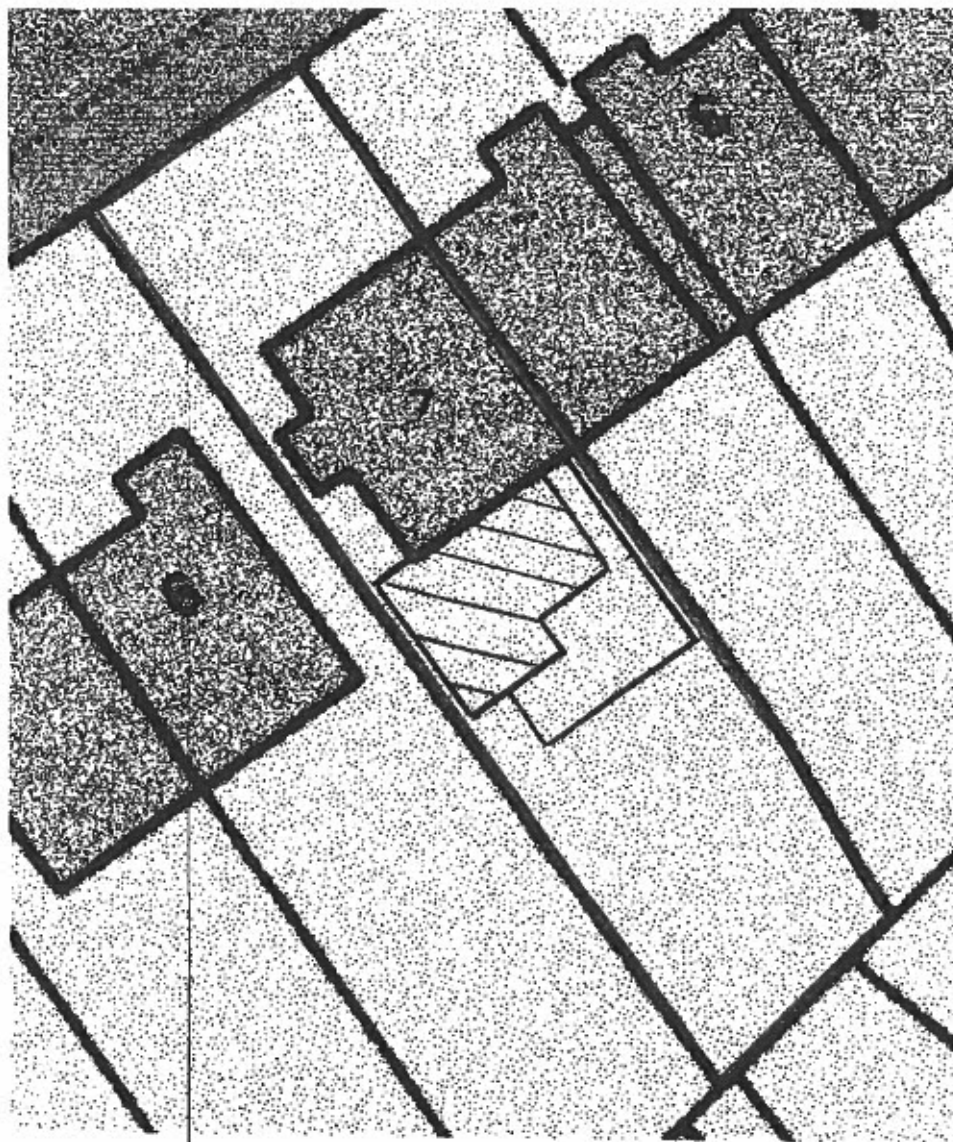

PROPOSED SITE PLAN SCALE 1:120