
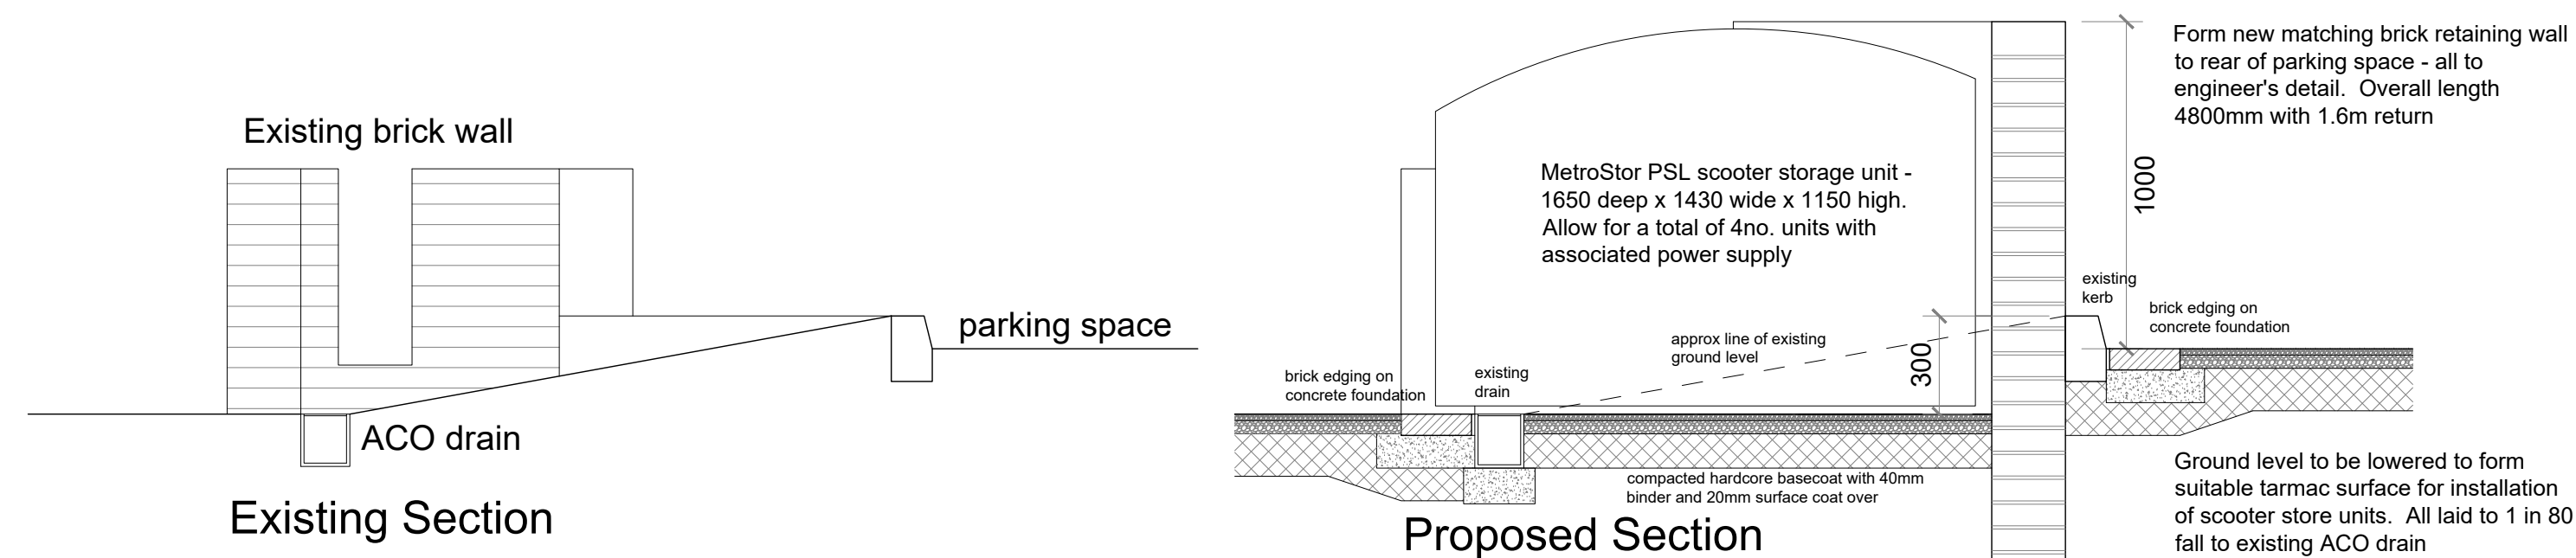
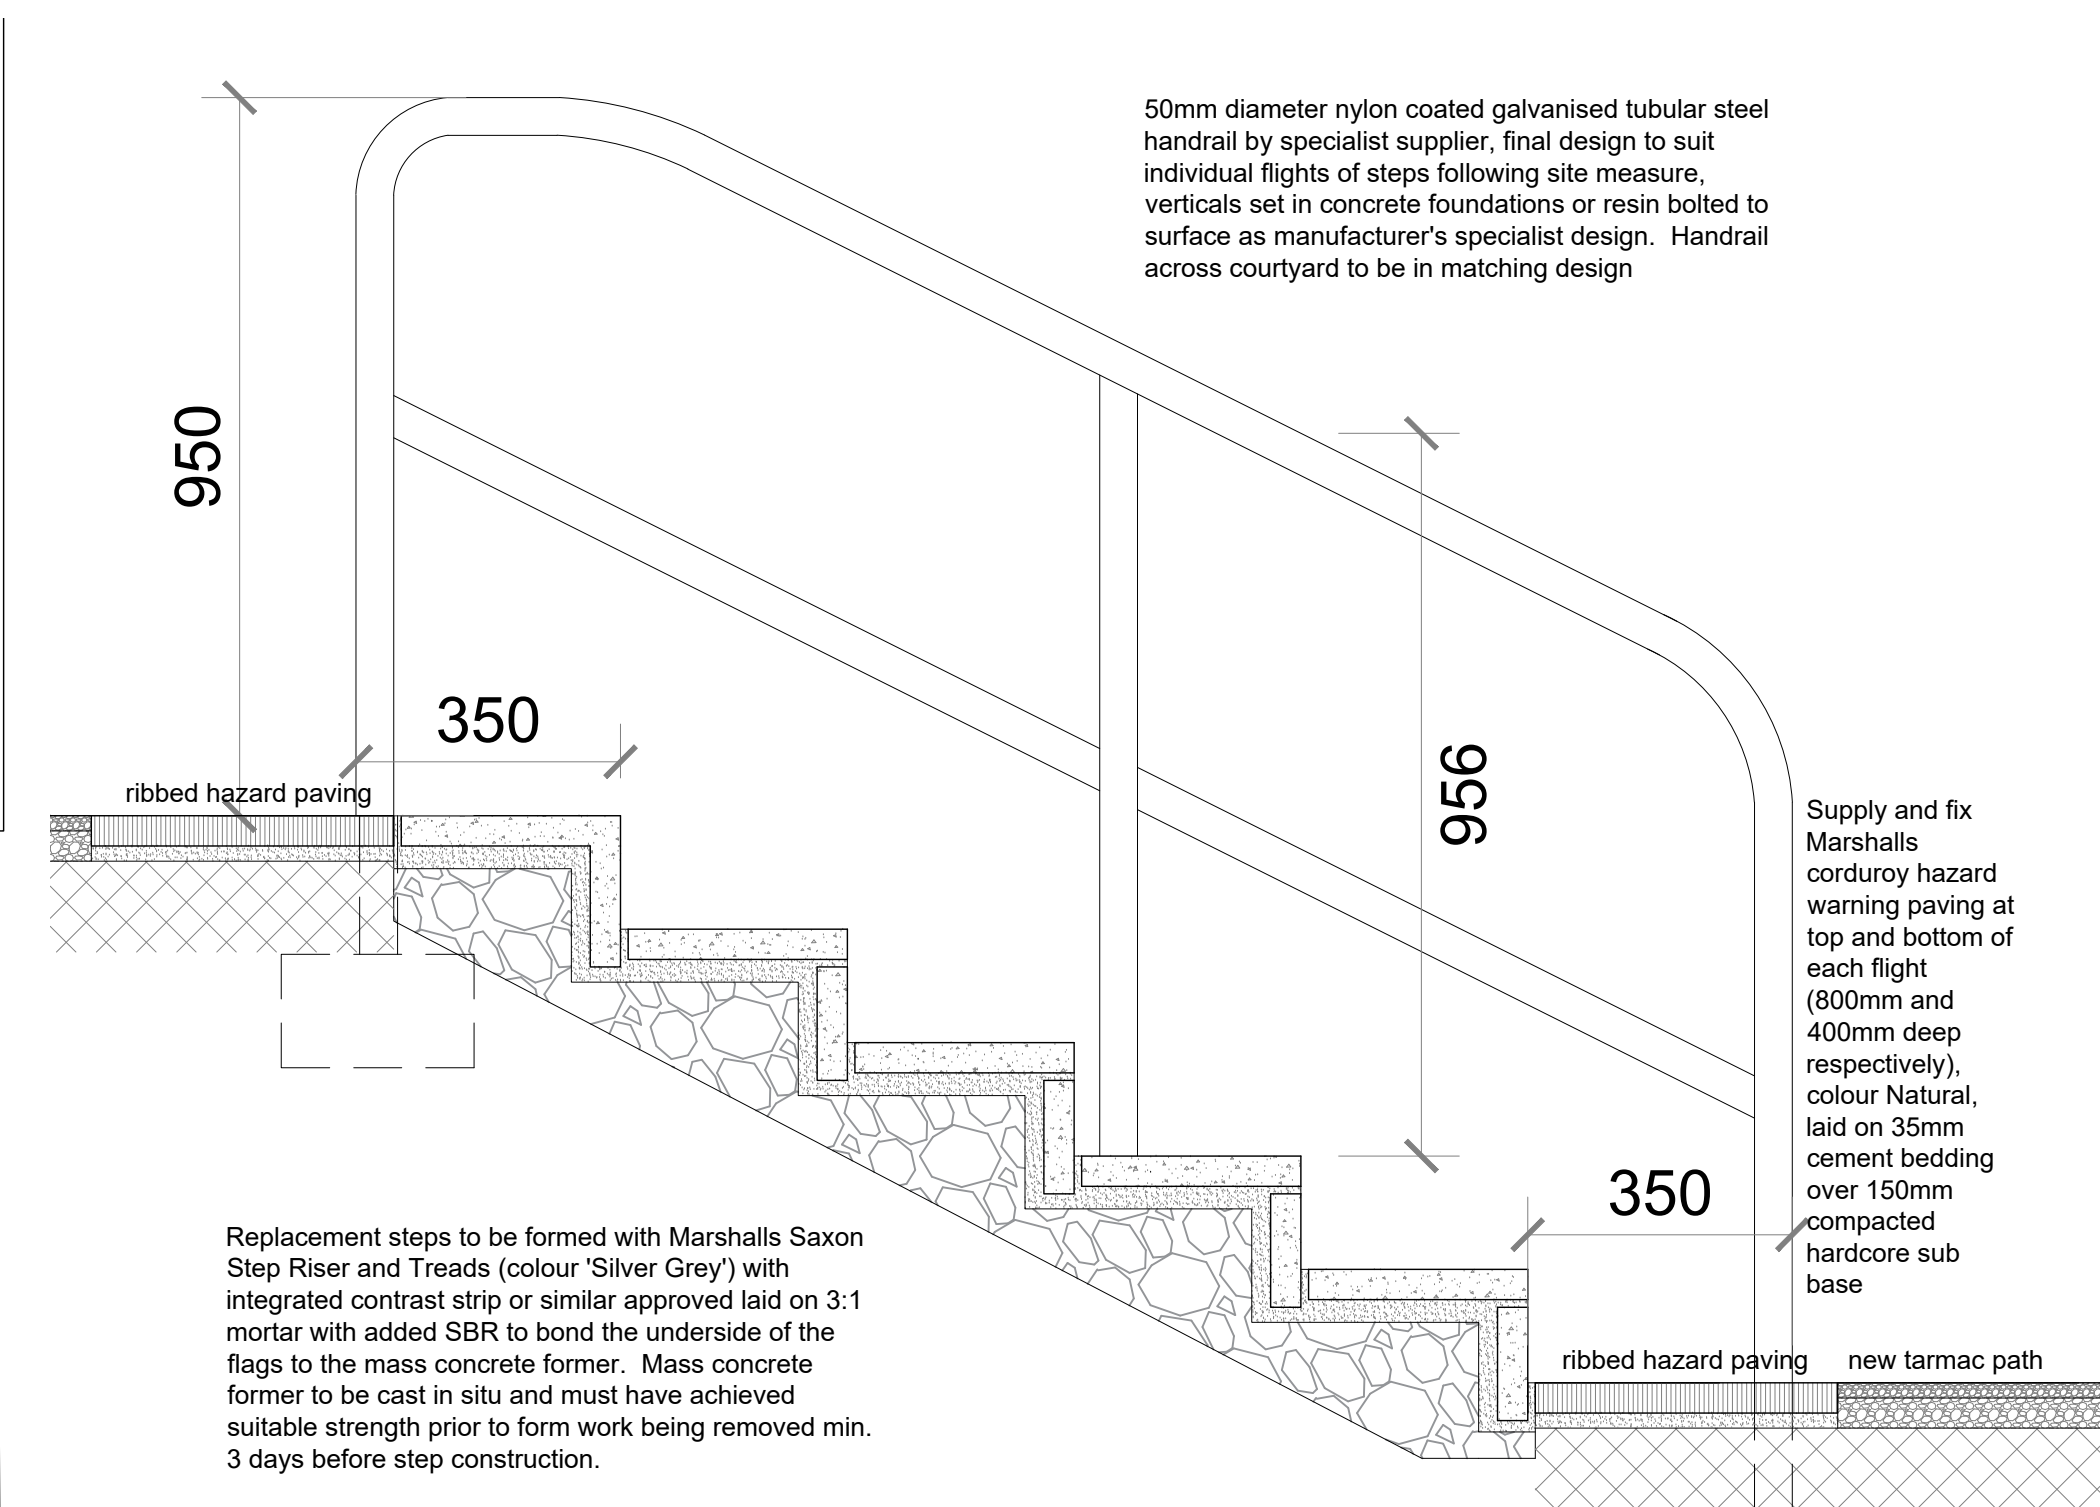
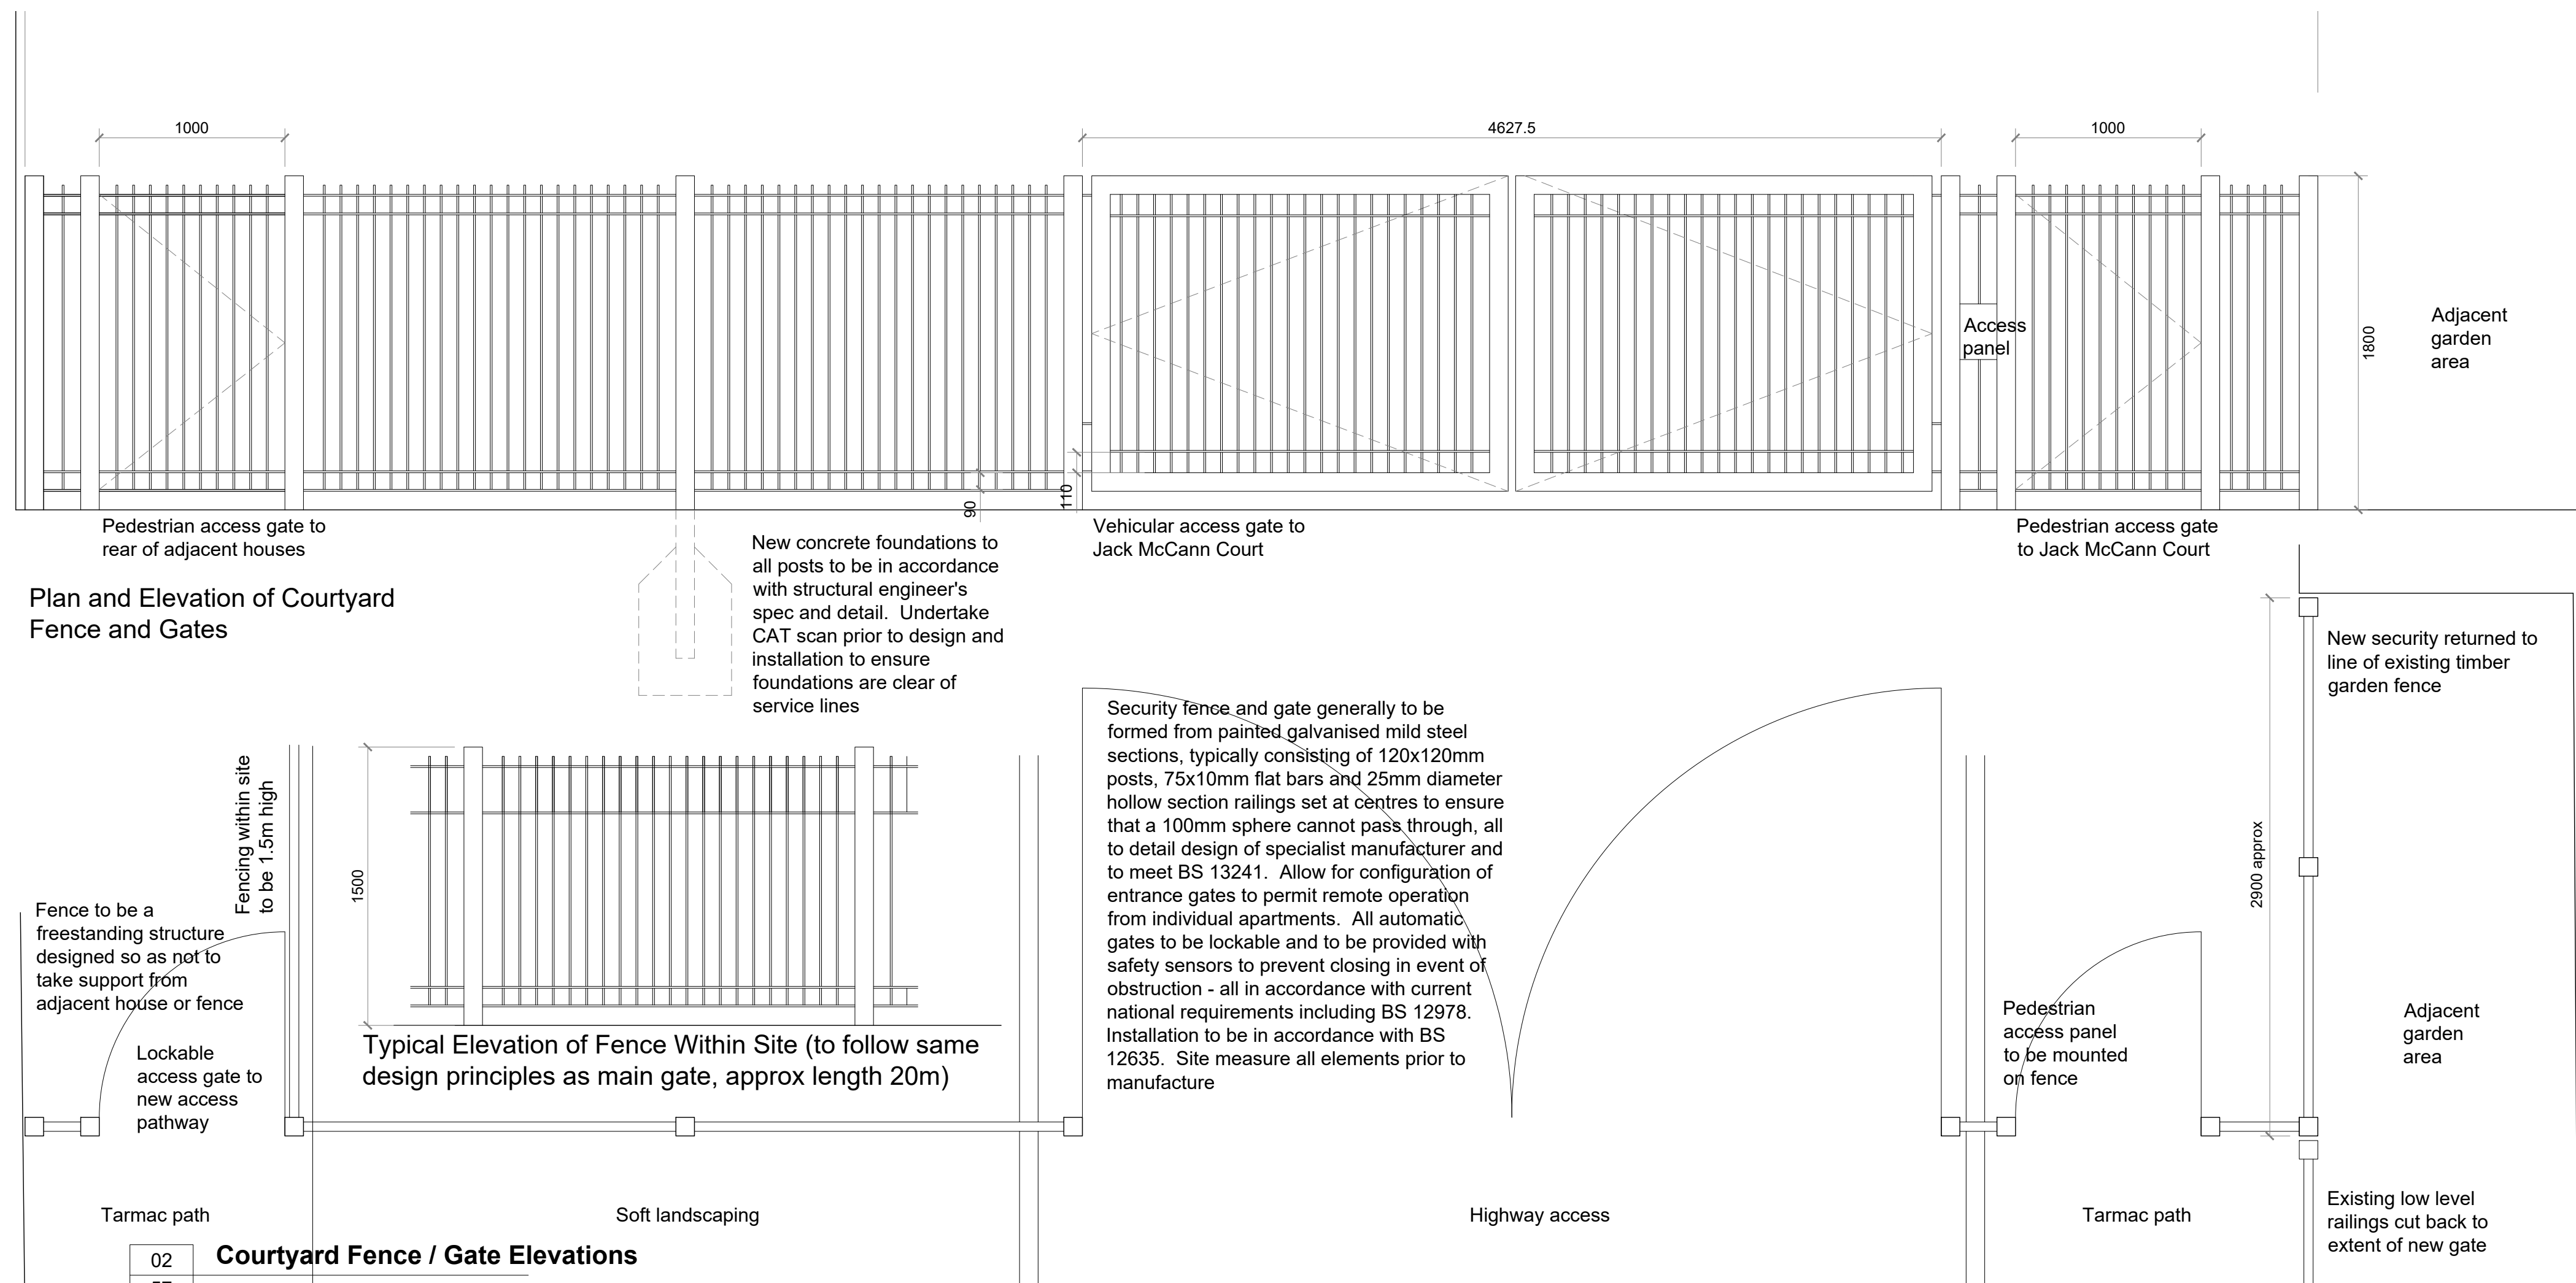


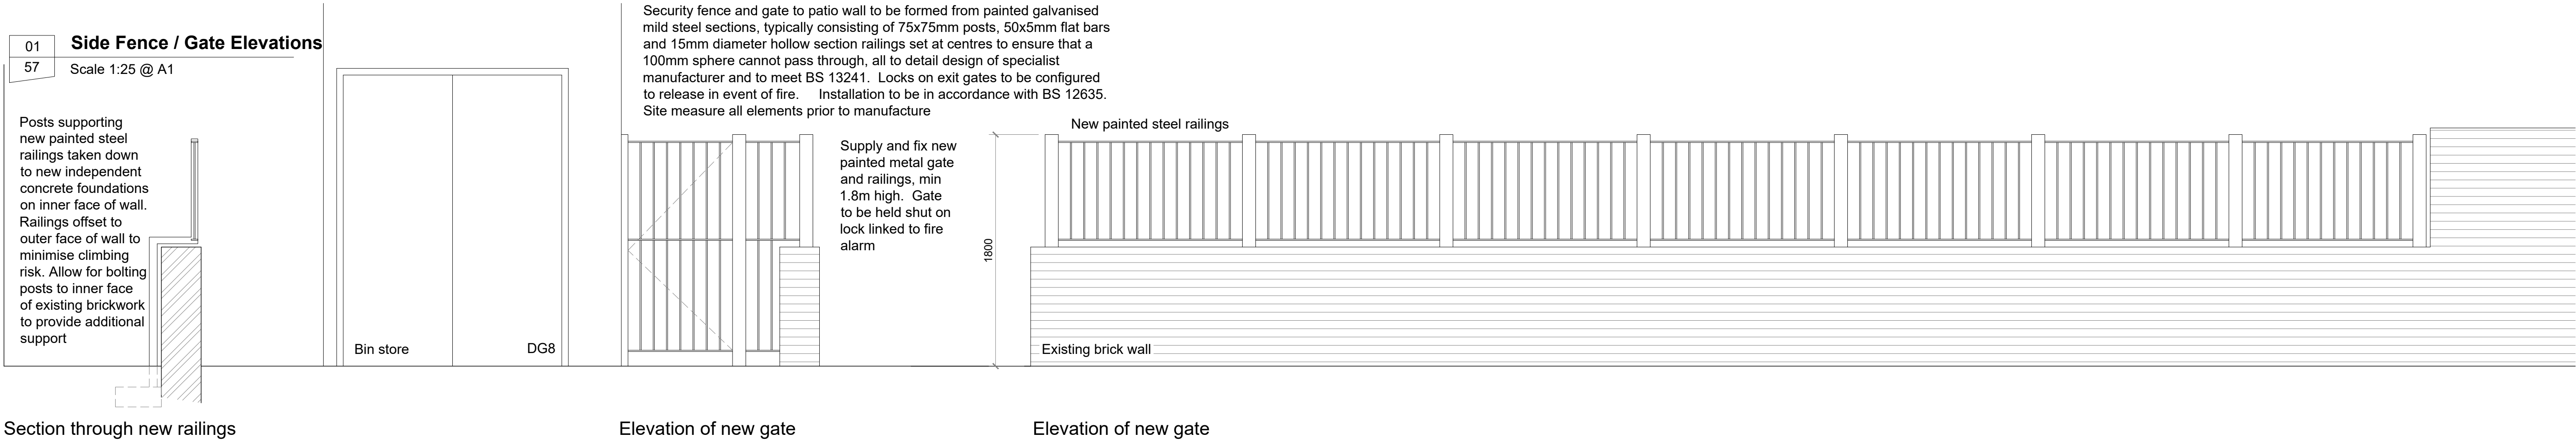

General Notes

01: Dimensions must not be scaled from this drawing. If in doubt, please ask.
02: All dimensions are in millimetres unless noted otherwise.
03: All dimensions should be verified on site before proceeding with the work.
04: TADW Architects shall be notified in writing of any discrepancies.
05: © TADW Limited (UK) 2015

Legend

01

Dimensions must not be scaled from this drawing. If in doubt, please ask.

02

All dimensions are in millimetres unless noted otherwise.

03

All dimensions should be verified on site before proceeding with the work.

04

TADW Architects shall be notified in writing of any discrepancies.

05

© TADW Limited (UK) 2015

tadw architects



Six St. Petersgate Stockport Cheshire SK1 1HD

Ph 0161 477 6158 Fx 0161 480 8342 mail@tadw.co.uk www.tadw.co.uk

Client

Rochdale Boroughwide Housing

Job

Jack McCann Court

Title

External Details

Scale

1:25 @ A1

Note - Prints from PDF files may not be to scale, check accuracy against scale

0.5

1

1.5

2.5m

1:25

Drawing Status

P - Planning | T - Tender | C - Construction | R - As Record

For Planning

Job Number

221311

Drawing Number

57

Issue

P2