


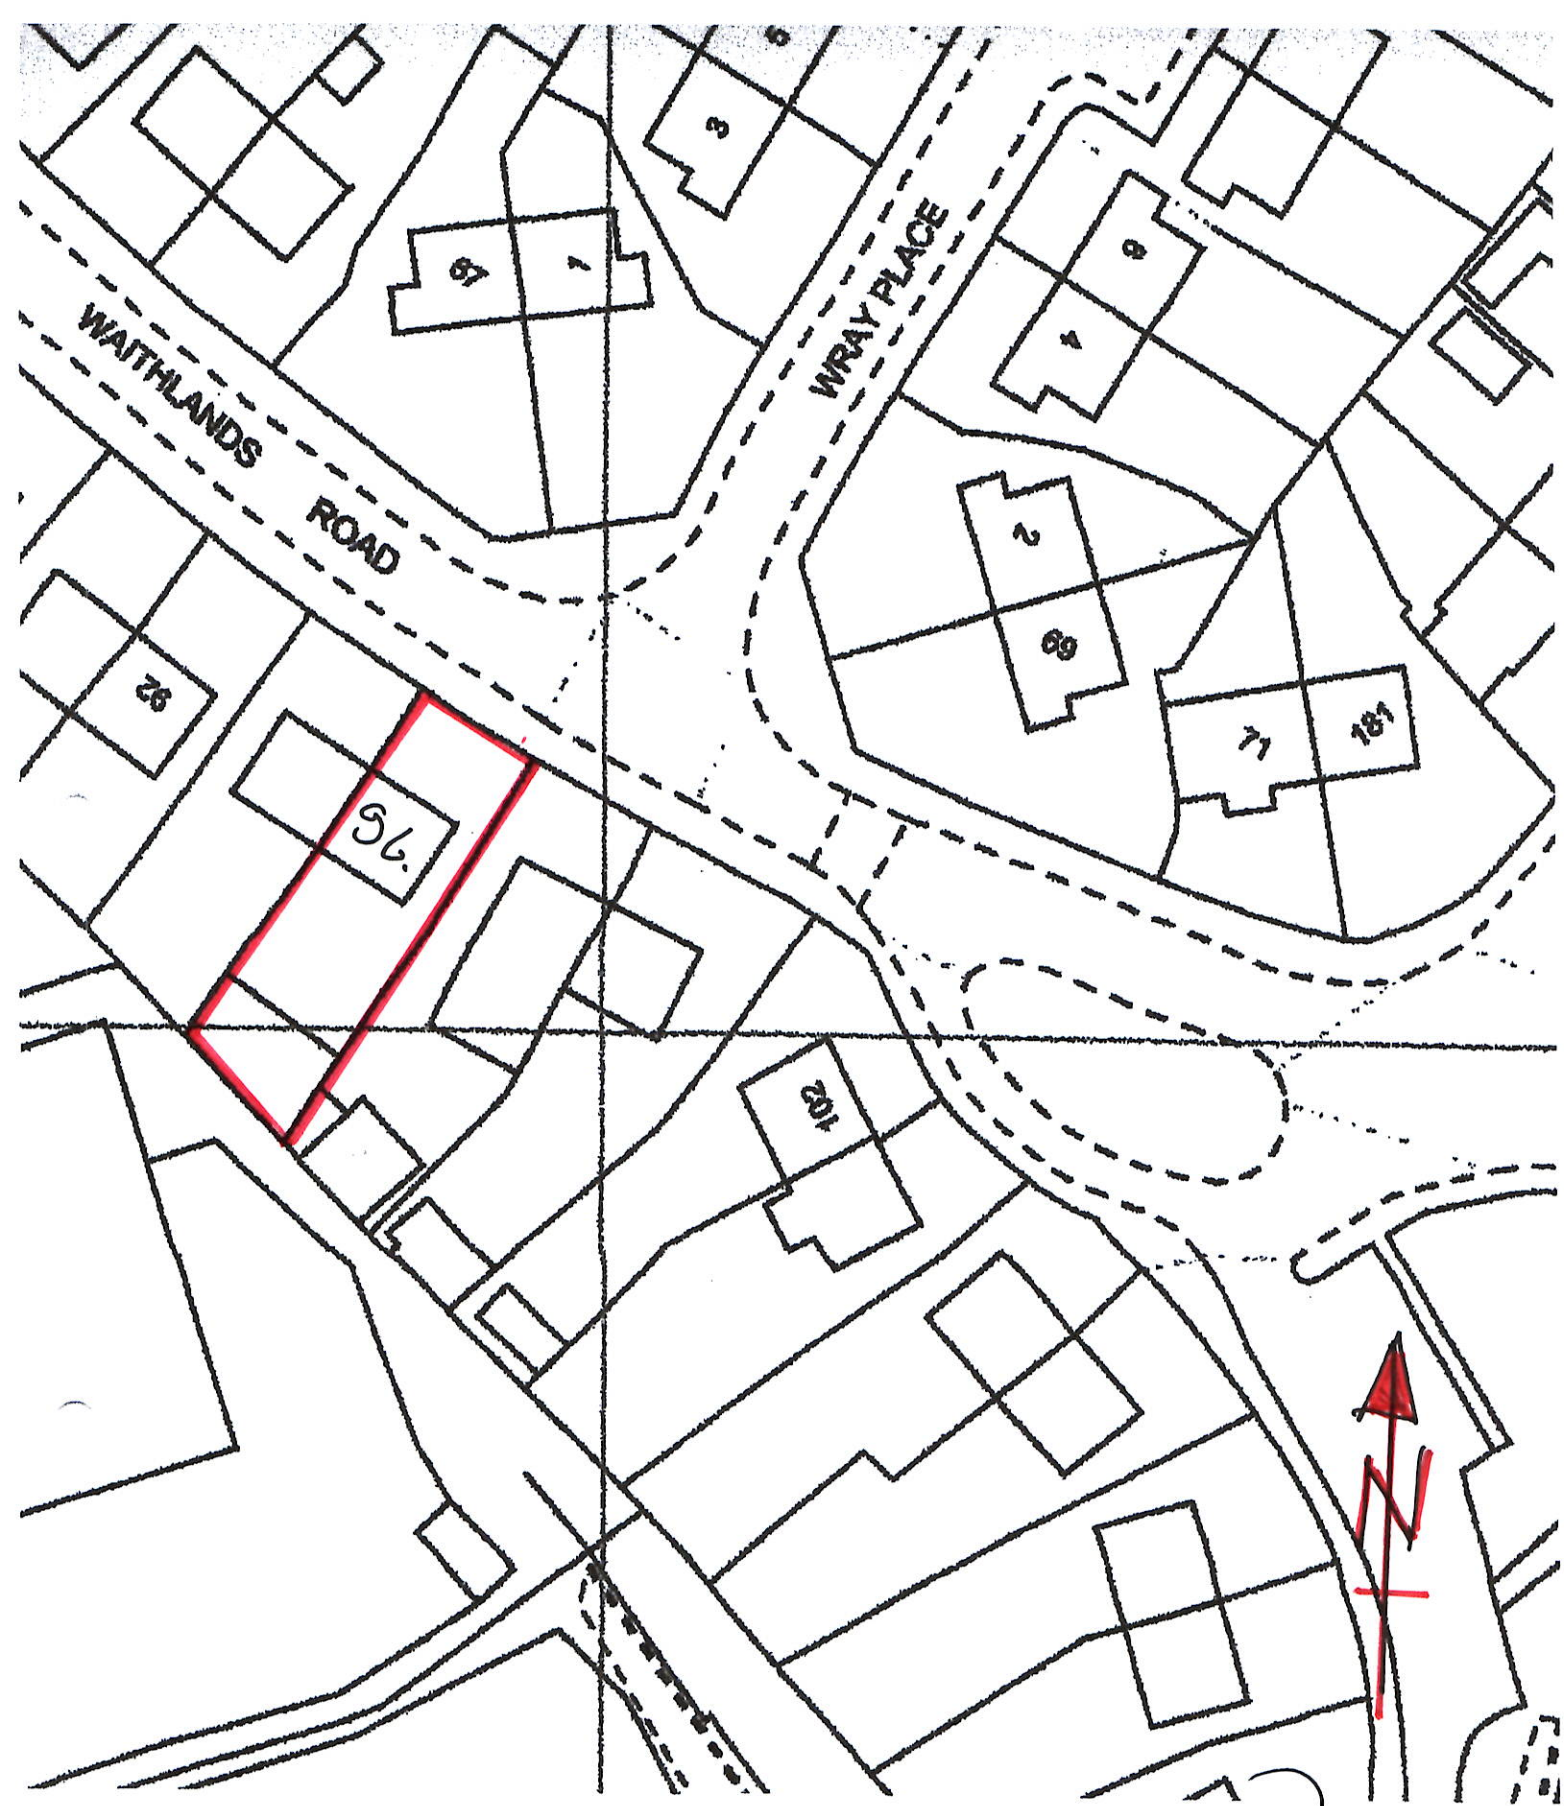

Location Plan Scale 1:500th

Location Plan

WINDS
ROAD

Wray place

Waithlands Road

96.



1200th