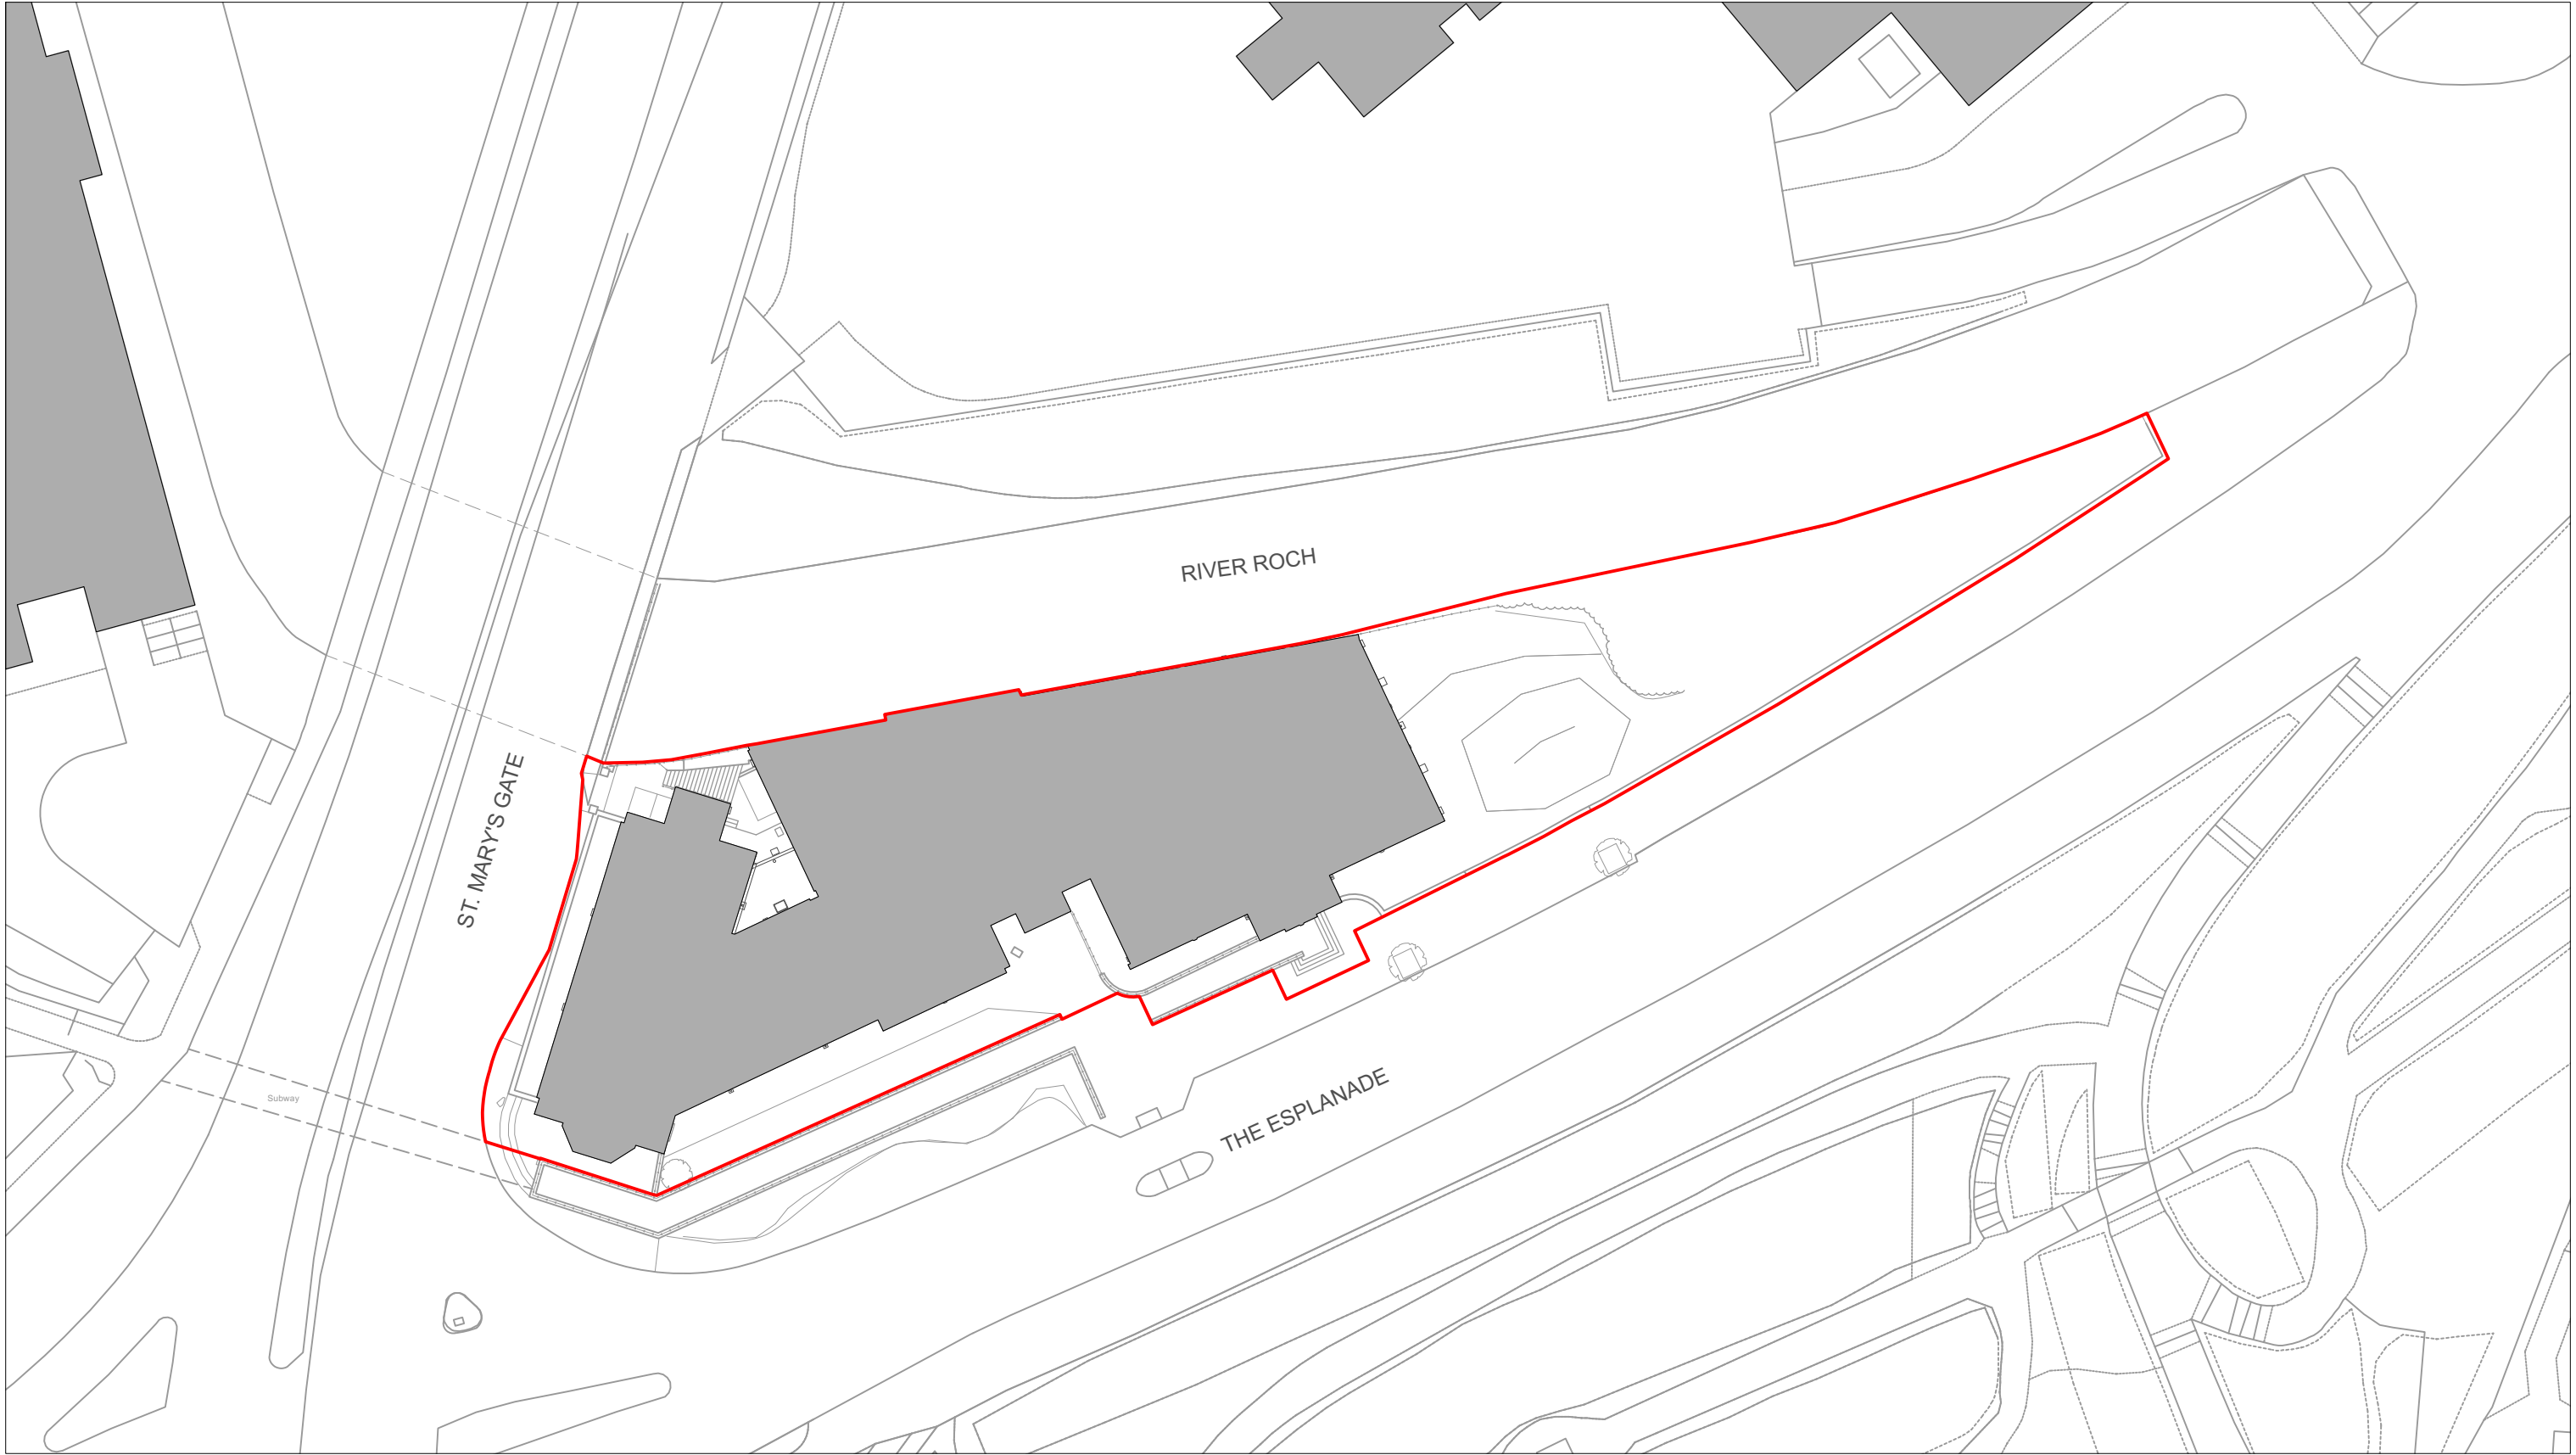


Key

— Site Boundary

Rev.	Date	Drawn	Checked	Note
 ARCHITECTURAL EMPORIUM Ltd www.architectural-emporium.co.uk / mail@architectural-emporium.co.uk 87 Kempston St, Liverpool, L3 8HE / +44 (0)151 363 0000				
JOB:		TOUCHSTONES - 547		
STATUS:		PLANNING		
SCALE:		1:500 @ ISO A3		
FIRST ISSUE:		12/04/2024		
DRAWING No:		FF-1.002 -		
Existing Block Plan				