
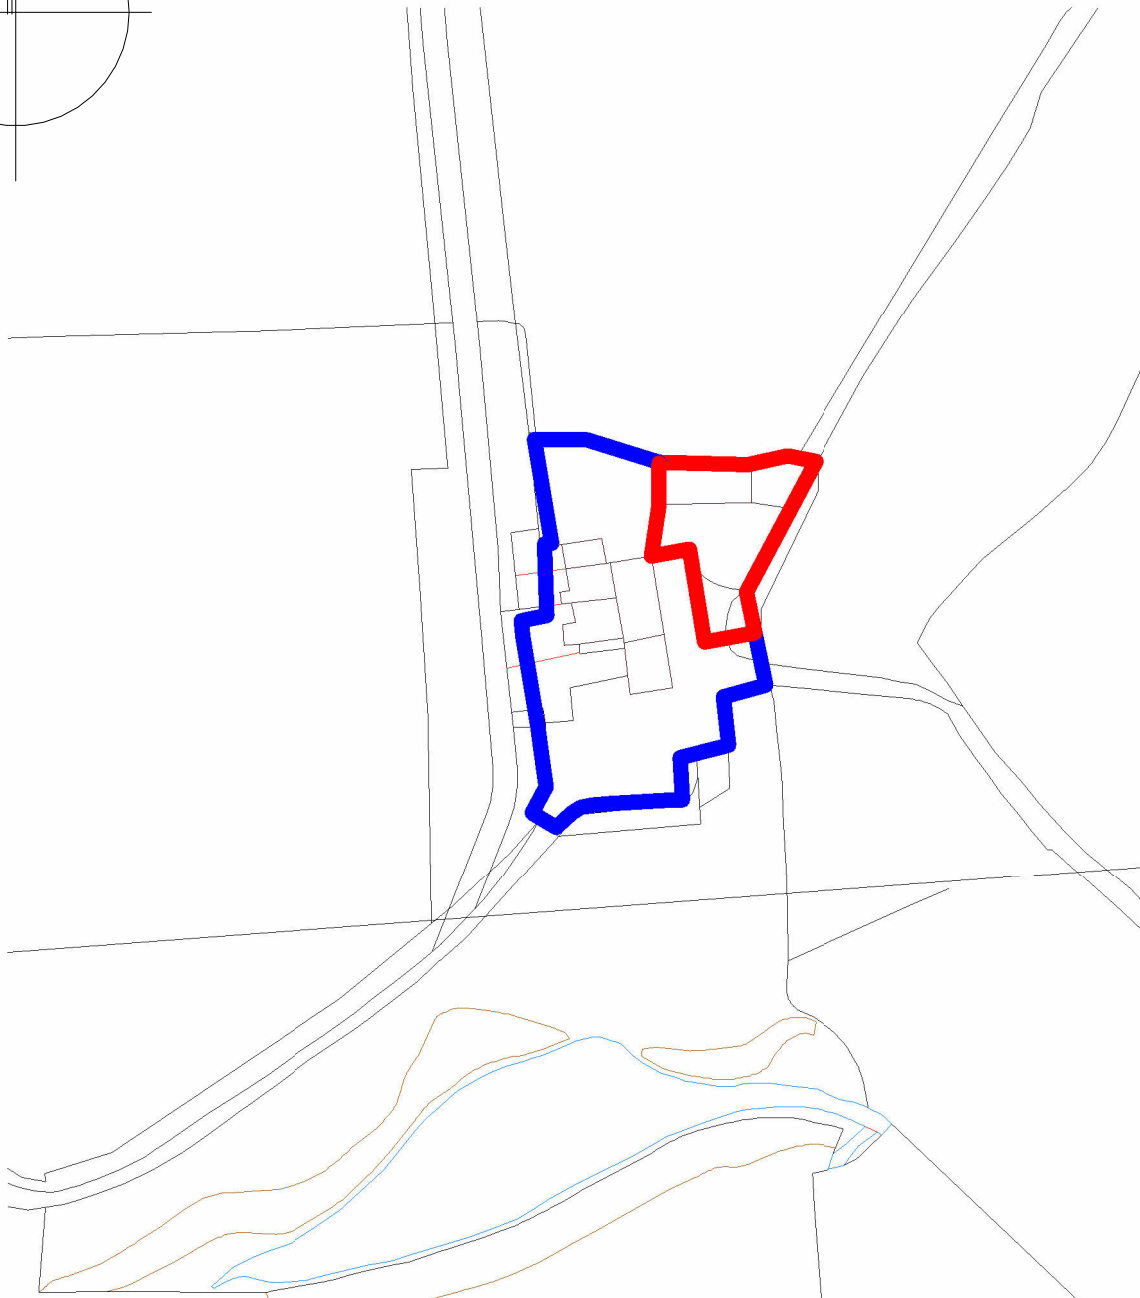


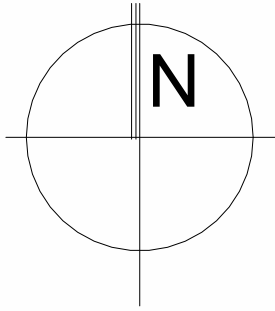

Location Plan

1 : 1250

REV.	DATE	DRN.	CHKD.
------	------	------	-------

CLIENT Mr & Mrs Slicker					PROJECT Longley Hey Farm, Littleborough			CREATIVE ARCHITECTURE A: 1 The Long Stables, Rochdale Rd, Denshaw, OL3 5UE T: 07788 200 255 E: adam@creativearchitectureltd.co.uk W: www.creativearchitectureltd.co.uk	
DRAWING Location Plan					JOB No 22-014	DRAWING No 1100	REVISION		
SCALE 1 : 1250	SHEET SIZE @ A4	DRAWN AH	CHECKED CA	DATE 17.07.23	STATUS Planning				

© CREATIVE ARCHITECTURE LIMITED
THIS DRAWING IS THE SUBJECT OF COPYRIGHT WHICH VESTS IN CREATIVE ARCHITECTURE LIMITED. IT IS AN INFRINGEMENT OF COPYRIGHT TO REPRODUCE THIS DRAWING, BY WHATEVER MEANS, INCLUDING ELECTRONIC, WITHOUT THE EXPRESS WRITTEN CONSENT OF CREATIVE ARCHITECTURE LIMITED WHICH RESERVES ALL ITS RIGHTS
CREATIVE ARCHITECTURE LIMITED ASSERTS ITS RIGHTS TO BE IDENTIFIED AS THE AUTHOR OF THIS DESIGN

■ DRAWING NOT TO BE SCALED.
■ REPORT ERRORS & OMISSIONS TO ARCHITECT.
■ CHECK ALL DIMENSIONS ON SITE

■ DRAWING TO BE READ IN CONJUNCTION WITH THE HEALTH AND SAFETY PLAN AND ALL RELEVANT RISK ASSESSMENTS