






Note: This is a colour drawing, in order to ensure any subsequent reproduction is viewed correctly it is to be re-printed in full colour

INFORMATION CONTAINED IN THIS DRAWING IS THE SOLE COPYRIGHT OF DLA ARCHITECTURE LTD AND IS NOT TO BE REPRODUCED WITHOUT PERMISSION

DO NOT SCALE, REFER TO FIGURED DIMENSIONS ONLY

REVISIONS

P01	FIRST ISSUE	15/04/24 PSL
P02	Application boundary revised to accommodate off site earthworks. Updated in line with Client comments	03/05/24 PSL
P03	Corten removed from end walls and replaced with mesh.	04/07/24 DTP CH
P04	Corten panels added to cycle store	19/03/25 HS DTP
P05	Issued for planning	14/04/25 HS DTP

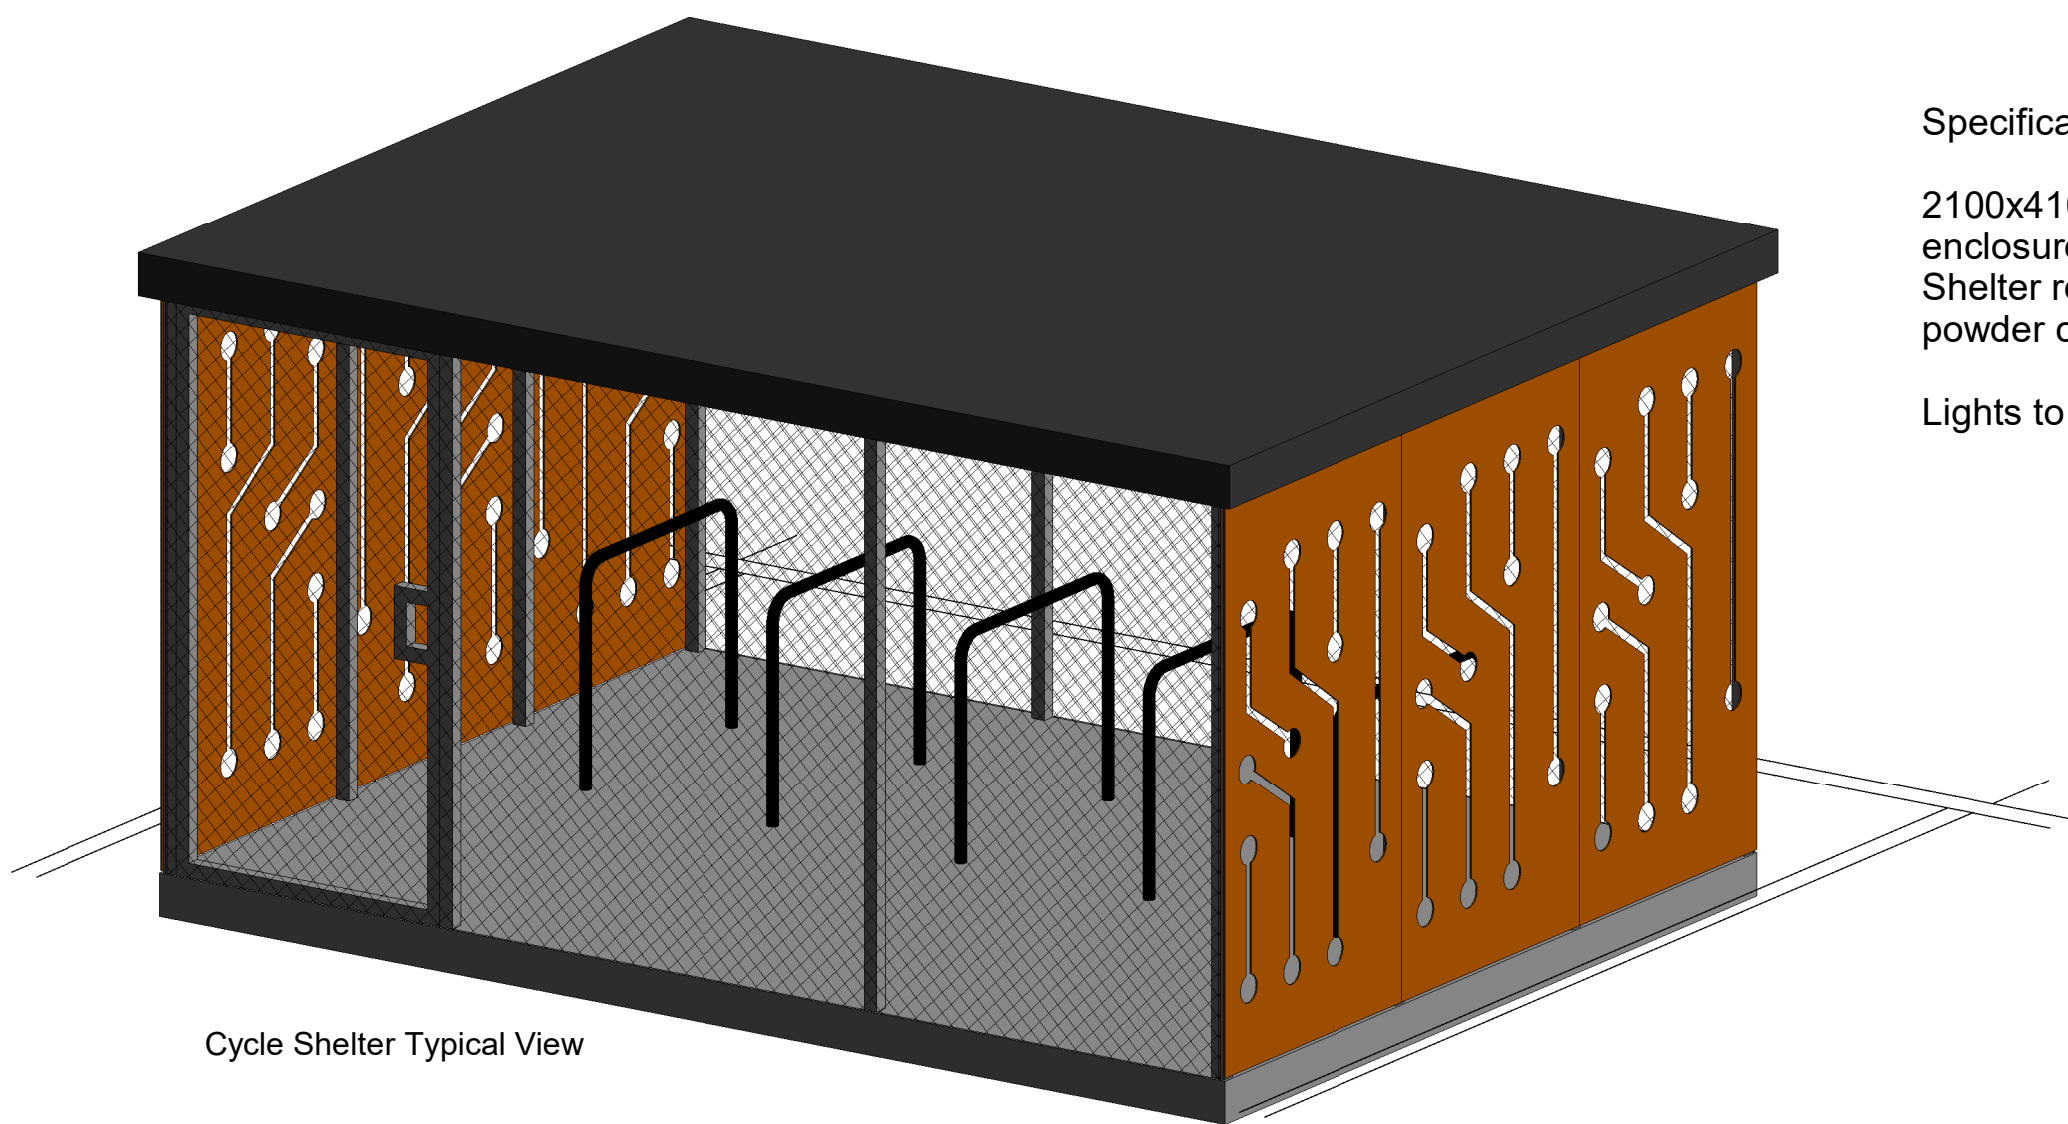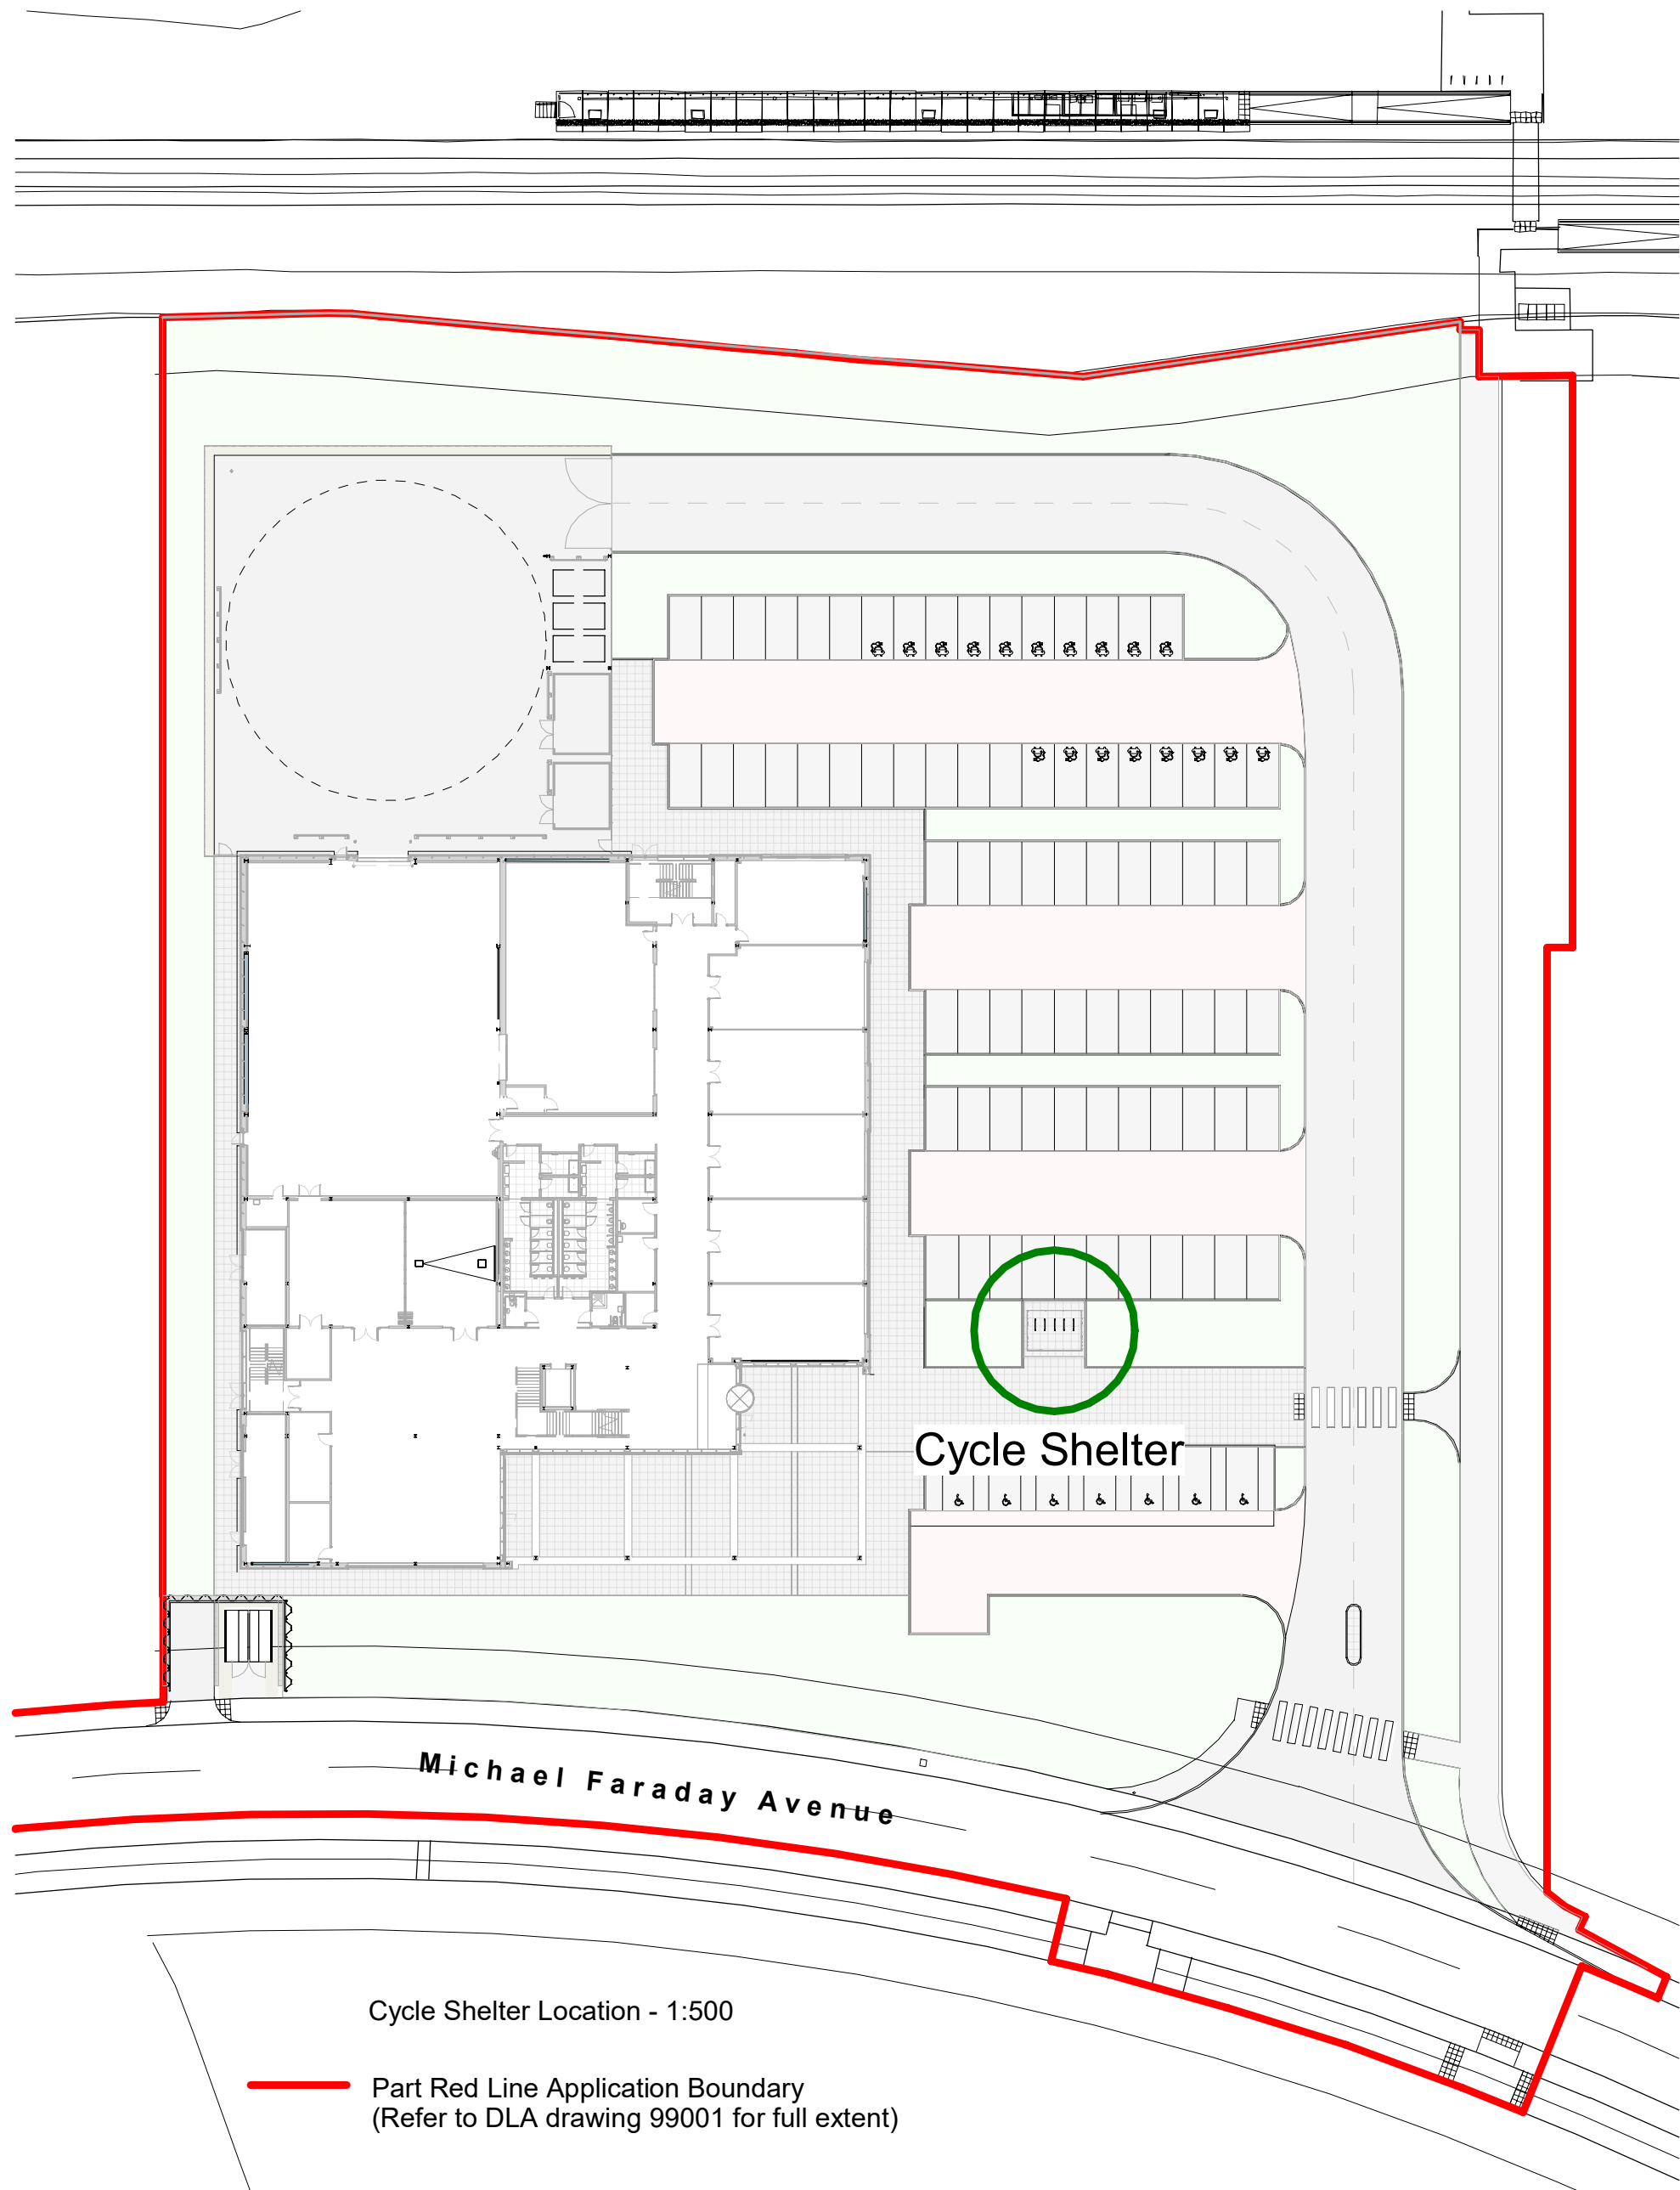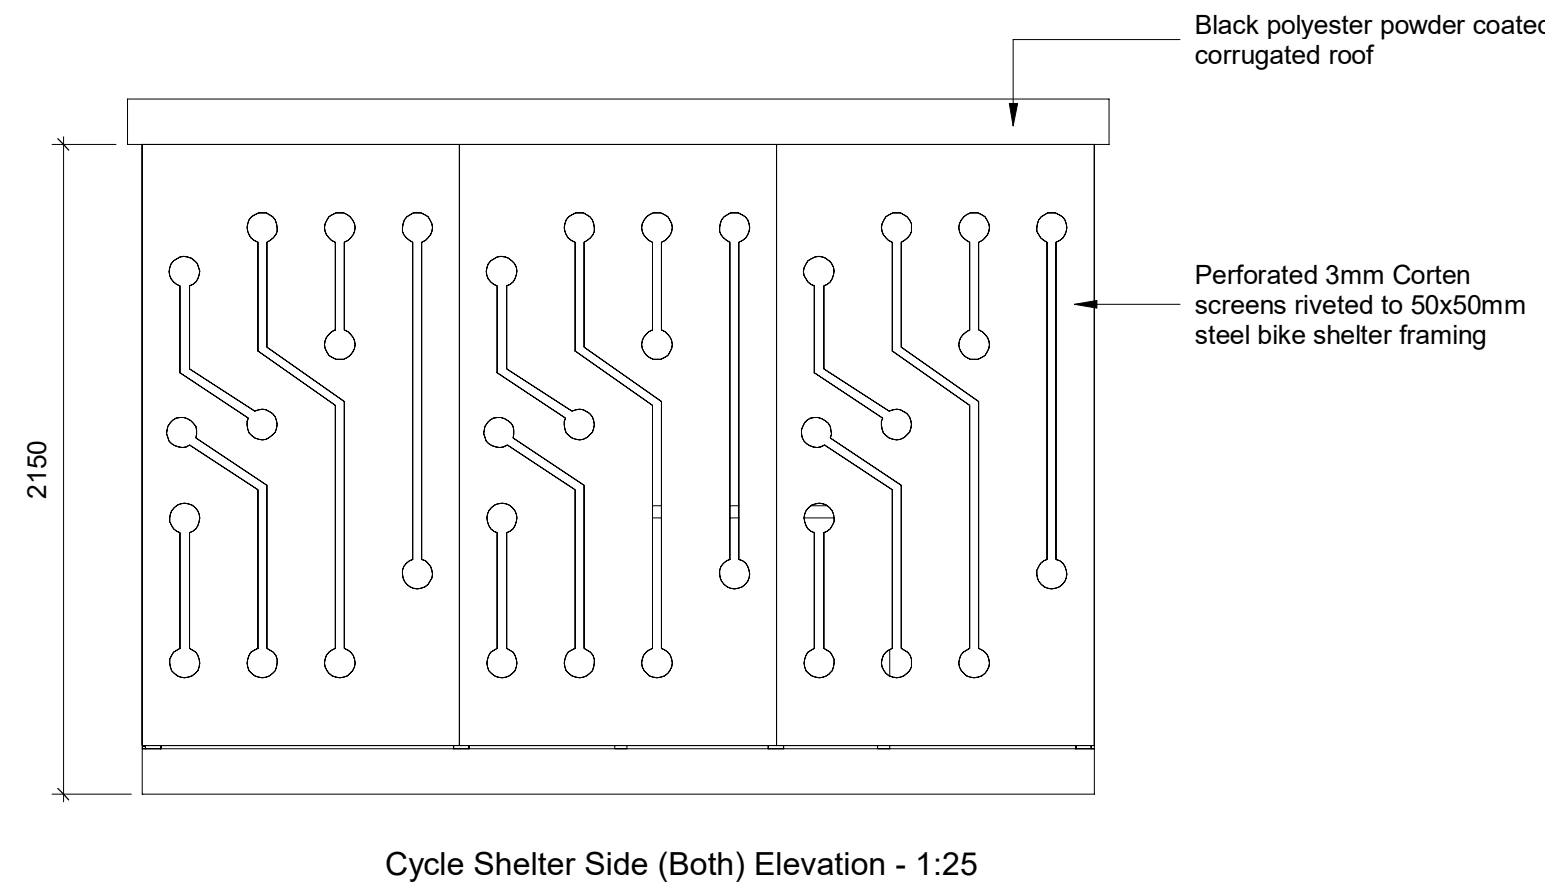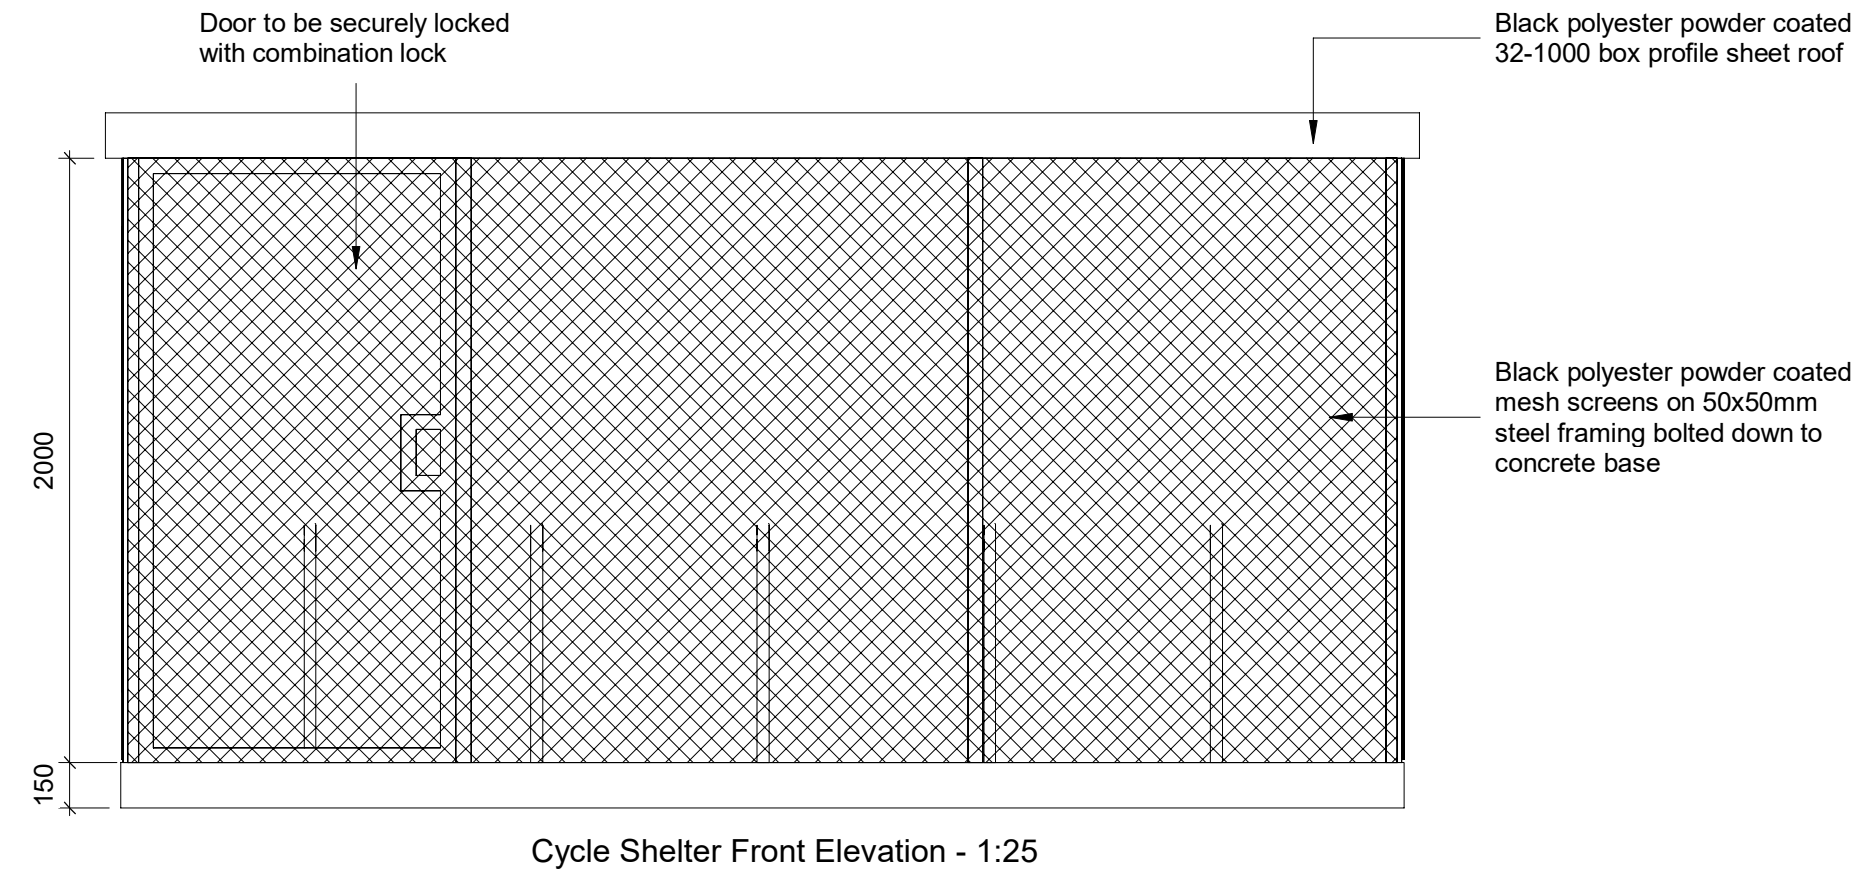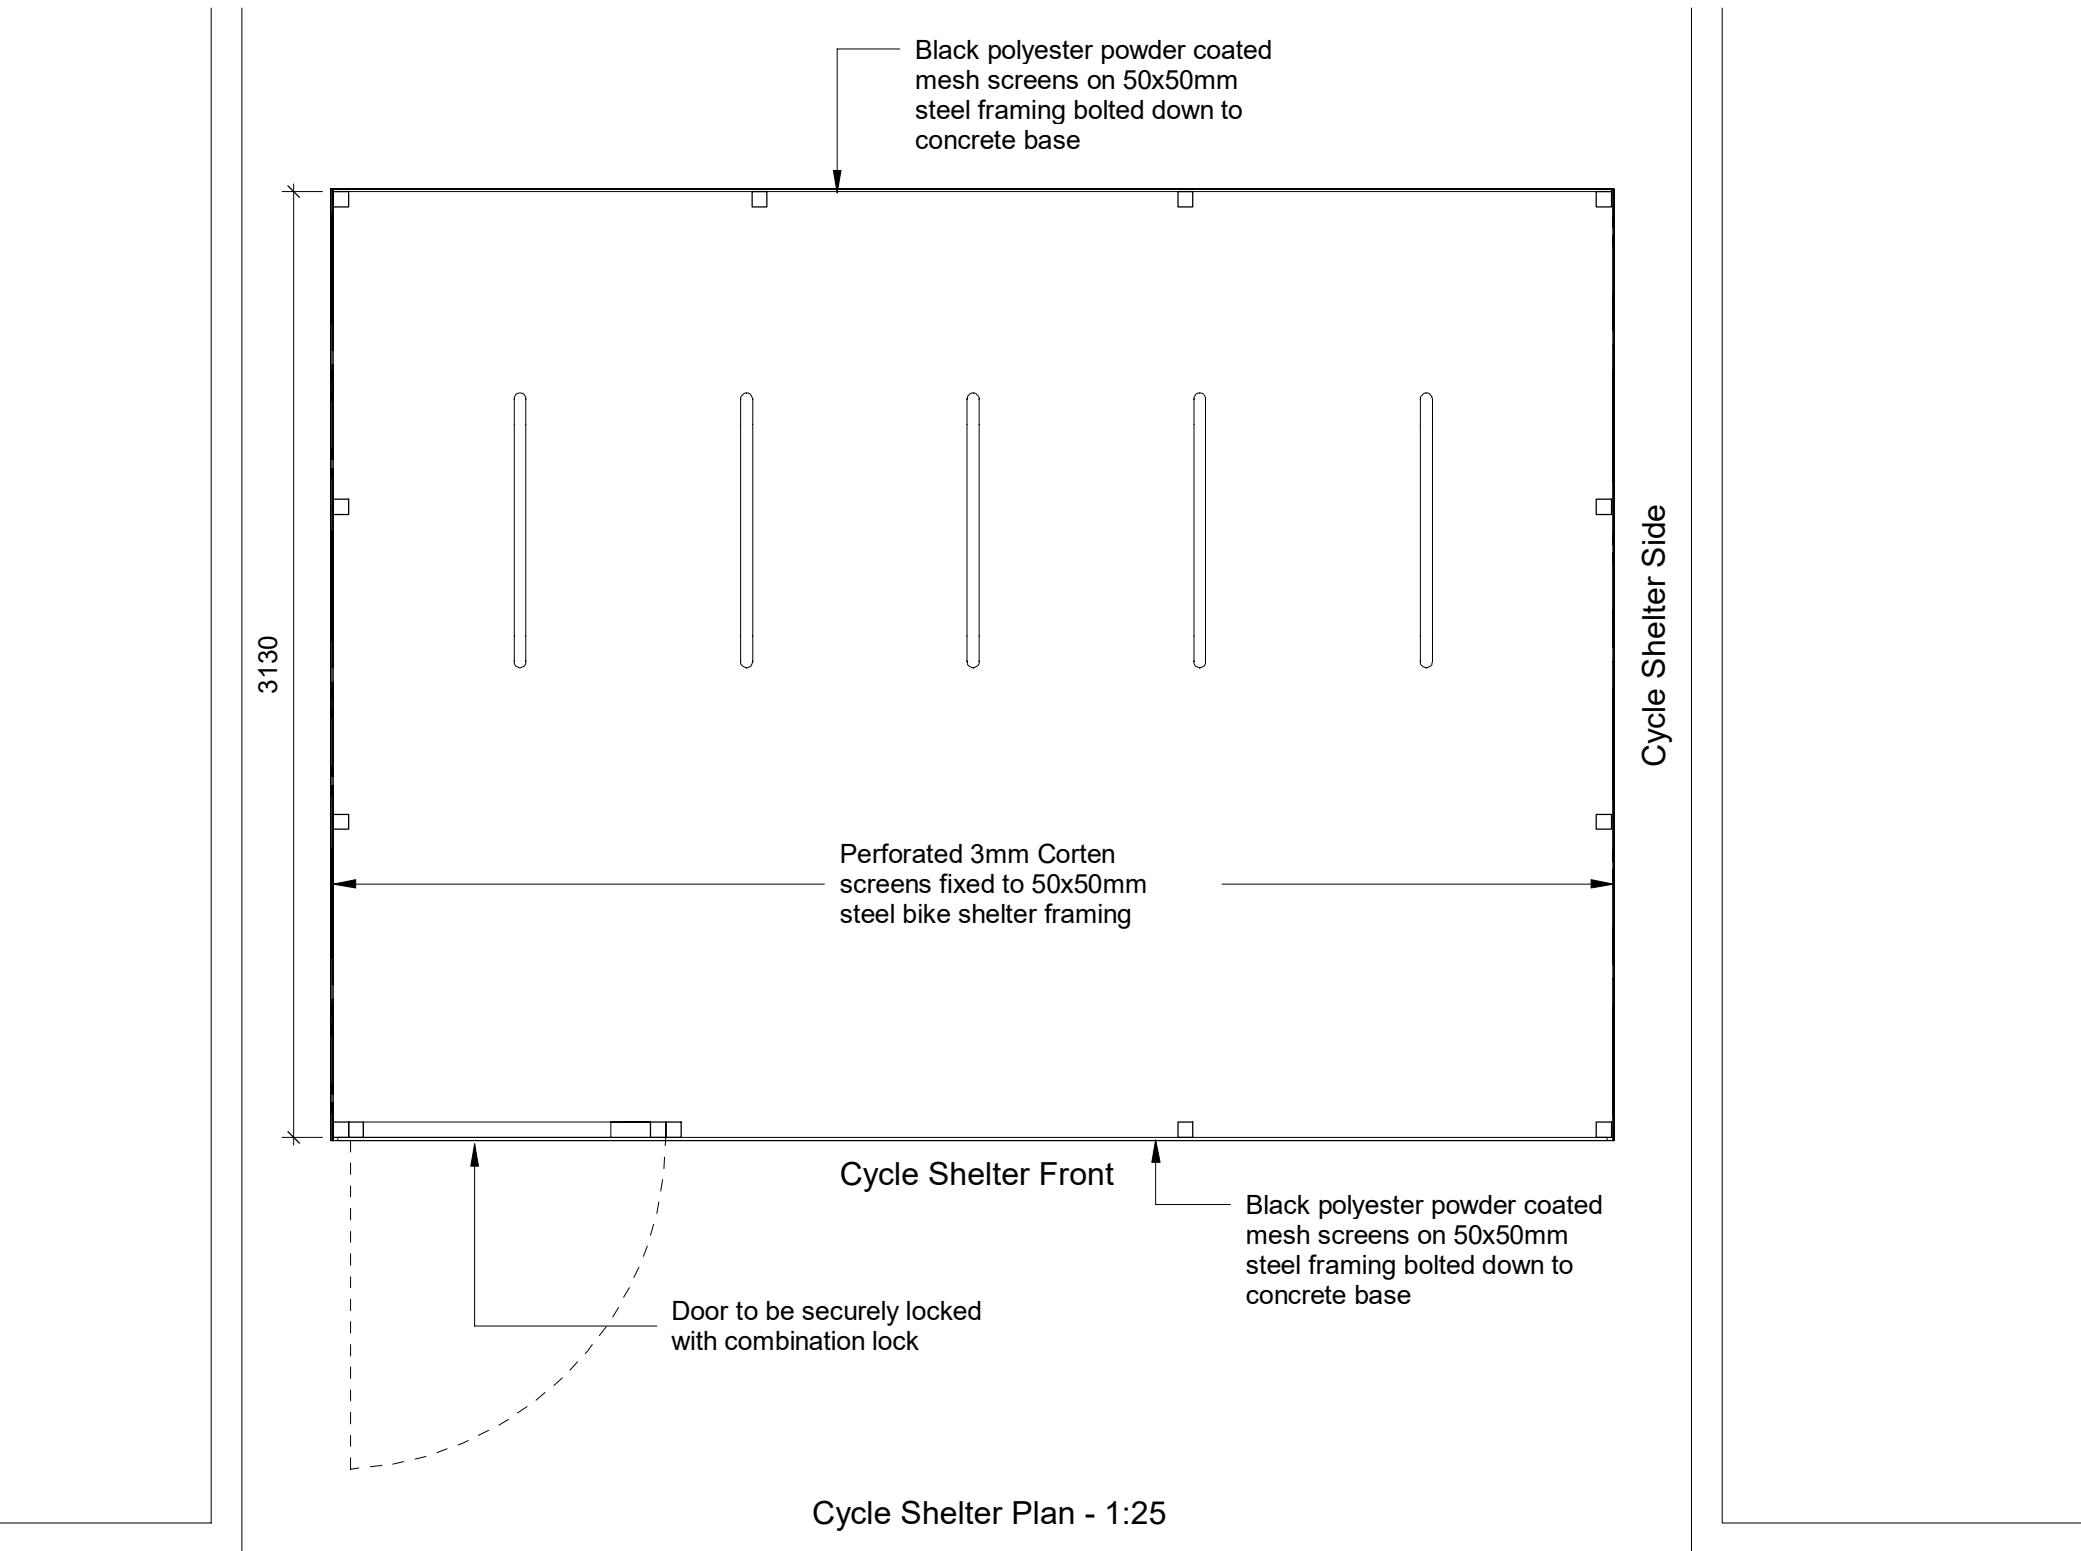


Specification:

2100x4100mm, 10 bike (5 Sheffield stands) secure enclosure with swing gate and combination lock. Shelter roof and mesh panels (to all sides) to be powder coated black..

Lights to automatically operate upon door opening



NORTH

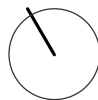

dla
ARCHITECTURE

6 East Parade | Leeds | LS1 2AD
0113 887 3100
www.dla-architecture.co.uk

PROJECT
KINGSWAY BUSINESS PARK
PLOT R2 - SMMC

TITLE
CYCLE SHELTER DETAILS

SCALE
As indicated @ A1

DATE
15/04/24

DLA REF
2022-040

DRAWN
PSL

REVIEWED
BLG

DOCUMENT NUMBER
SMMC-DLA-XX-00-DR-A- **99005**

DOCUMENT PURPOSE
PLANNING

REVISION
P05