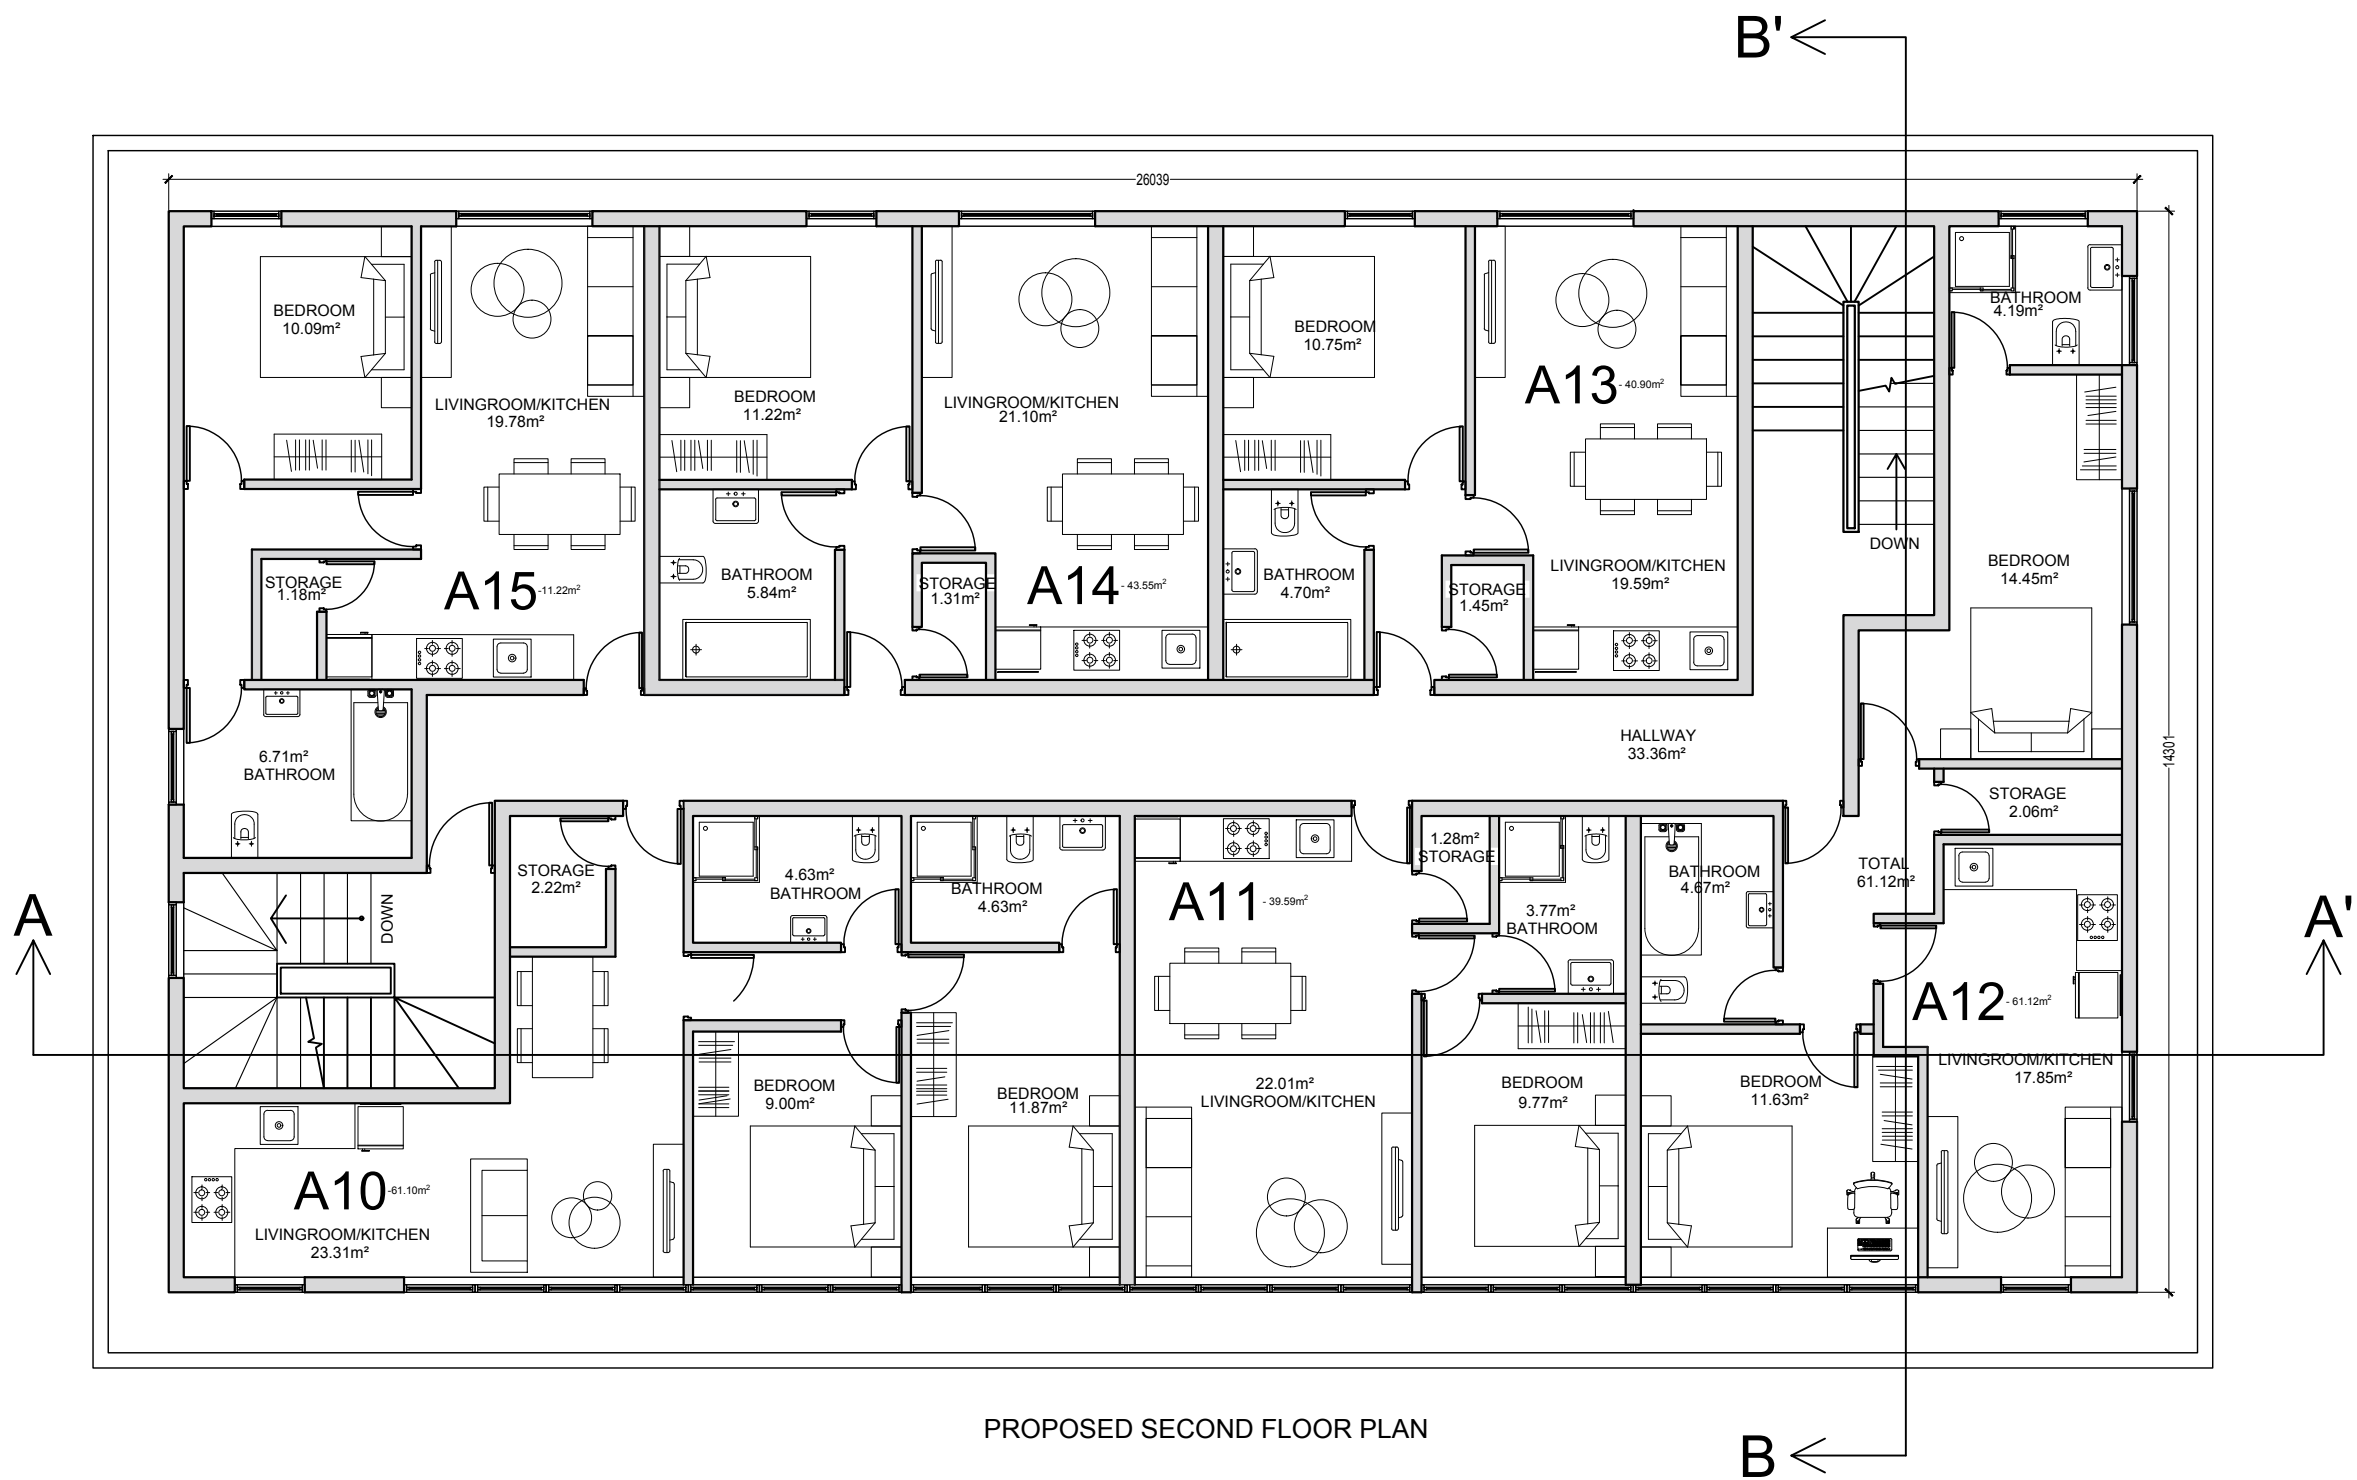


General Notes

No.	Revision/Issue	Date

Firm Name and Address

 **Mason and Marlowe**
Mason and Marlowe Ltd.
Project Managers and Quantity Surveyors
5 Picadilly Place
Manchester, M1 3BR

Project Name and Address

18 Sadler Street
Manchester
M24 5UJ

Project	Sheet
Date 15/03/2023	A3
Scale 1/100	