

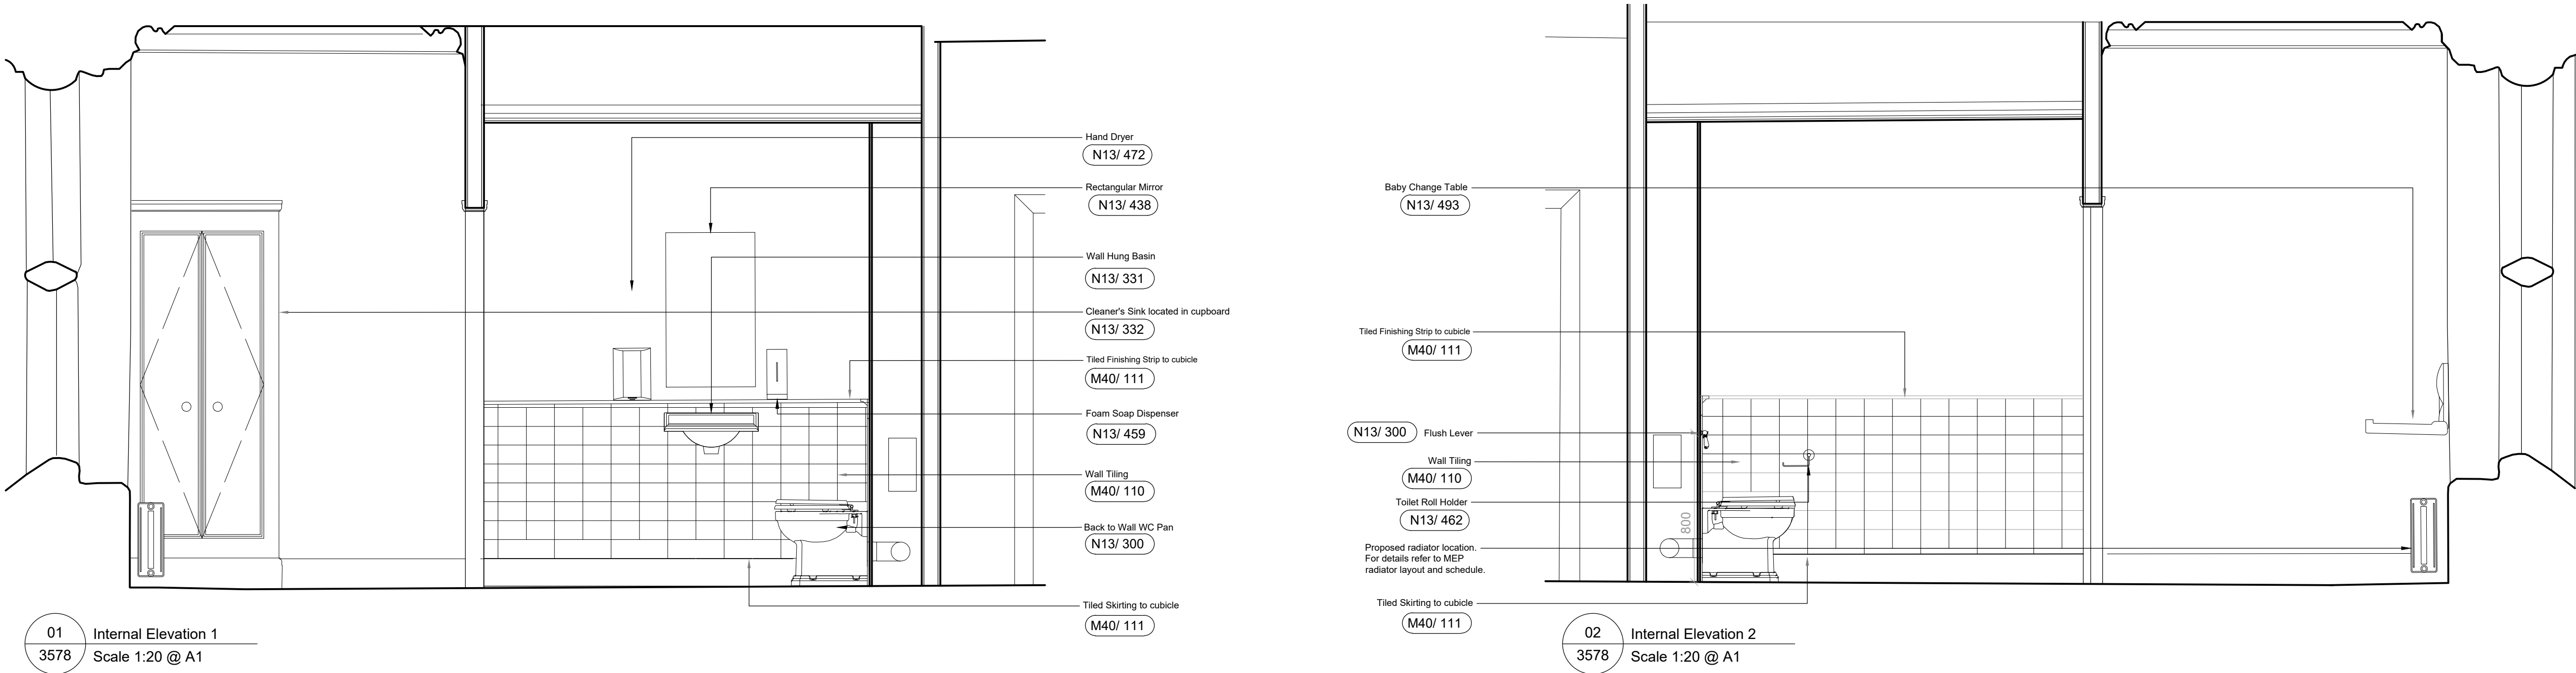
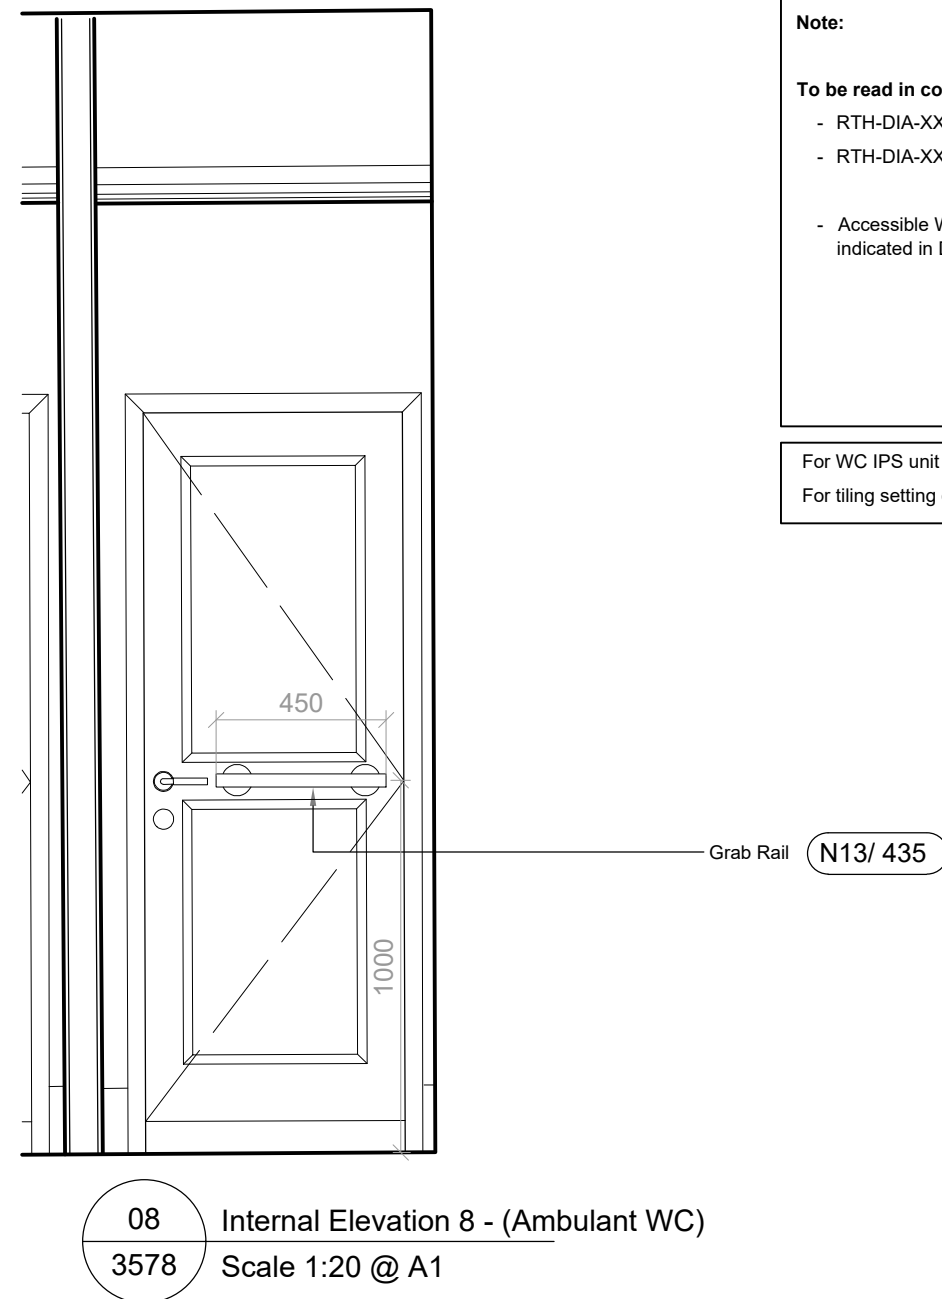
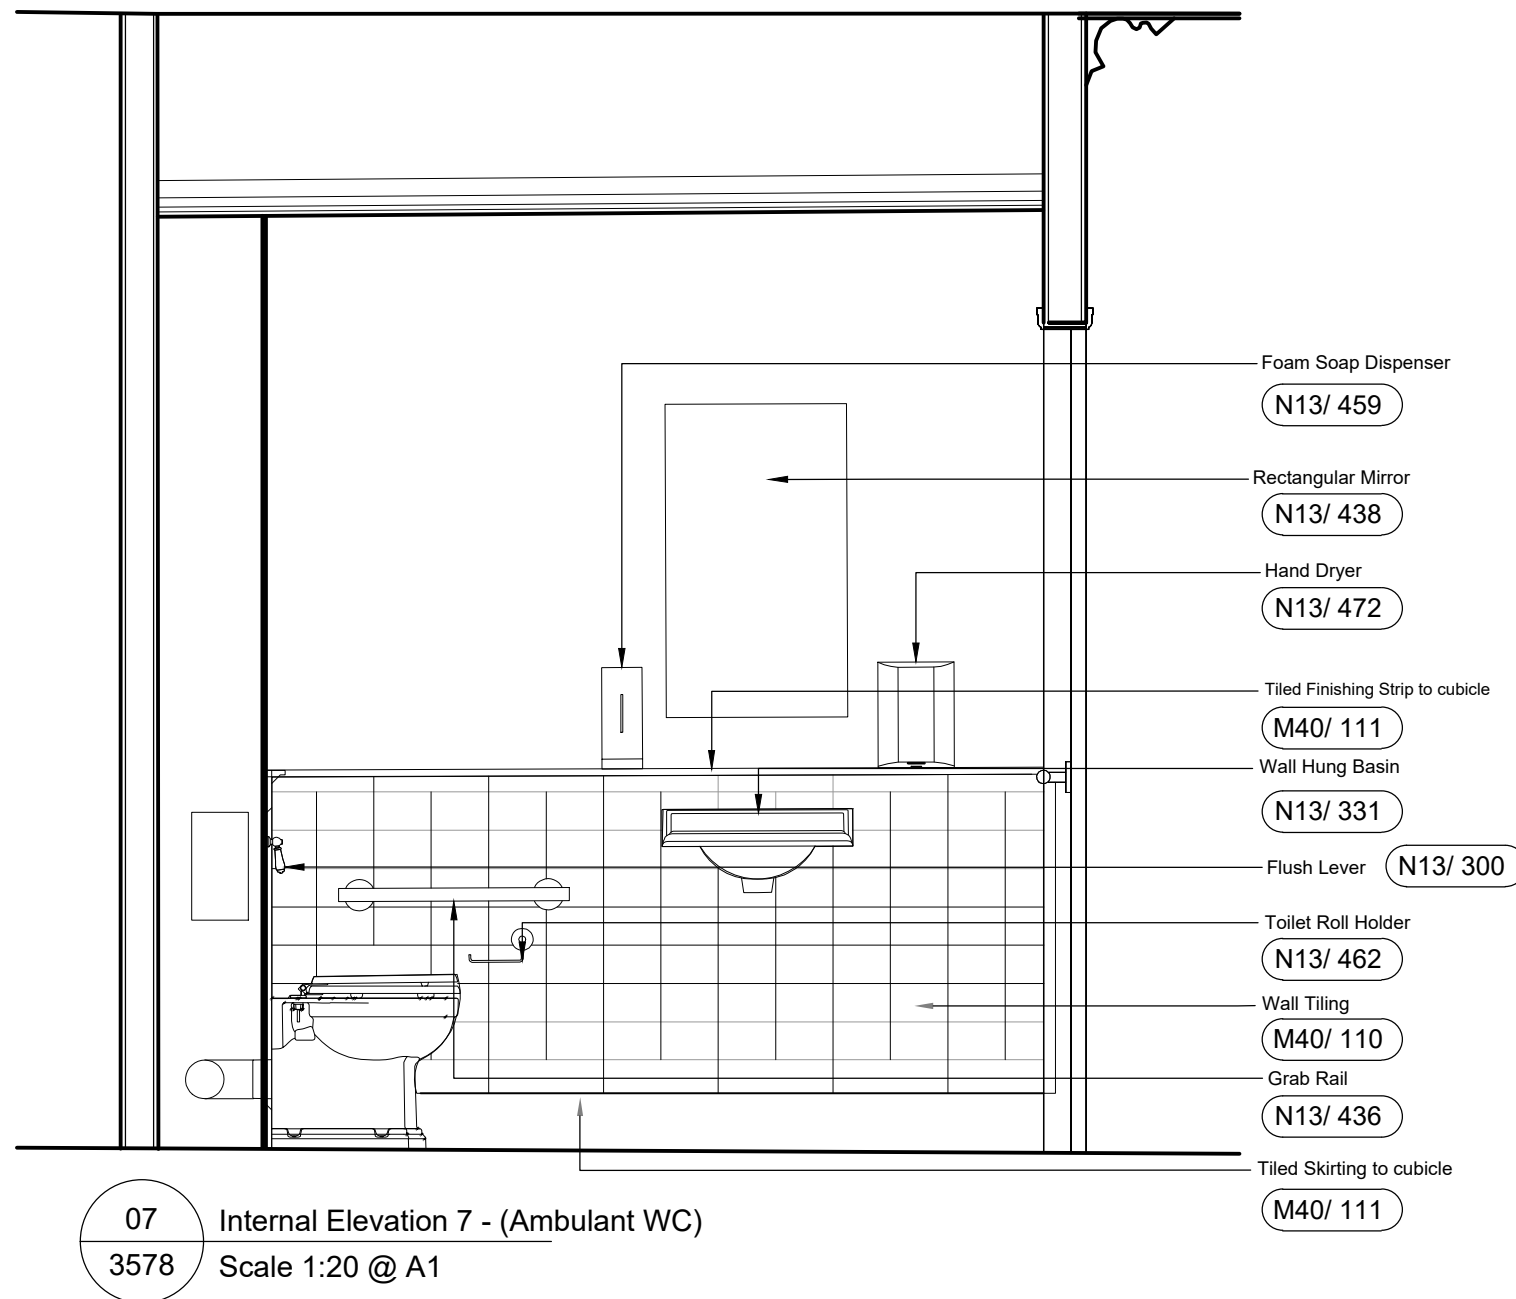
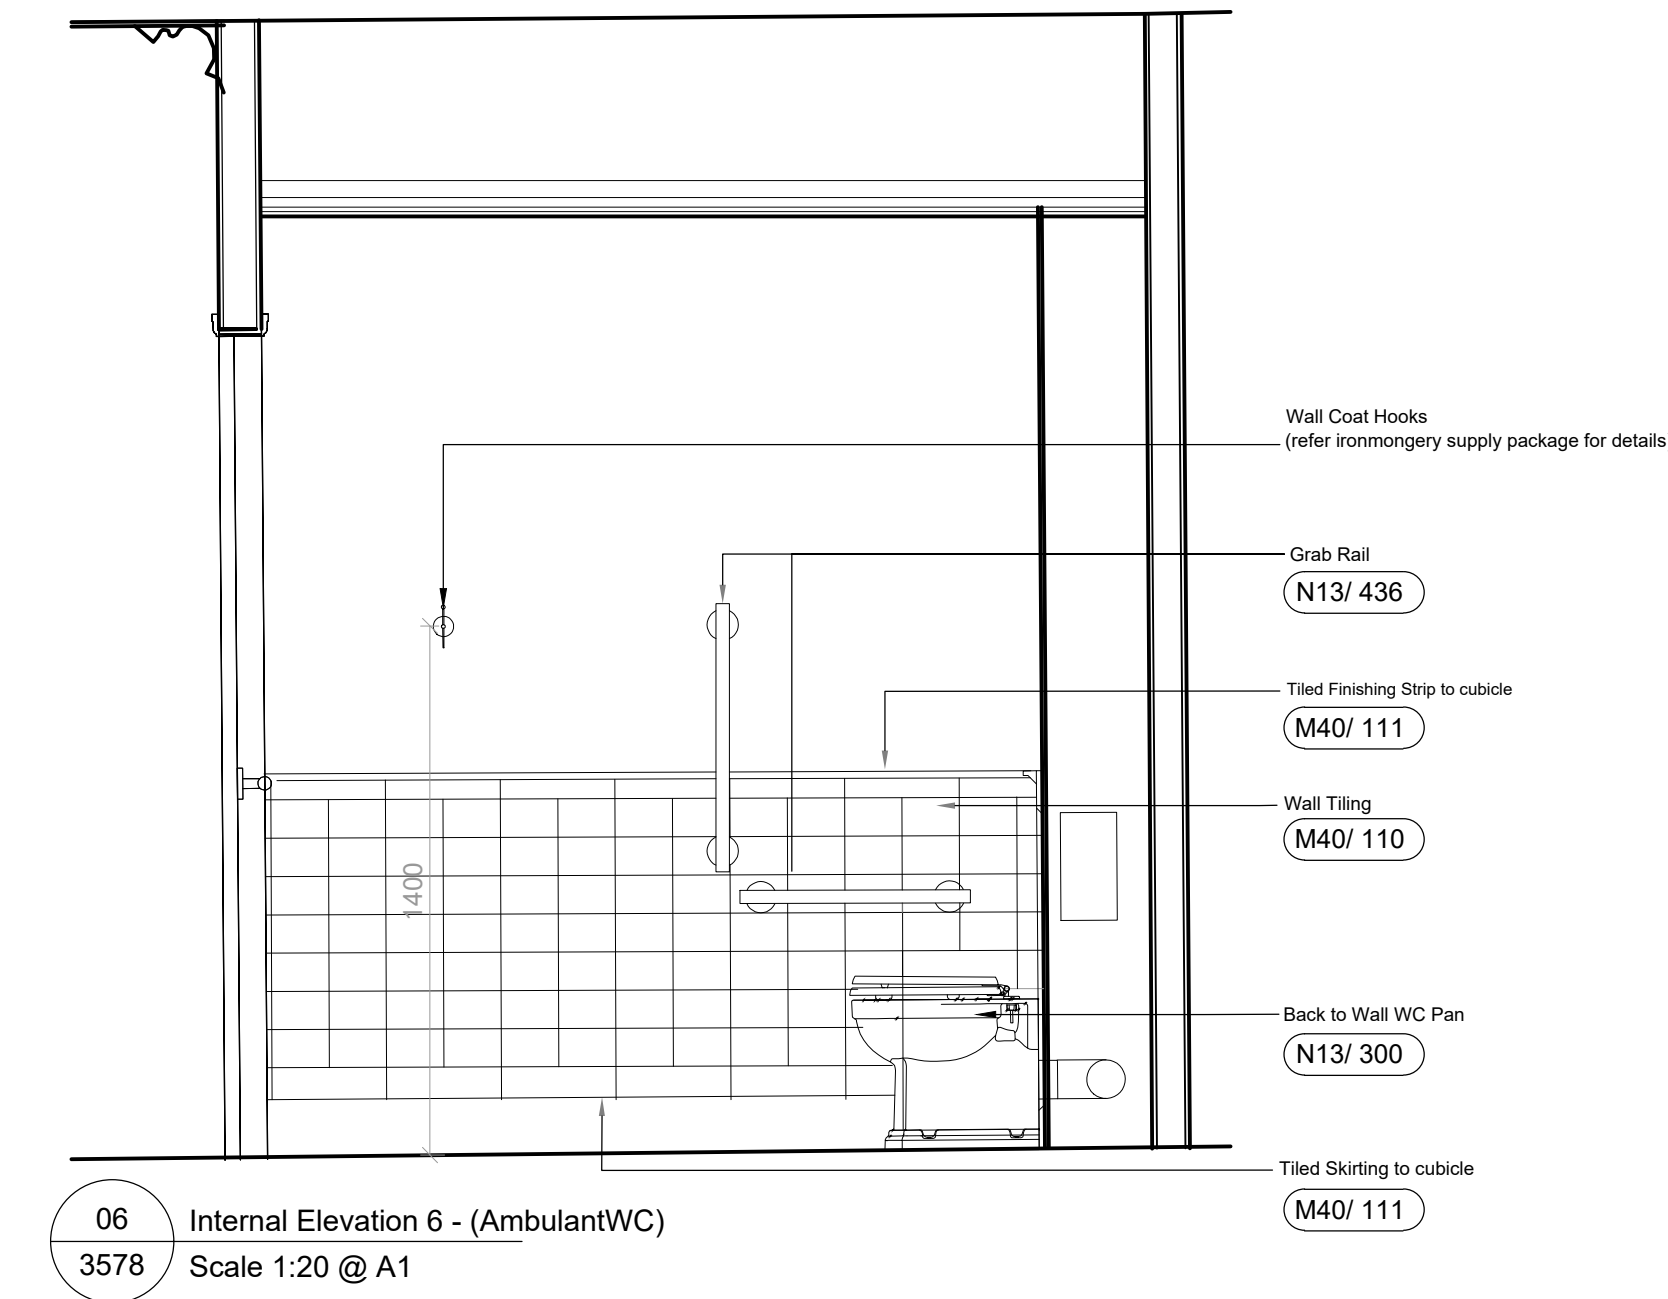
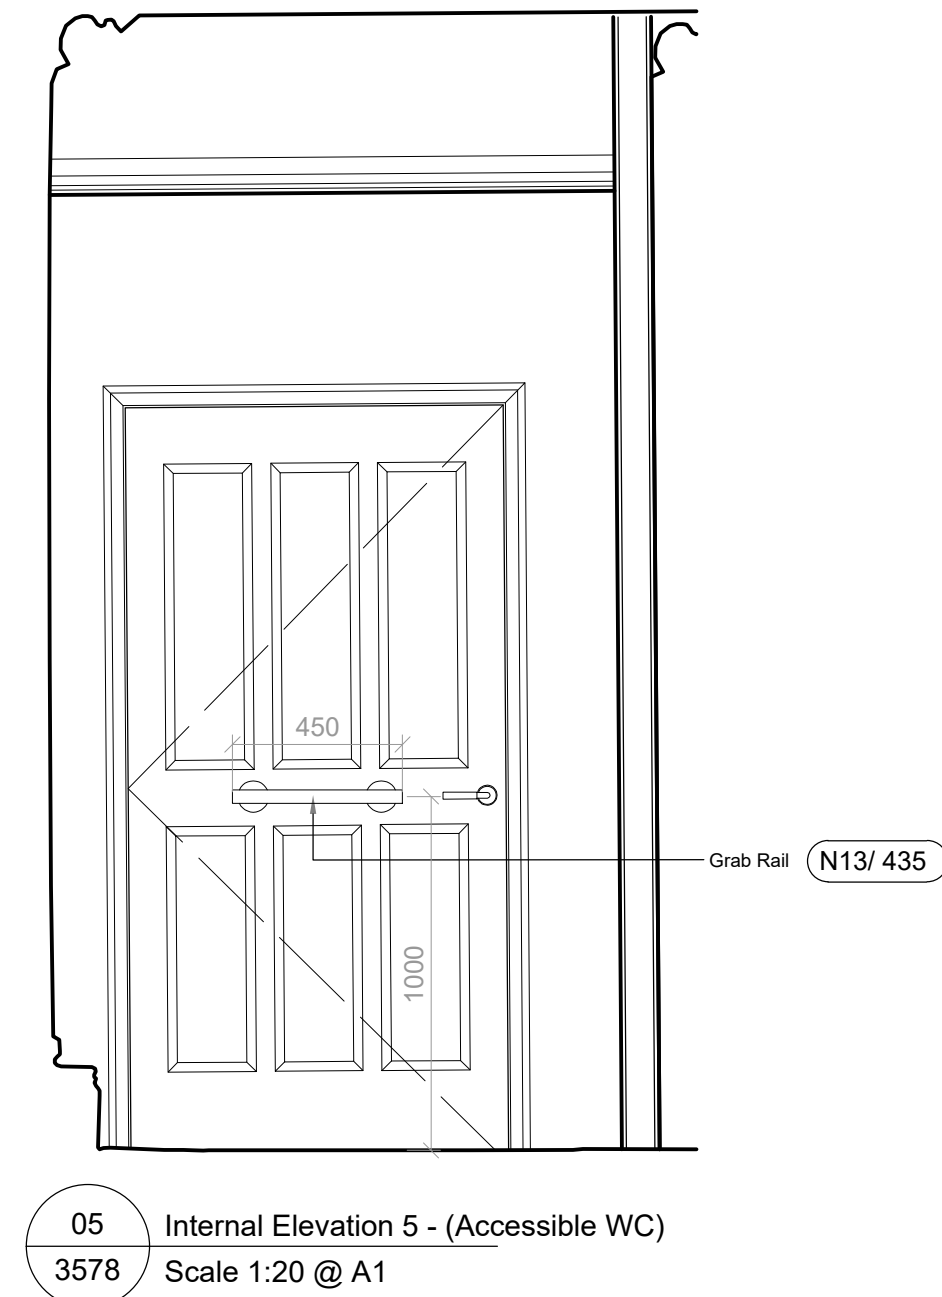


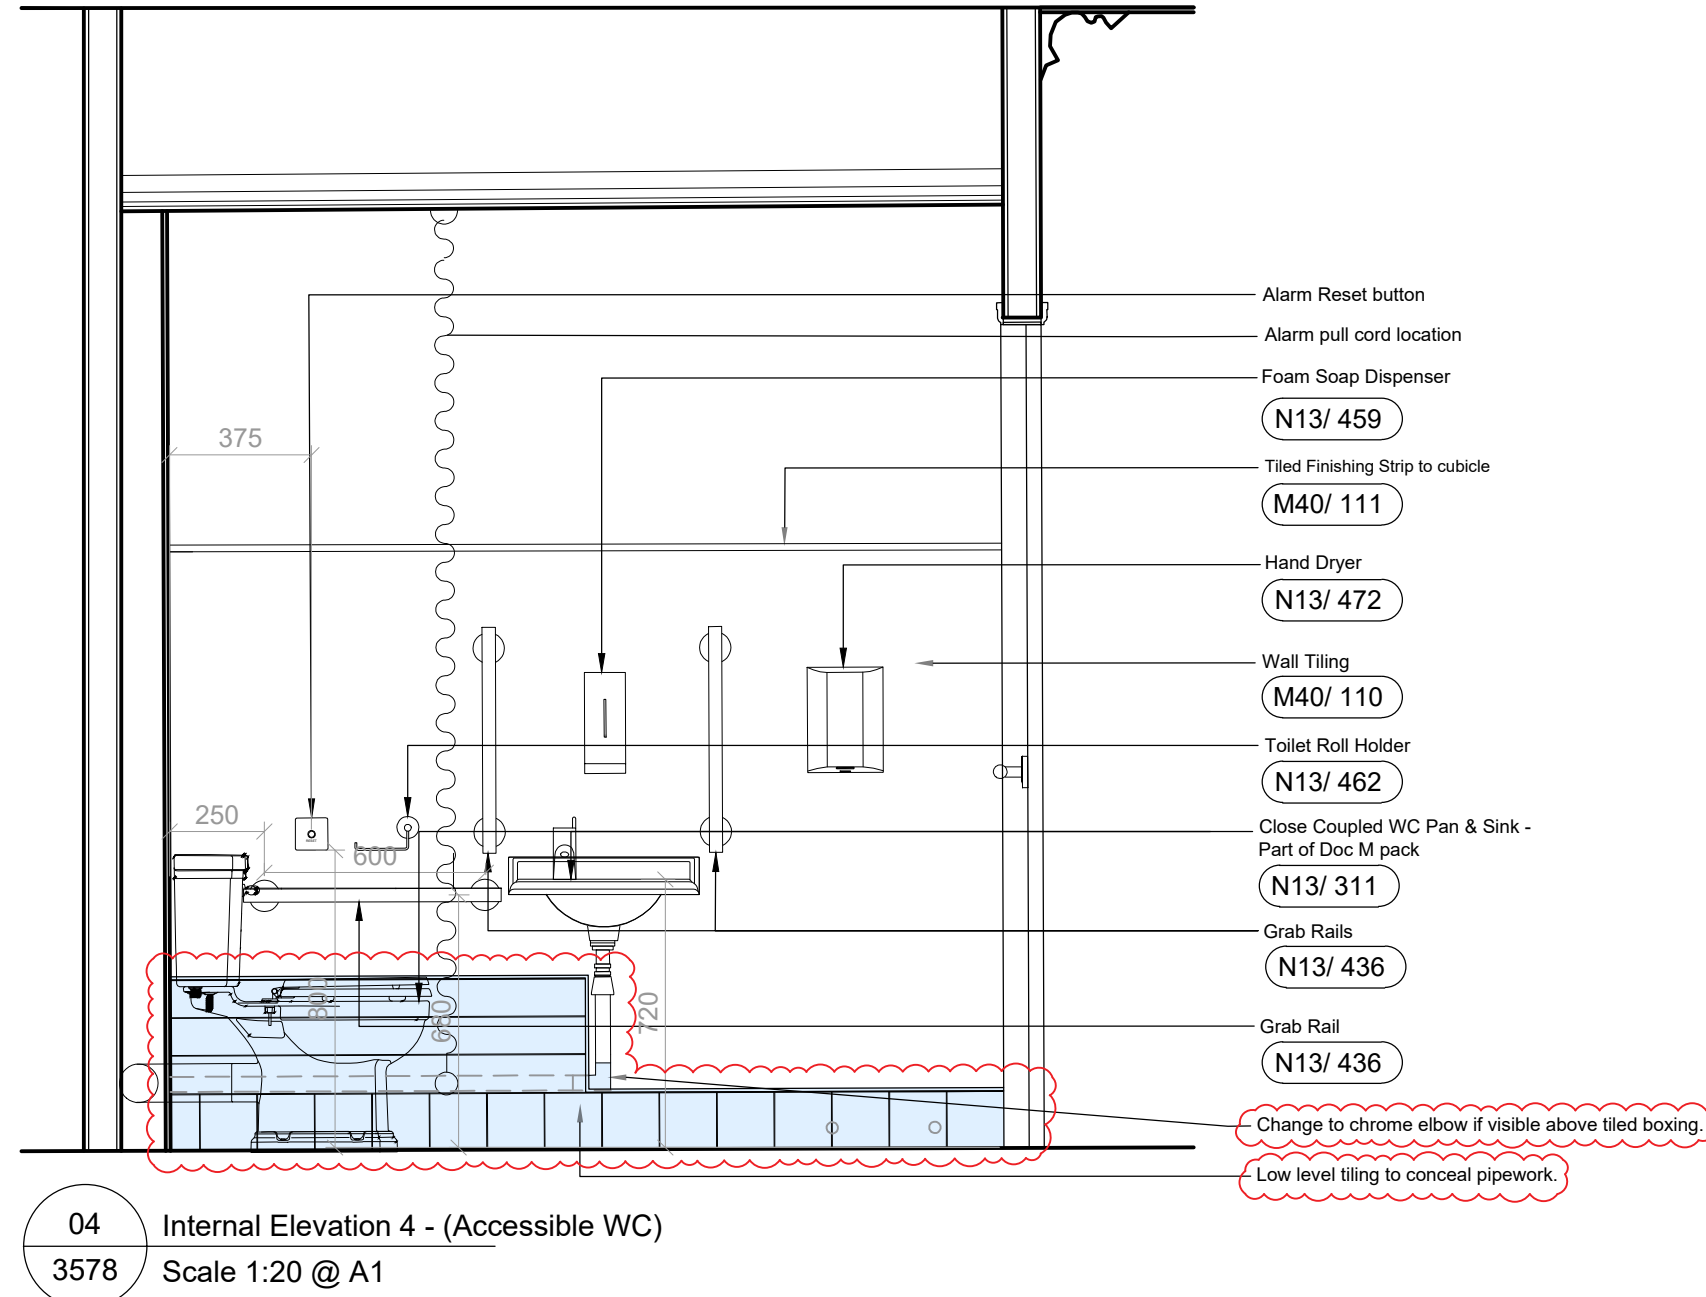

- Notes
- Any dwg format drawing is to be read in conjunction with and at the scale of the accompanying pdf.
 - Where colours other than black or grey are used, the drawing must be plotted in colour.
 - For status 'C' (Construction) drawings all dimensions are to be checked on site by the contractor, scaling is for Local Authority purposes only.
 - Unless otherwise indicated, all dimensions are in millimeters.
 - All information on this drawing is to be read in conjunction with the relevant Donald Insall Associates specification and trade contractors' drawings and information by specialists.
 - In the event of any discrepancy, please contact us immediately.
 - This drawing may contain survey information by others and is to be used solely for the purposes for which it was issued.
 - These are uncontrolled documents issued for information purposes only. If you have any queries regarding the drawings, please contact DIA immediately.
 - Please note DIA cannot be held responsible for any errors arising from changes made to an uncontrolled dwg file.

© 2019 DONALD INSALL ASSOCIATES LTD

Status codes			
S0	Work in Progress	D1	Suitable for Costing
S1	Suitable for Co-ordination	D2	Suitable for Tender
S2	Suitable for Information	D3	Suitable for Contractor Design
S3	Suitable for Review & Comment	D4	Suitable for Manufacture/Procurement
S4	Suitable for Stage Approval		
A1,A2,A3, An etc.	Approved and accepted as stage complete		
B1,B2,B3, Bn etc.	Partially signed off: with minor comments from the Client		
CR	Construction Record		

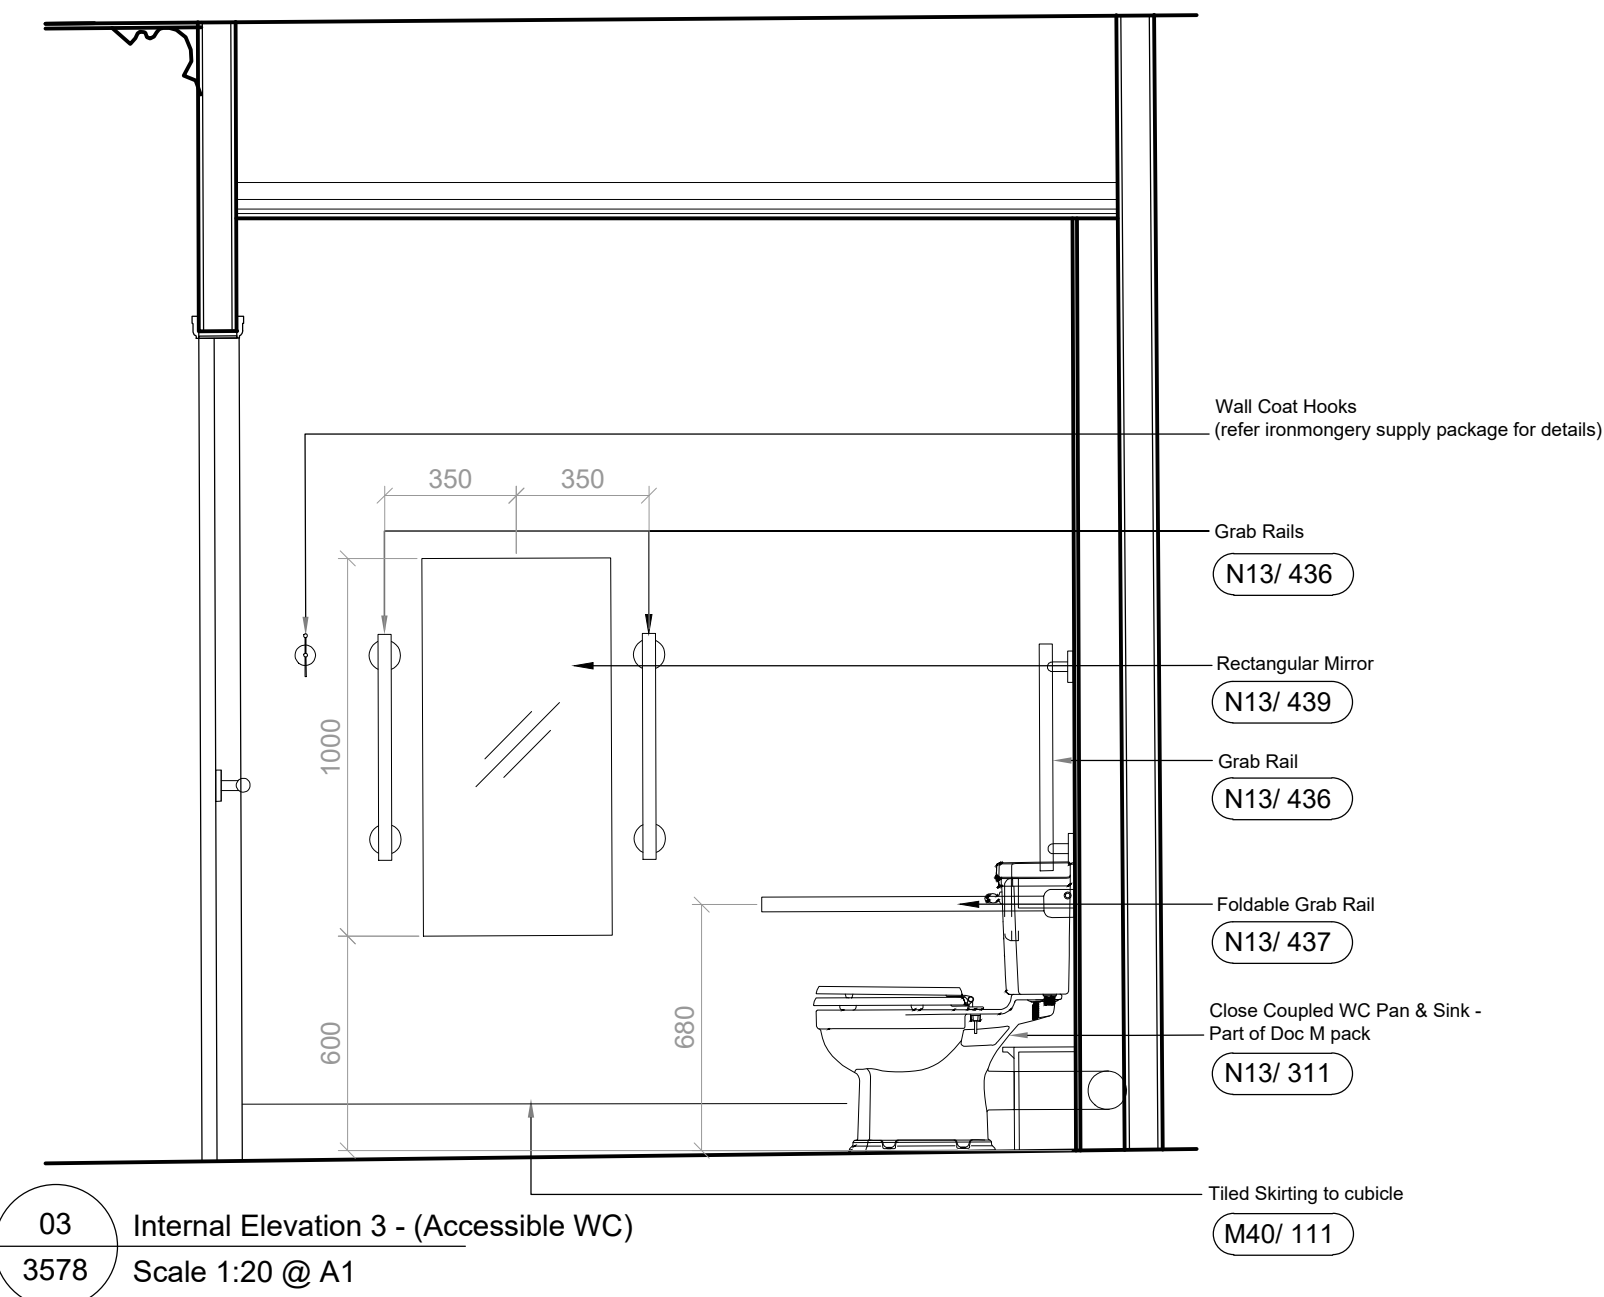

Note:

To be read in conjunction with:

- RTH-DIA-XX-XX-SH-A-6300-SanitarywareSchedule
- RTH-DIA-XX-XX-SP-A-7000-N13-Specification

- Accessible WC's are to be set out to achieve standards indicated in DOC M of the approved documents.

For WC IPS unit detail, refer to IPS sketch 0023.
For tiling setting out, refer to tiling sketch 0024.

C05	24-07-23	SZG	RZM	Tiling to cover pipework in AWC.			
C04	24-03-23	CSH	SM	Sanitaryware specification update			
C03	23-09-22	SZG	SEB	Configuration of cubicles 3 and 5 revised.			
C02	15-08-22	SZG	RZM	Issued for Second Floor works AI.			
C01	27-07-22	SZG	SEB	Issued for AI 077 - partial VE agreed following CCF.			
P01	12-04-22	SZG	RZM	Initial Issue			
Rev	Date	Dwn	Auth	Revision			

Scale A1@	Status	Purpose of issue	
1:20	CR	For Construction	

File Name							
RTH - DIA - XX- 30 - DR - A - 3578 C05							
Project	Originator	Volume	Level	Type	Role	Number	Revision

Rochdale Town Hall
for Rochdale Development Agency

WC Elevations
Second Floor WC - Unisex

Donald Insall Associates
Chartered Architects and Historic Building Consultants

Bridggate House, 5 Bridge Place, Chester CH1 1SA
(+44) 01244 350 063
chester@insall-architects.co.uk