
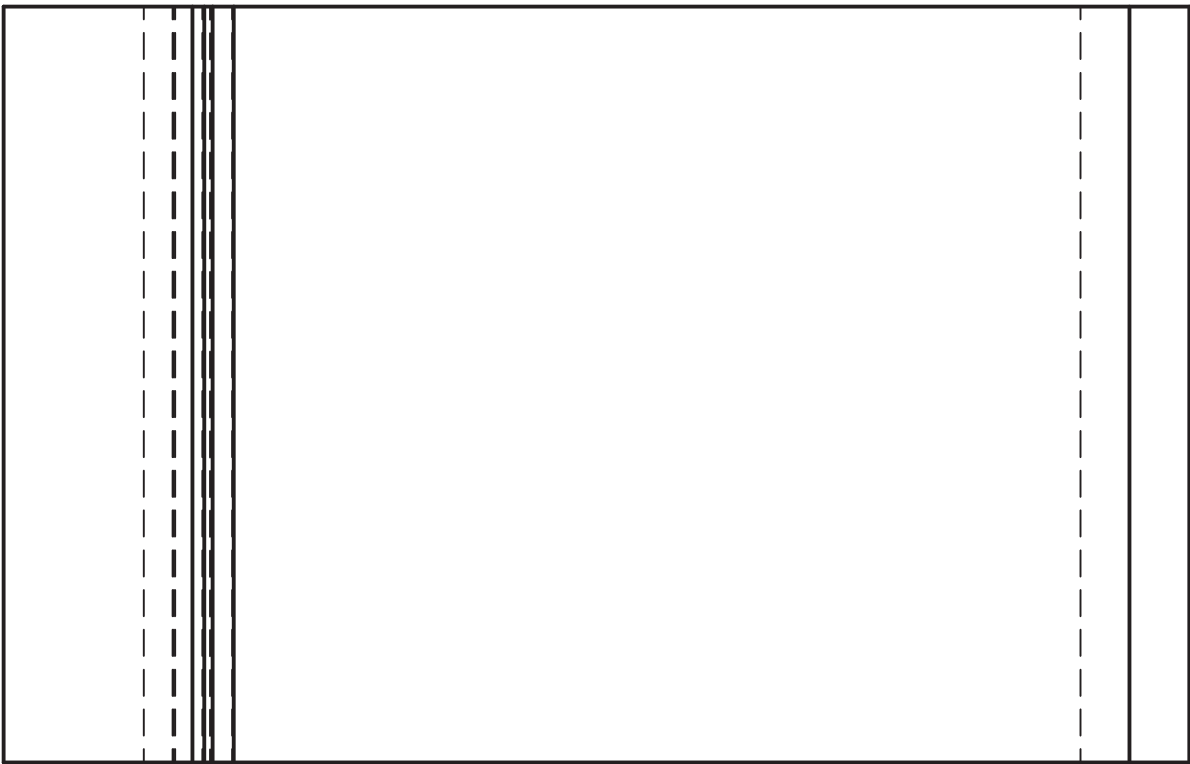
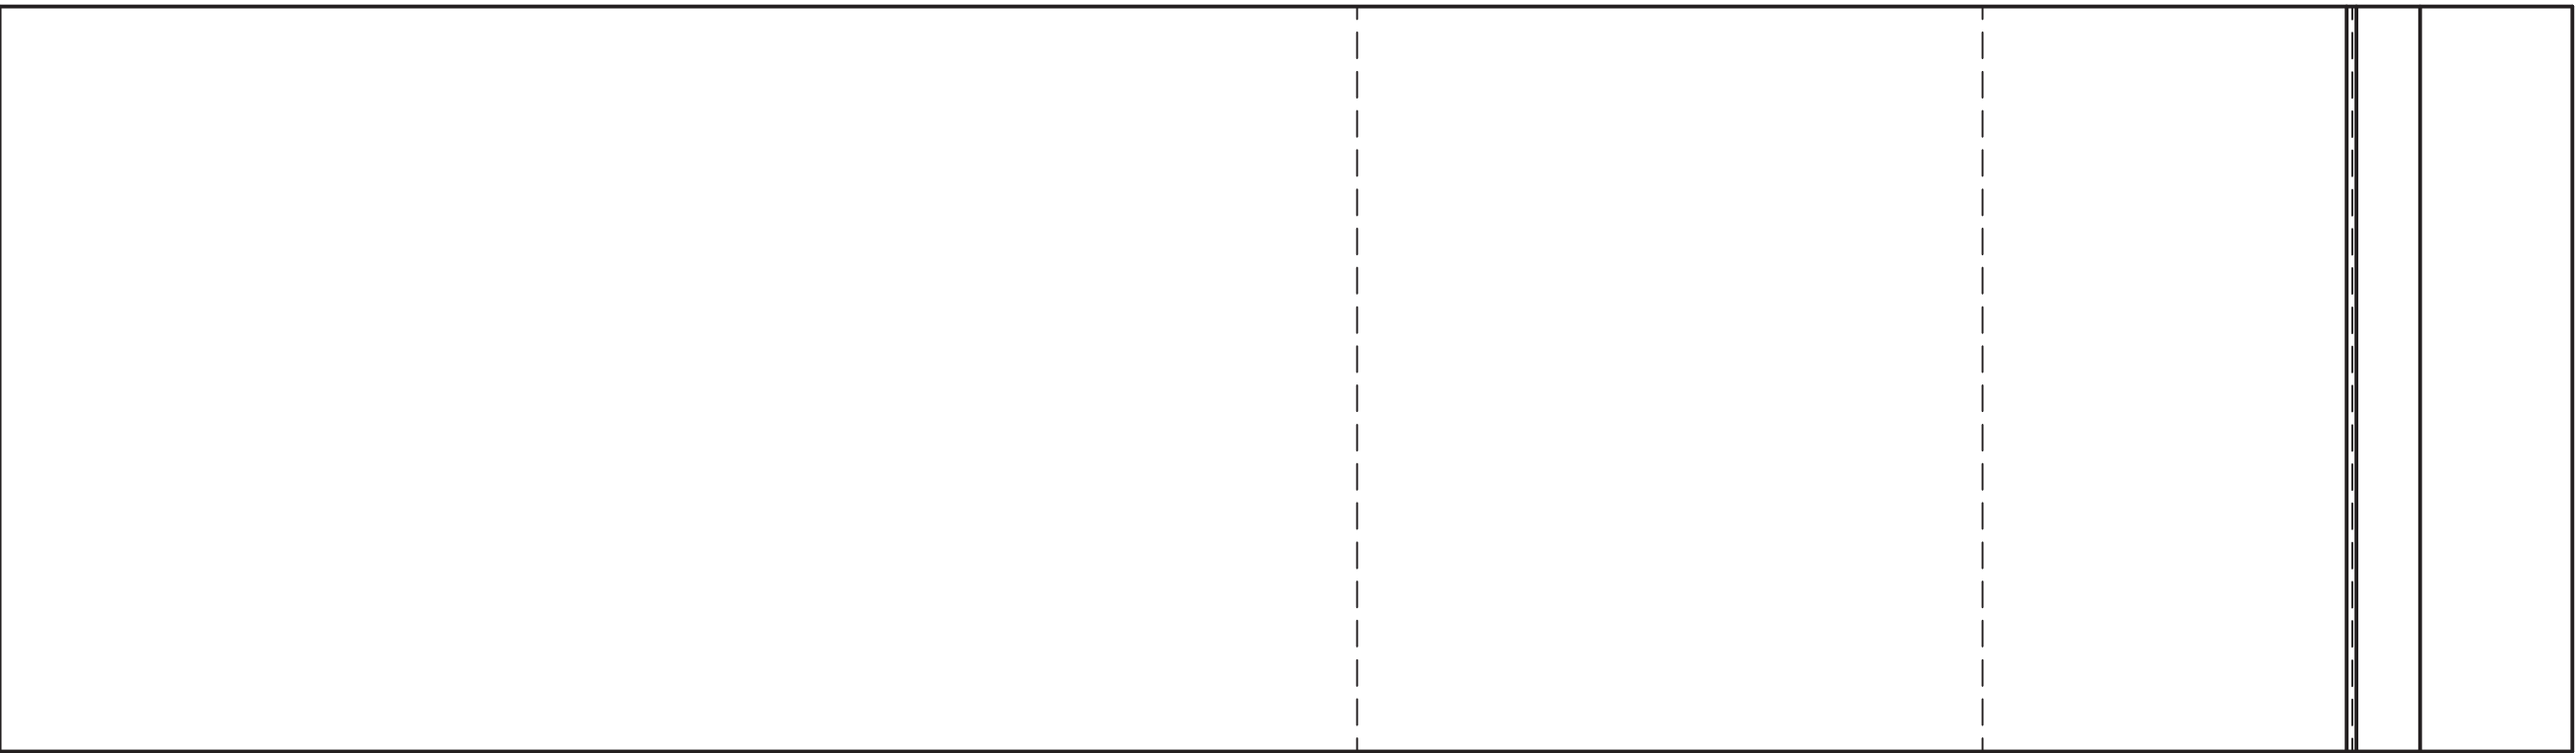
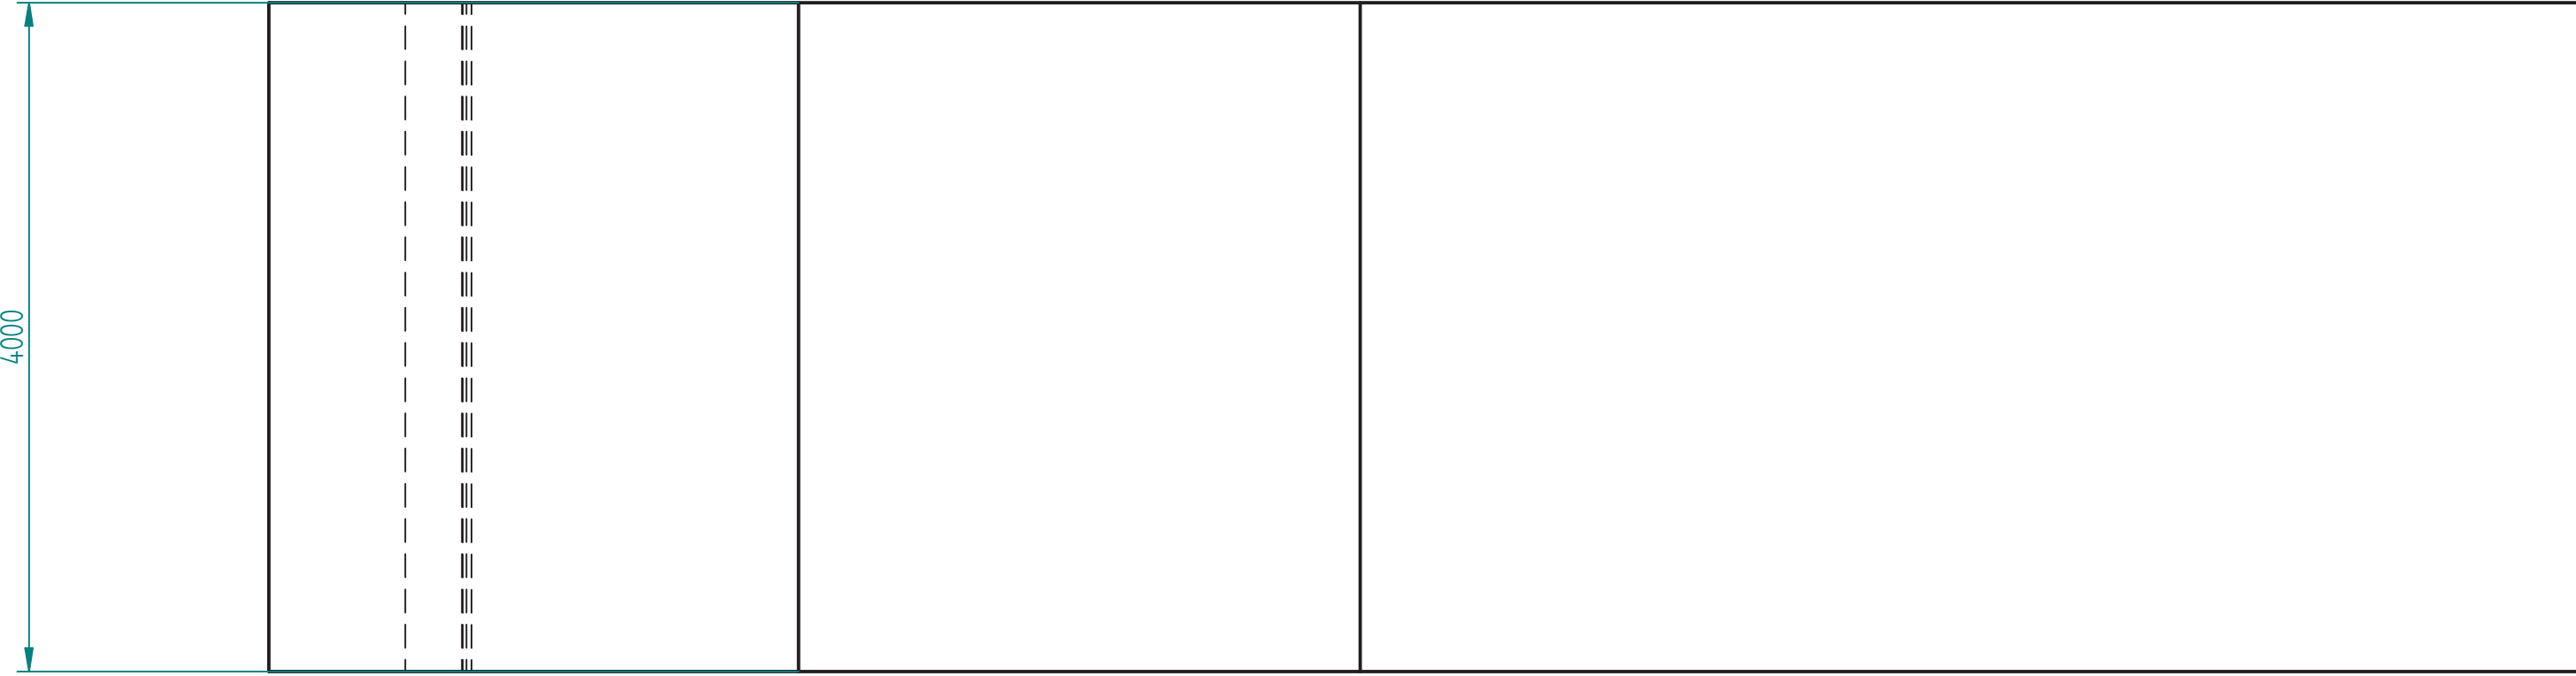


CLIMBING WALL – BESPOKE BUILD ONSITE

(DIMS MAY VARY ACCORDINGLY)

Material: GRP, Steel (clad with timber)
Finish: Rock Imitation
Colour : Sandstone GRP & Natural Timber

Rev	Modifications	Date	Approved
A	New Drawing	28/10/21	BW
B	Revision as per planning req	15/07/22	BW
C	Redesign to accomodate slope	01/09/23	BW
D	Updated with additional information requested	18/01/24	BW
E	Materials Added	30/01/24	BW

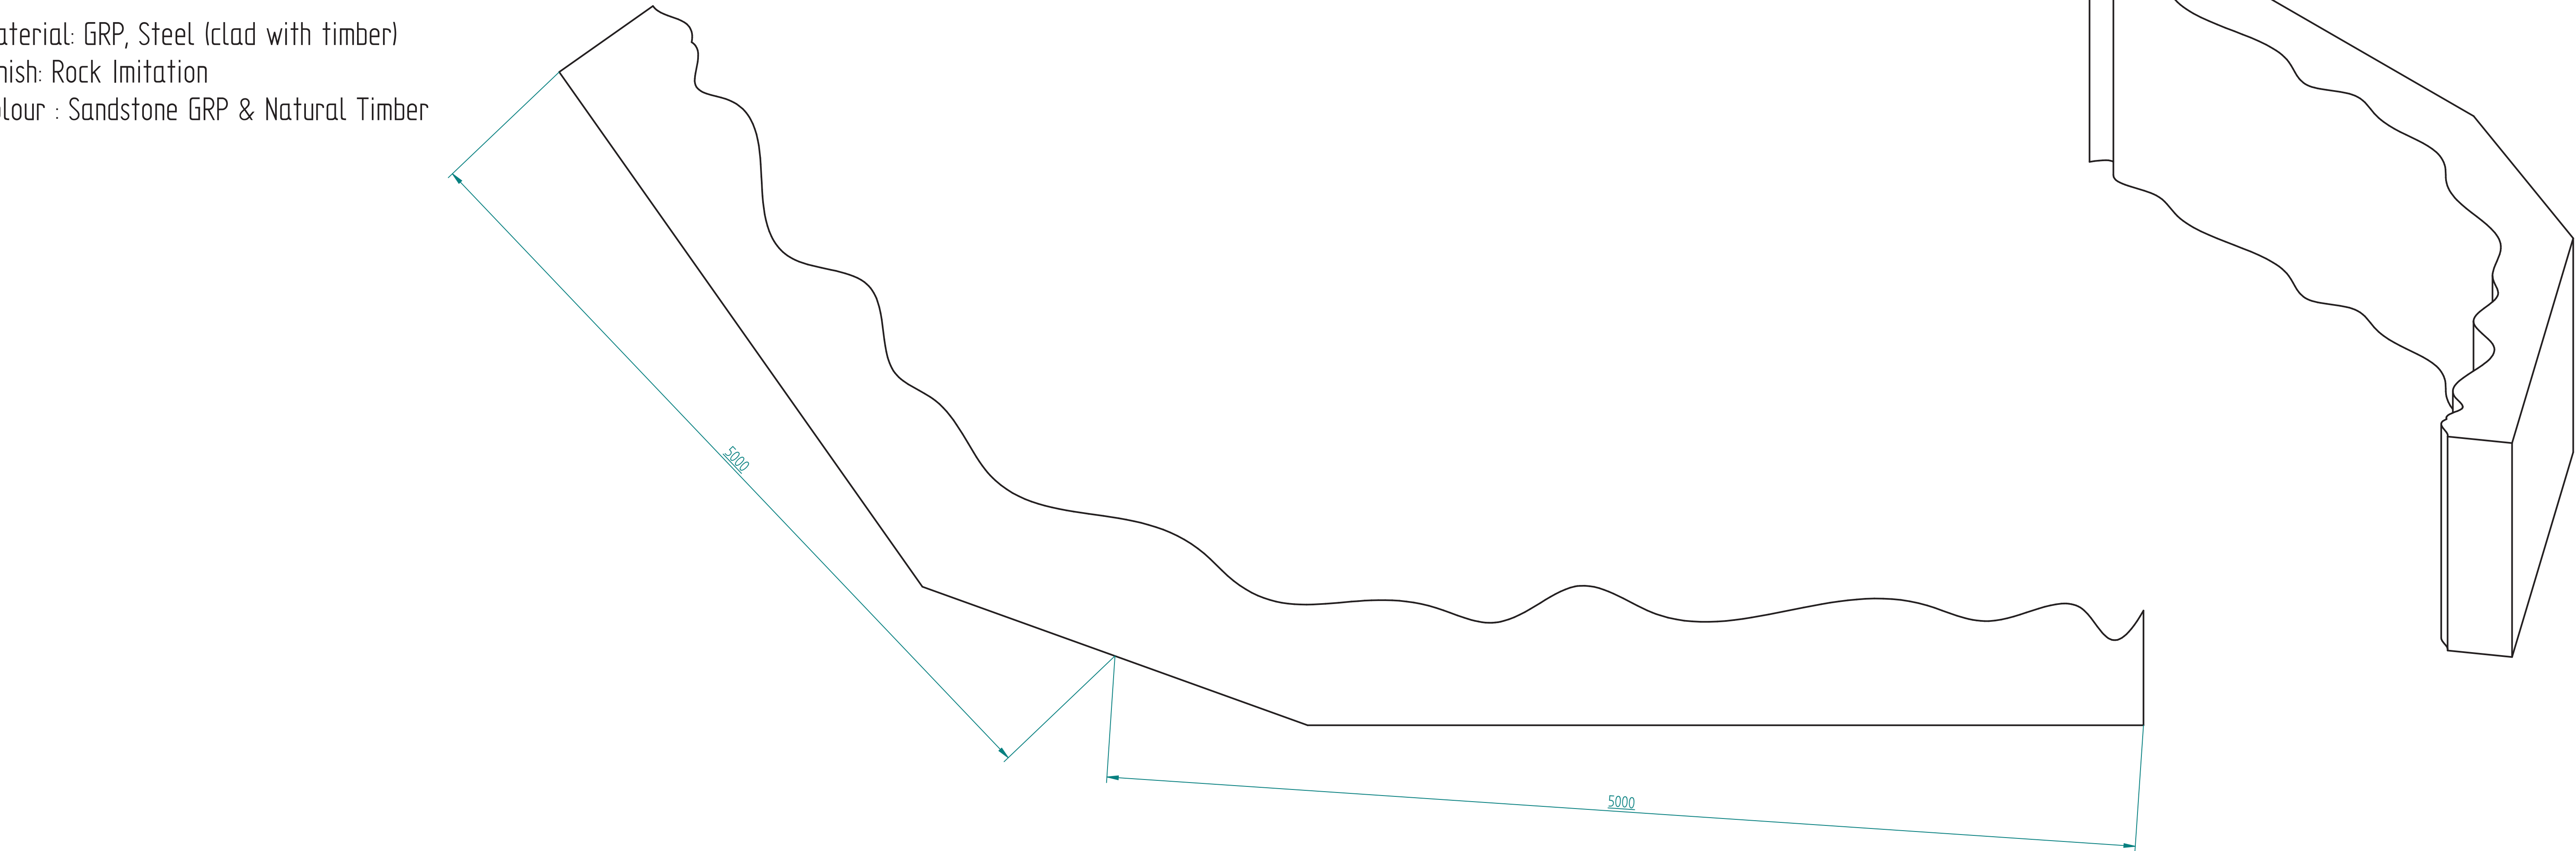

Redwood Play Ltd
East Barn
Little Witley
Worcester
WR6 6LL
e:ben@redwoodplay.com


REDWOOD PLAY

All Dimensions in mm

Title

Hollingworth Lake Climbing Structure

Part / Dwg No

HCS0001A

Drawn by

BW

Scale

Sheet Size

A1

Sheet Number

11 of 21