






EXISTING FRONT ELEVATION
1 : 50

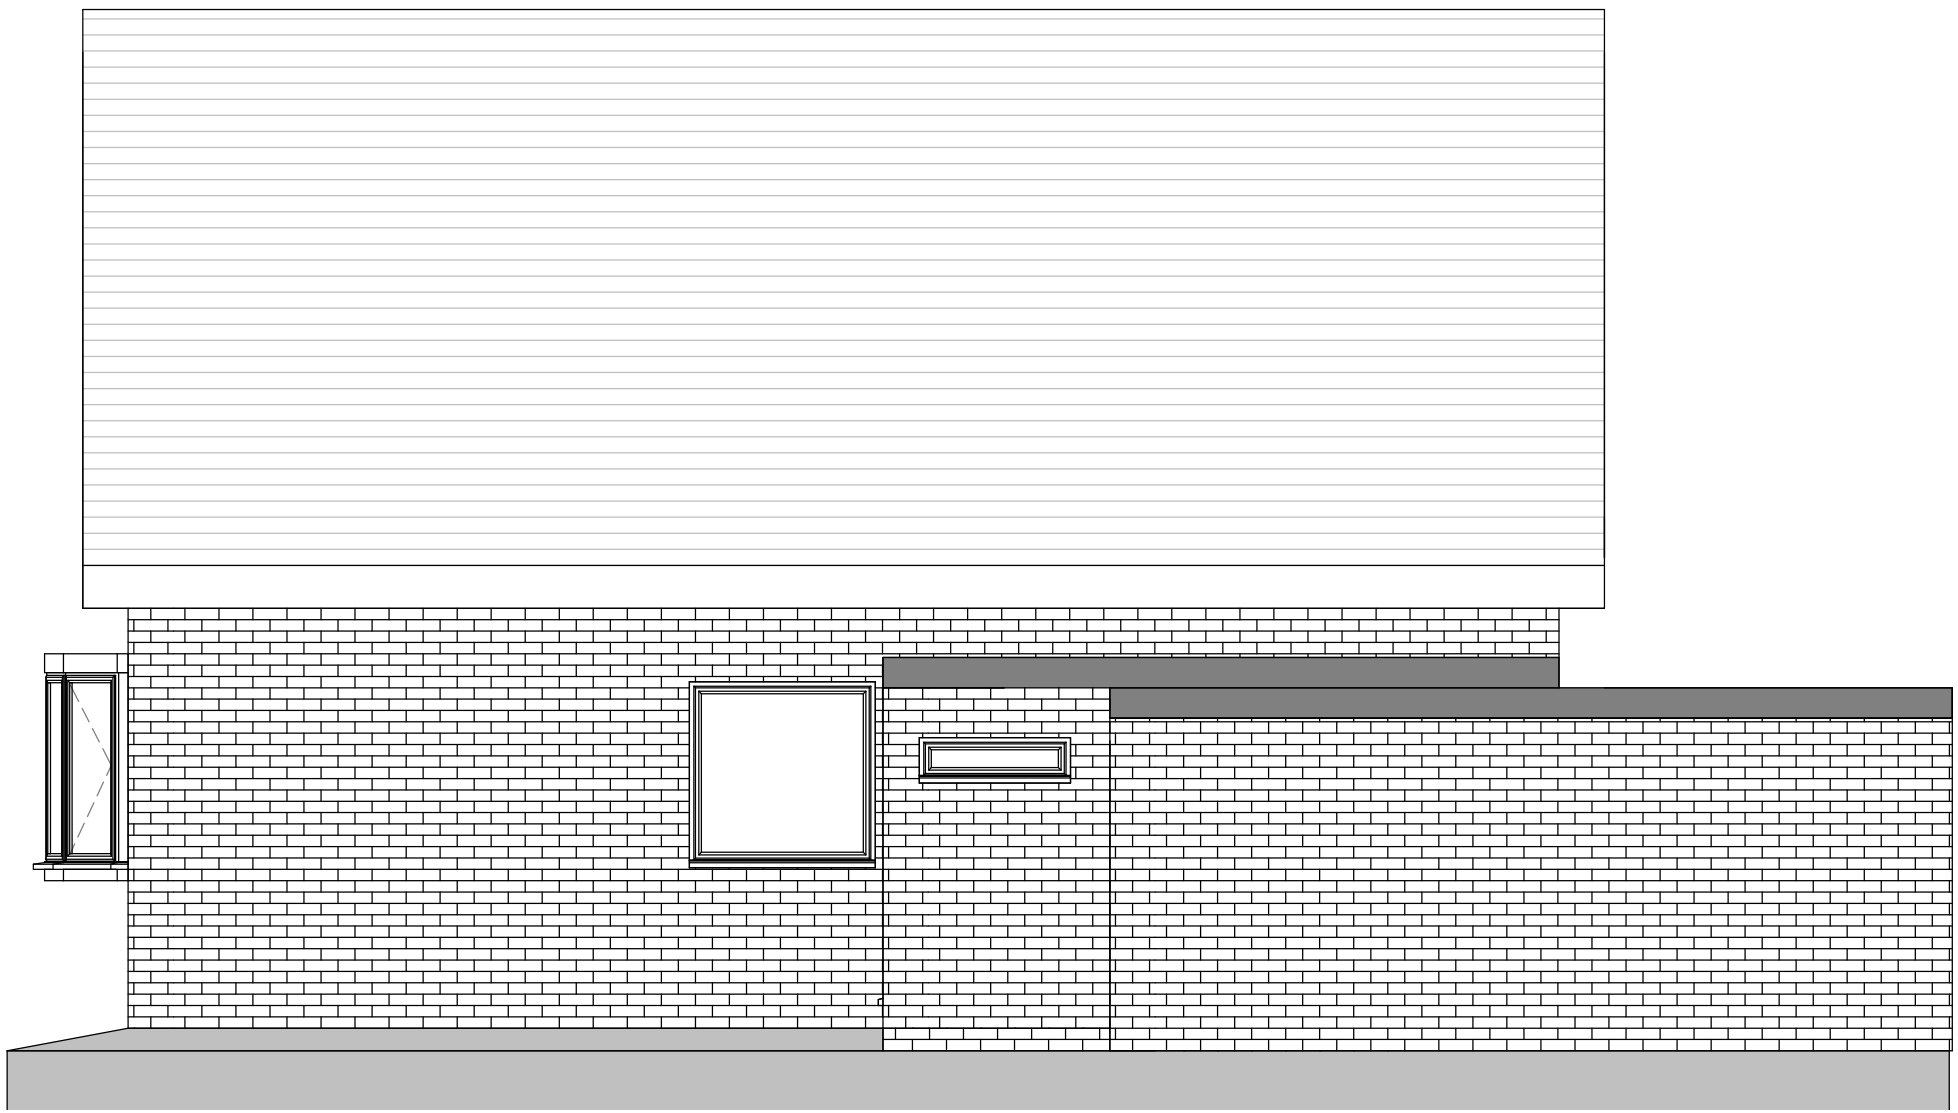

EXISTING SIDE ELEVATION 1
1 : 50

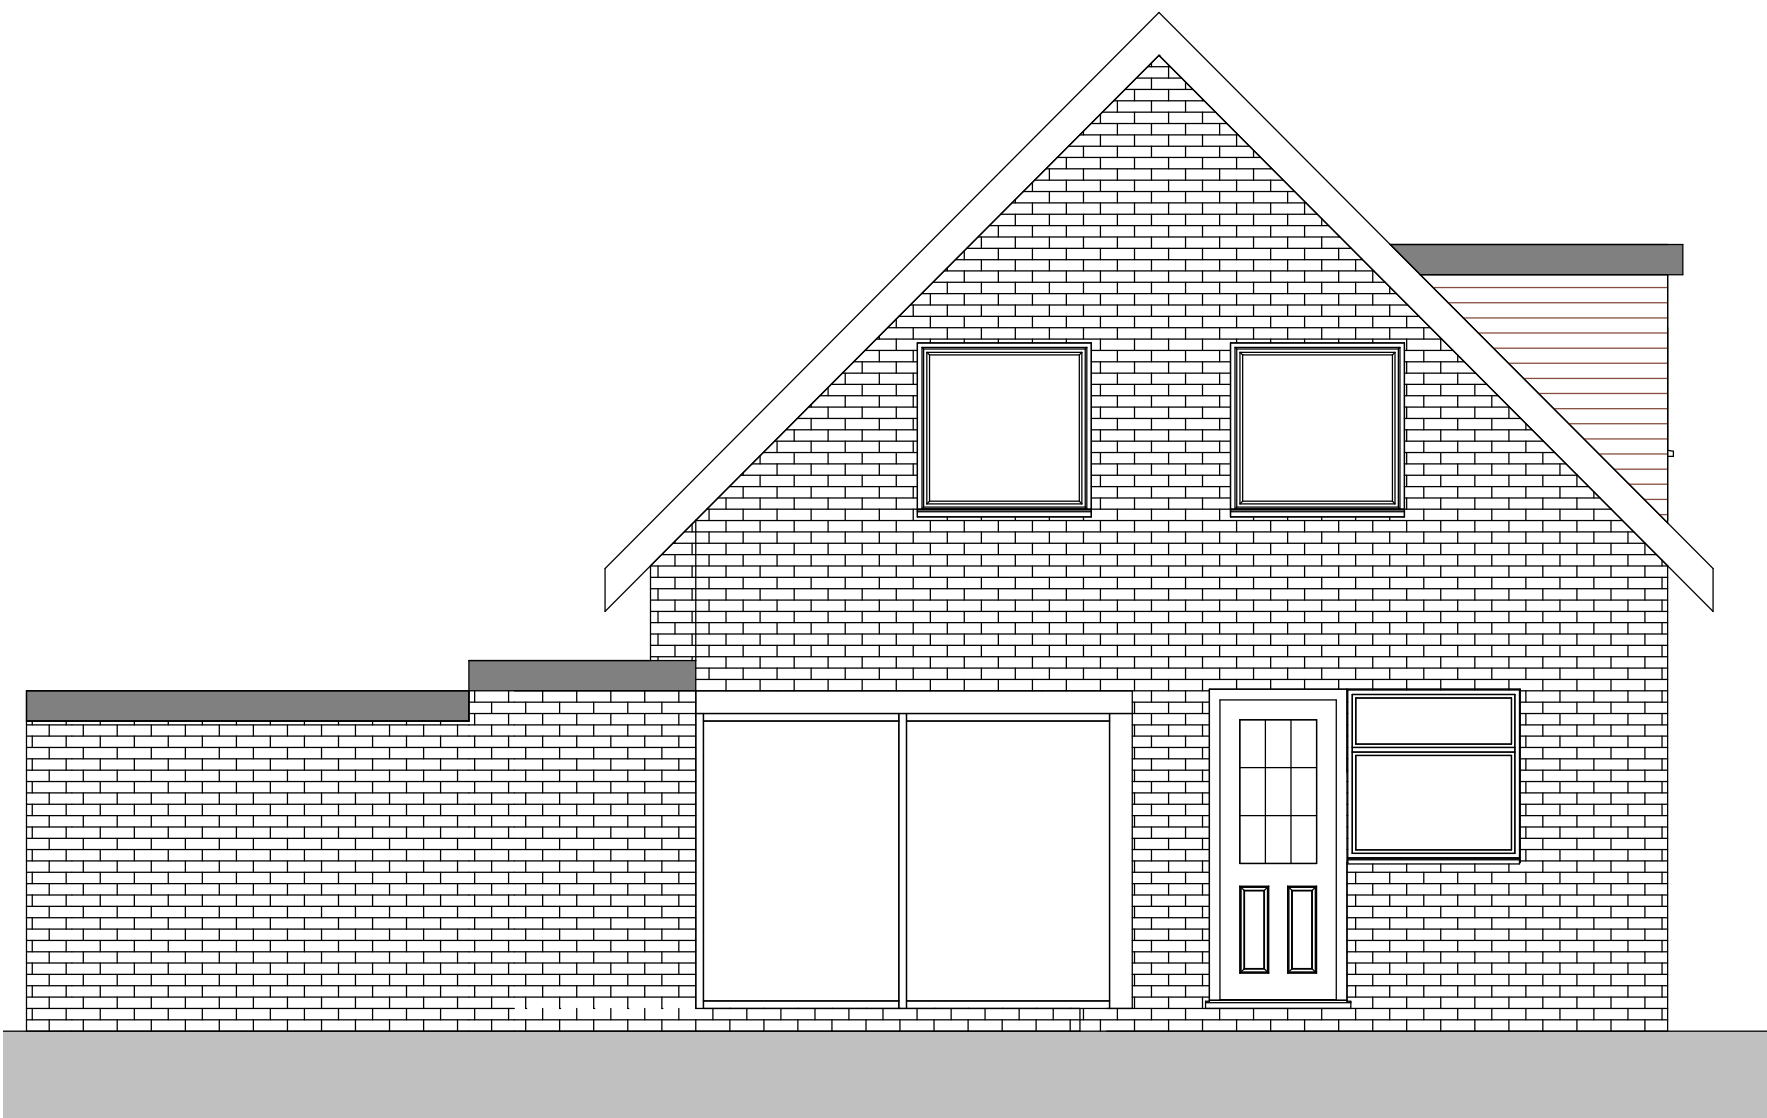

EXISTING REAR ELEVATION
1 : 50

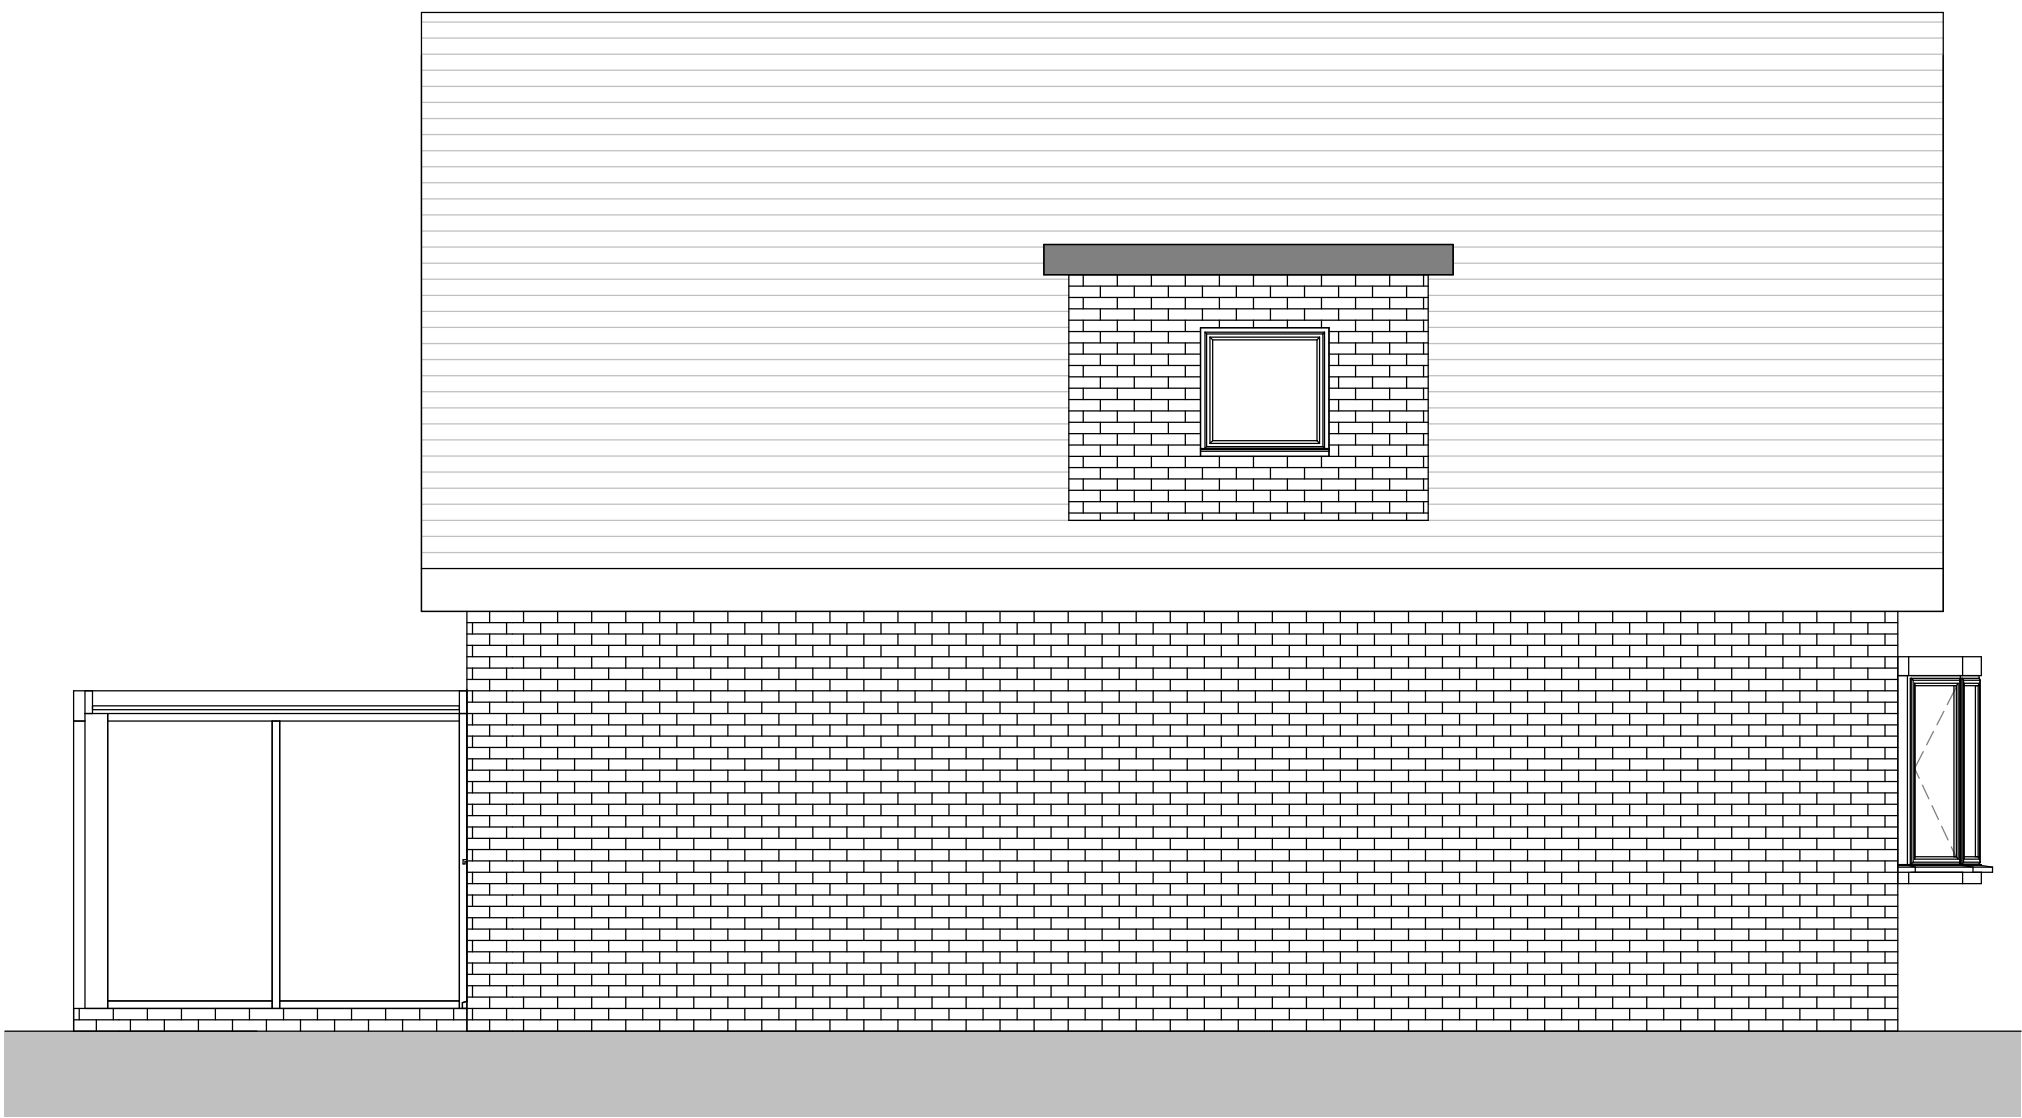

EXISTING SIDE ELEVATION 2
1 : 50