

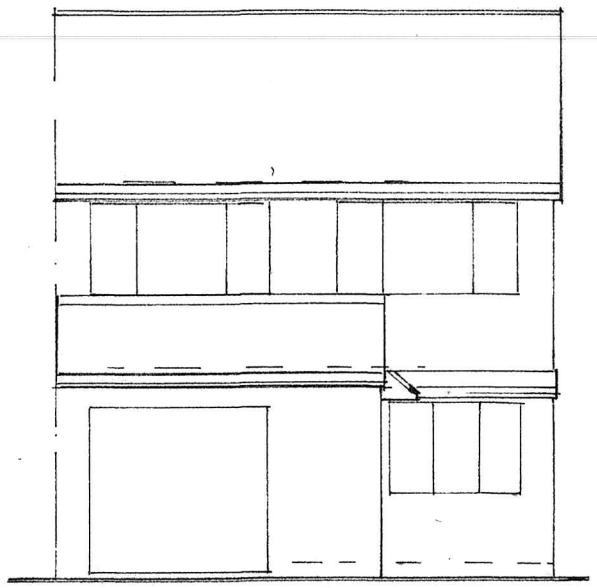



FRONT ELEVATION
(EXISTING)

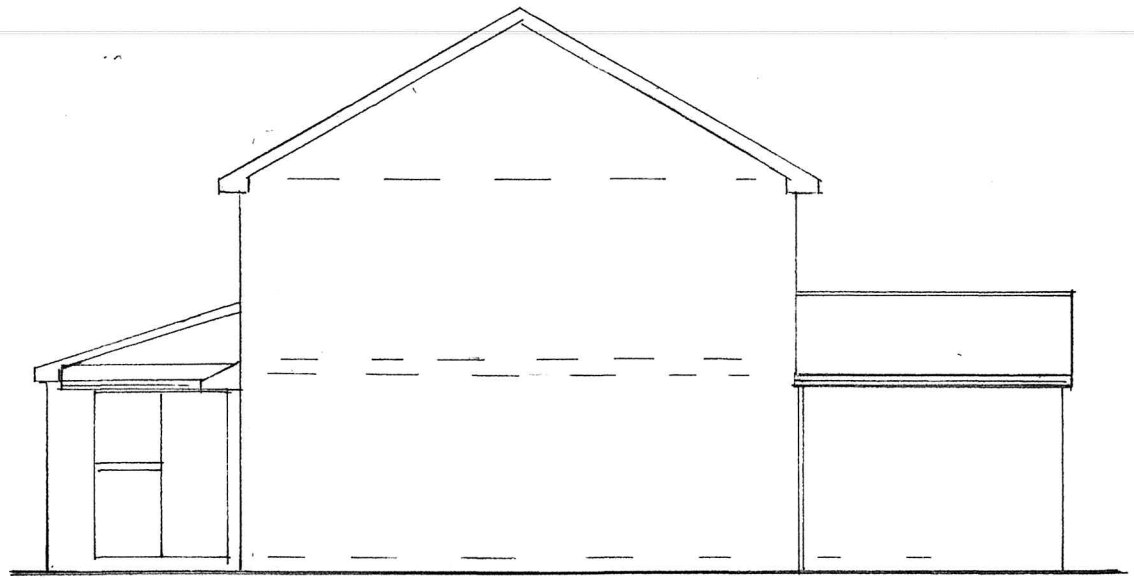


SIDE ELEVATION
(EXISTING)

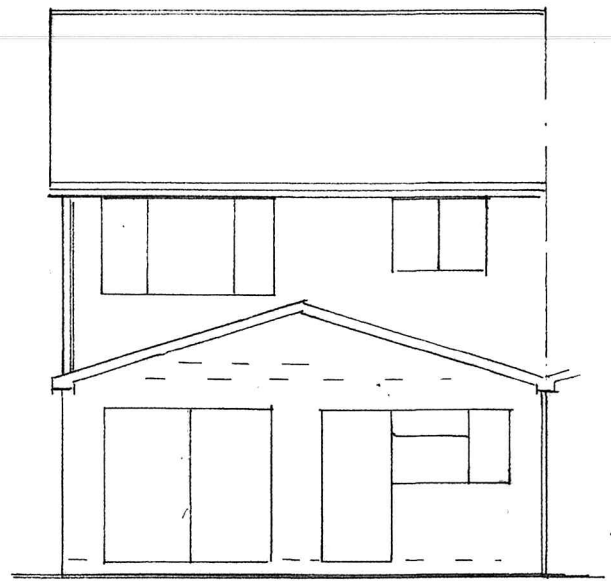


REAR ELEVATION
(EXISTING)

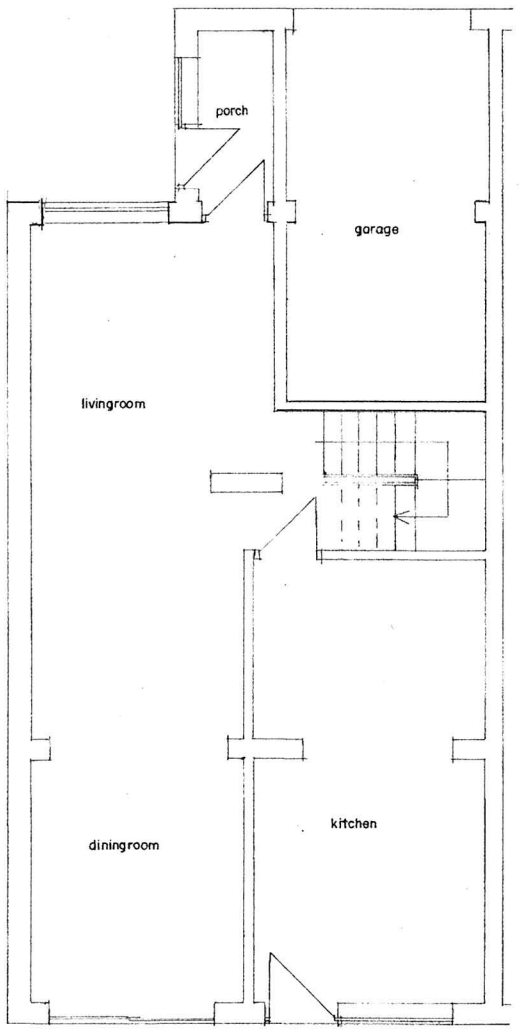

G.F PLAN
(EXISTING)

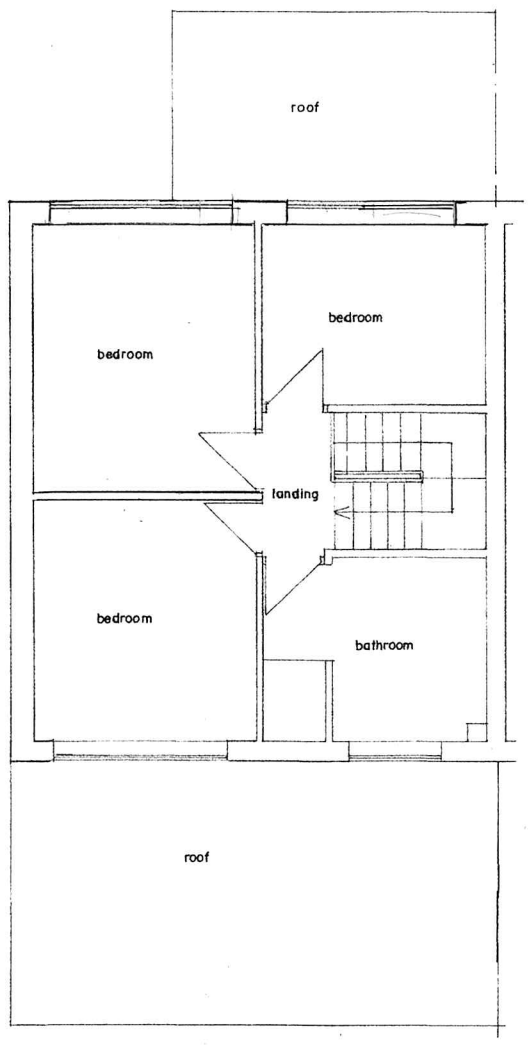

F.F PLAN
(EXISTING)

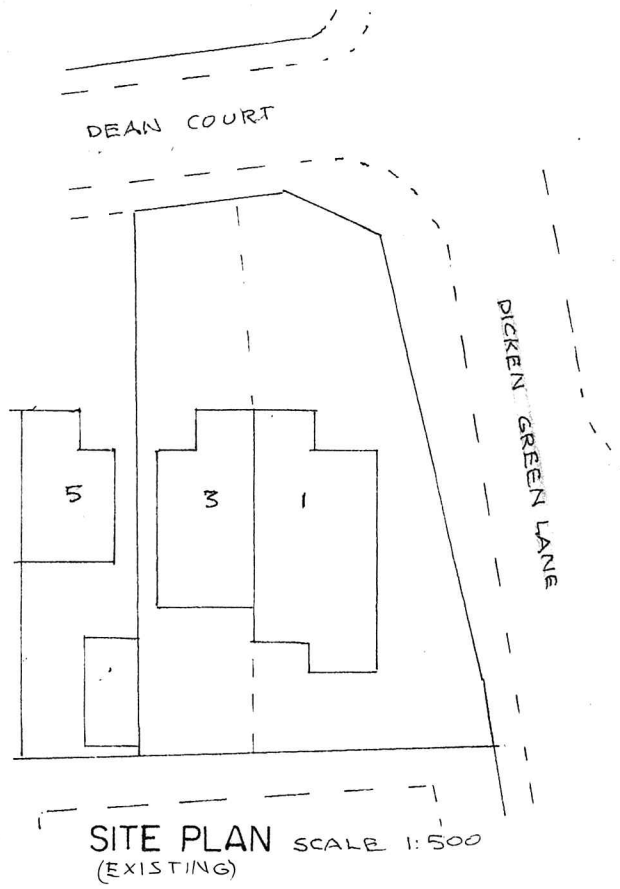


SITE PLAN SCALE 1:500
(EXISTING)

BUILDING DESIGN SERVICES
M. FAROOQ
6 Stock Close, Shawclough, Rochdale OL12 6BB
Tel: 01706 712231 Mob: 07967605763


PROPOSED SINGLE STOREY FRONT AND FIRST FLOOR REAR EXTENSION WITH GARAGE CONVERSION INTO HABILTABLE ROOM AT
3 DEAN COURT ROCHDALE OL11 1PX

For: Mr & Mrs NAZIR AHMED


Plan	*Scale 1:100*	**1650 /1**
Elevation	*Scale 1:100*	

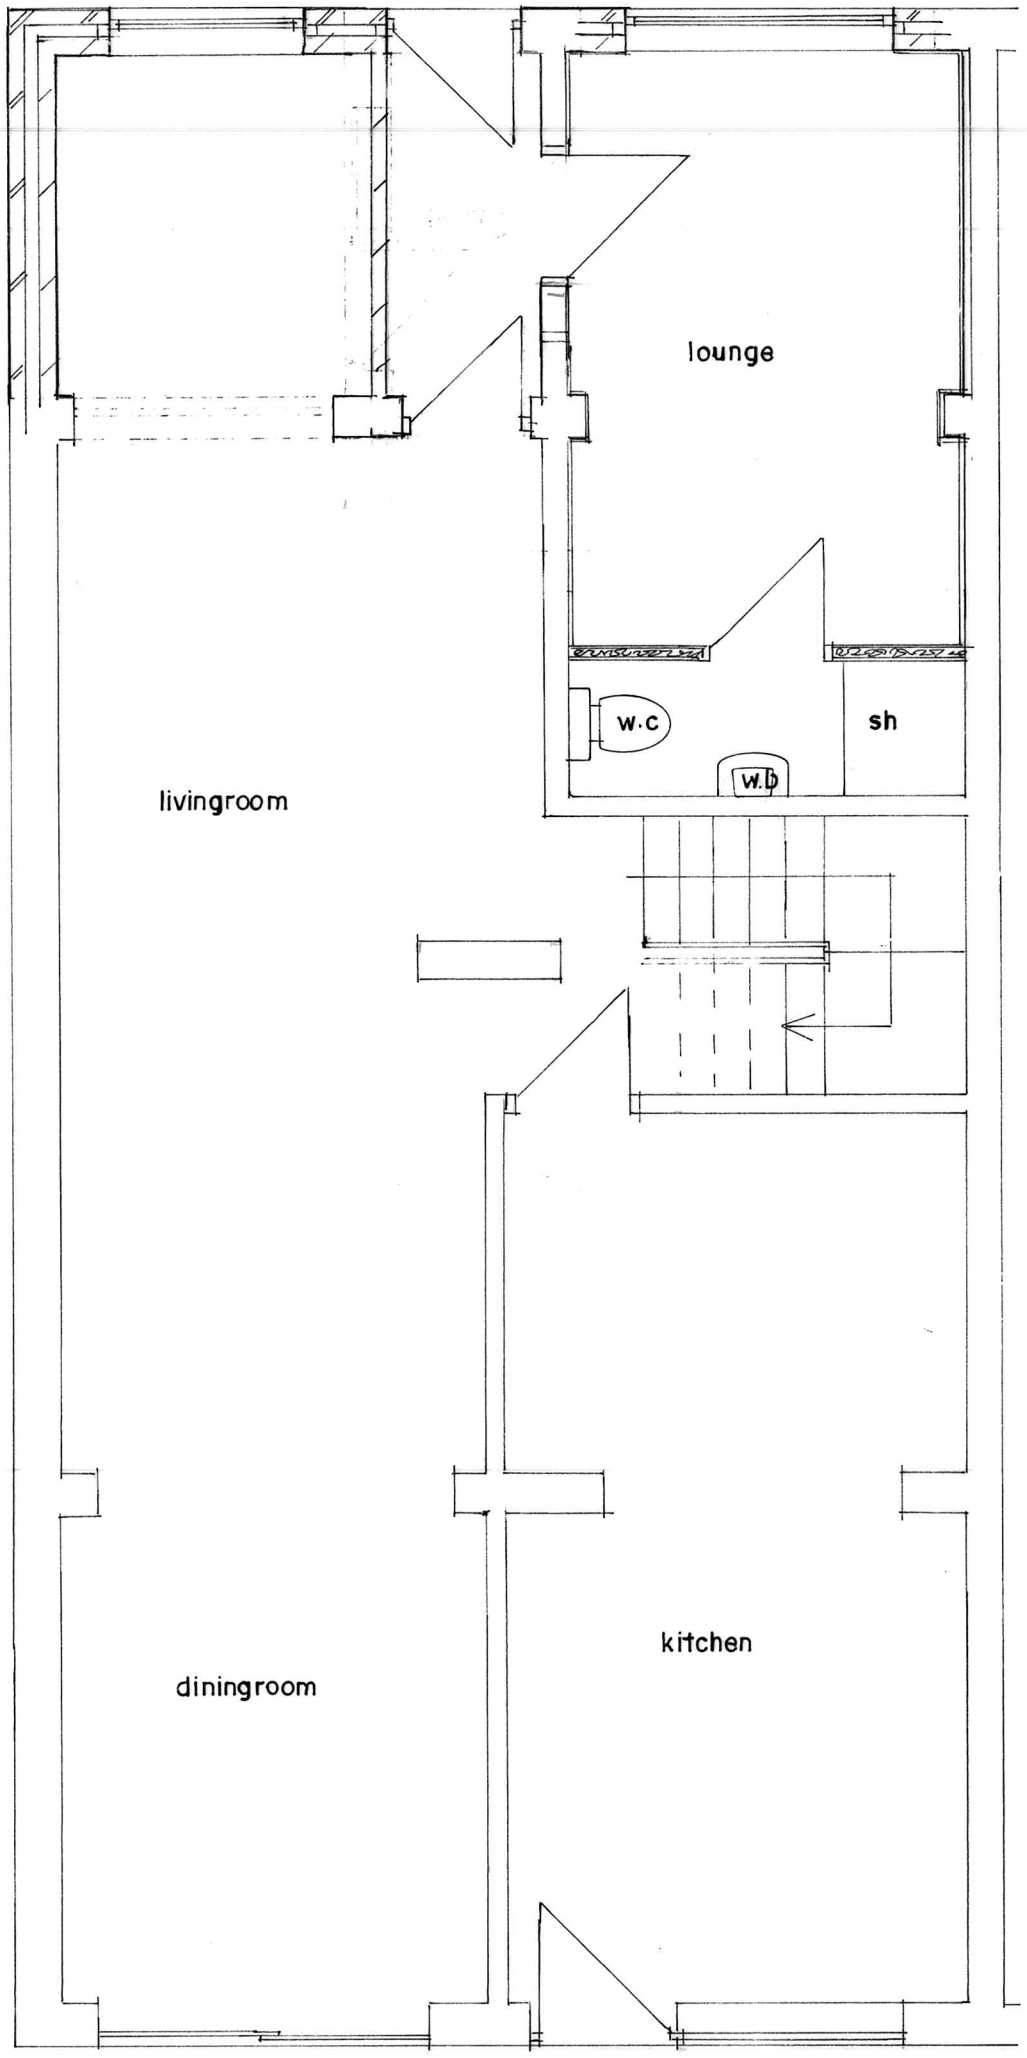

GROUND FLOOR PLAN (PROPOSED)

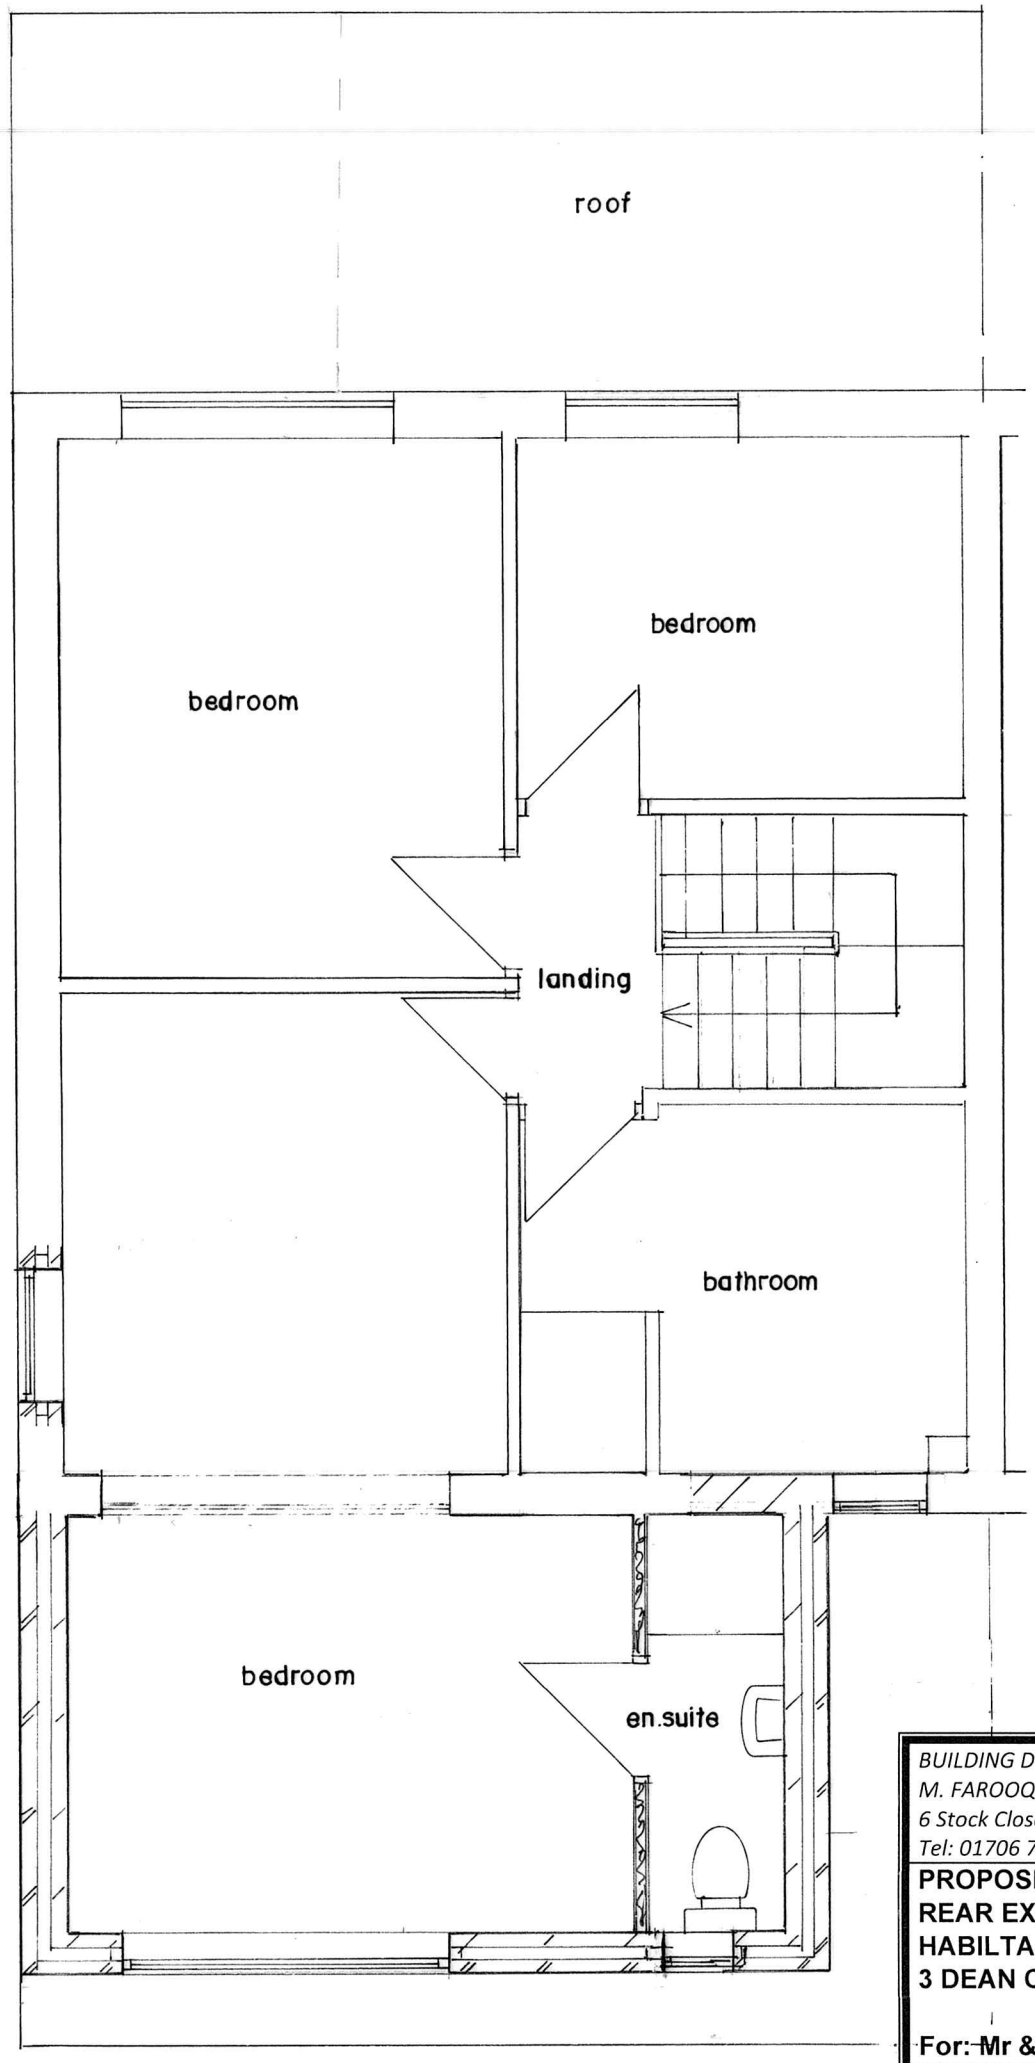

FIRST FLOOR PLAN (PROPOSED)

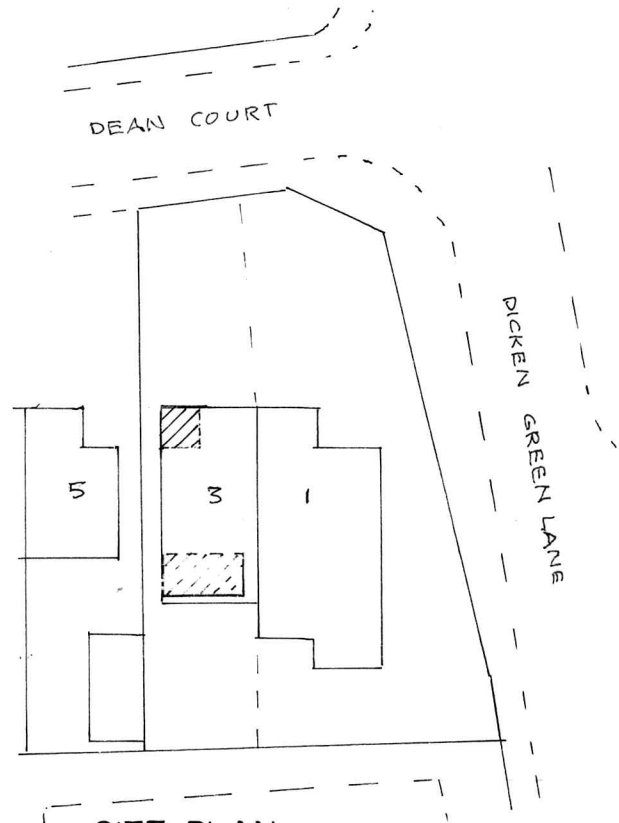

SITE PLAN SCALE 1:500
(PROPOSED)

BUILDING DESIGN SERVICES
M. FAROOQ
6 Stock Close, Shawclough, Rochdale OL12 6BB
Tel: 01706 712231 Mob: 07967605763


PROPOSED SINGLE STOREY FRONT AND FIRST FLOOR REAR EXTENSION WITH GARAGE CONVERSION INTO HABILTABLE ROOM AT
3 DEAN COURT ROCHDALE OL11 1PX

For:- Mr & Mrs NAZIR AHMED

Plan	*Scale 1:50*	**1650 /2**




FRONT ELEVATION
(PROPOSED)

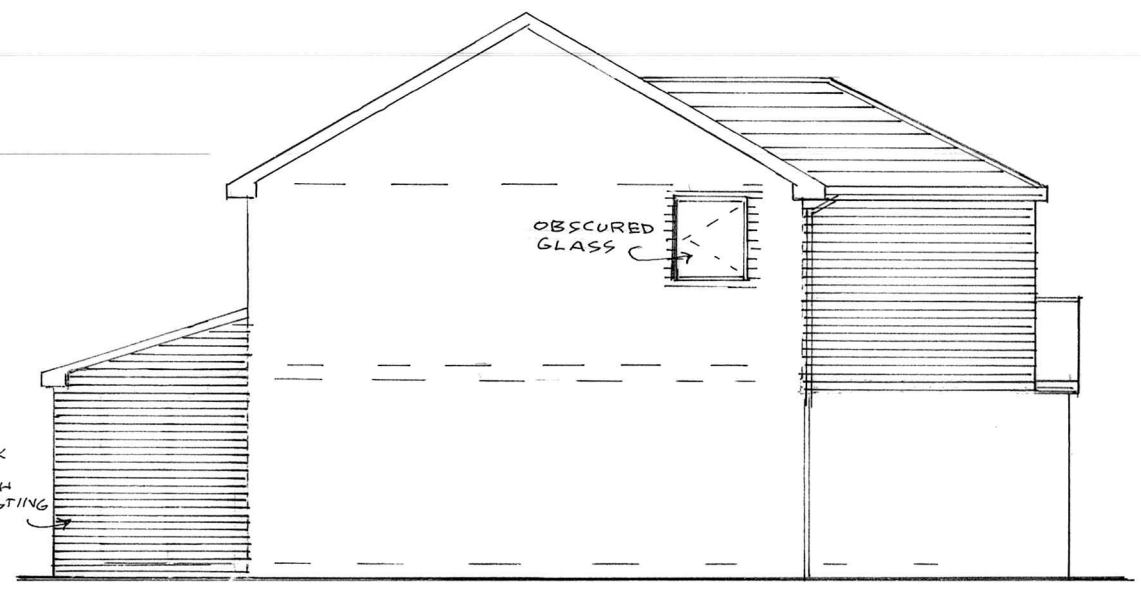

SIDE ELEVATION
(PROPOSED)



REAR ELEVATION
(PROPOSED)

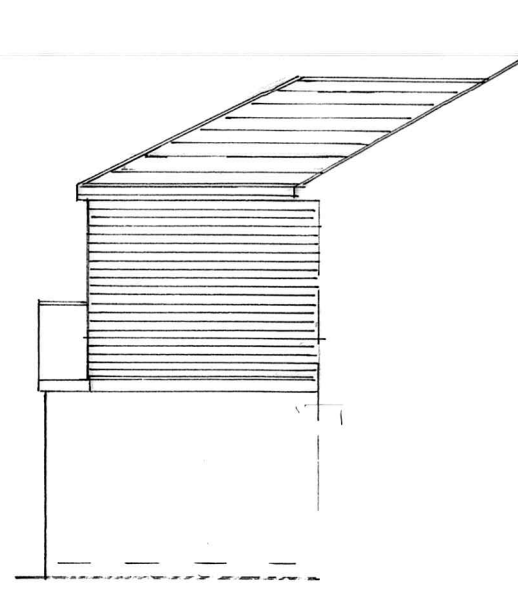

SIDE ELEVATION
(PROPOSED)

BUILDING DESIGN SERVICES
M. FAROOQ
6 Stock Close, Shawclough, Rochdale OL12 6BB
Tel: 01706 712231 Mob: 07967605763

PROPOSED SINGLE STOREY FRONT AND FIRST FLOOR REAR EXTENSION WITH GARAGE CONVERSION INTO HABILTABLE ROOM AT
3 DEAN COURT ROCHDALE OL11 1PX

For: Mr & Mrs NAZIR AHMED

Elevation *Scale 1:100* **1650 /3**