N

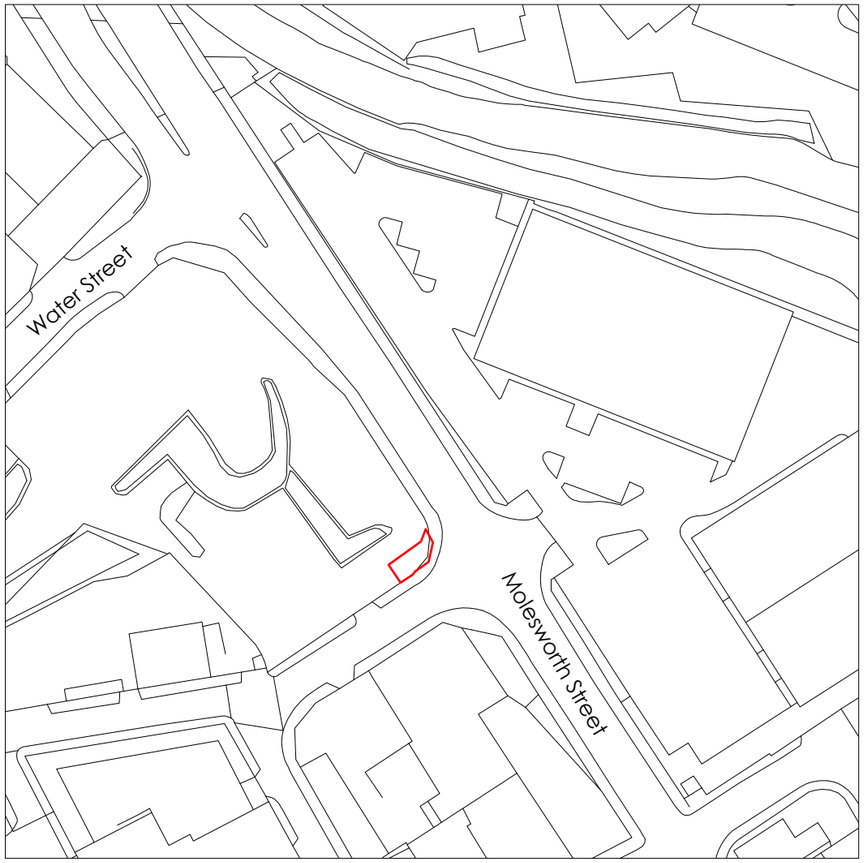

0 20m 40m 100m

Title
Site Location Plan

Address
Molesworth Street Rochdale, OL16 1TQ

Client
Air Outdoor

Job No.
AO-ENG-00035

Issued
16/12/20

Scale
1:1250 @ A3

Key

1. Site Boundary

All information is to be checked on site for accuracy and fit. Only drawings with WD status with the most recent revision are to be used for construction.

N

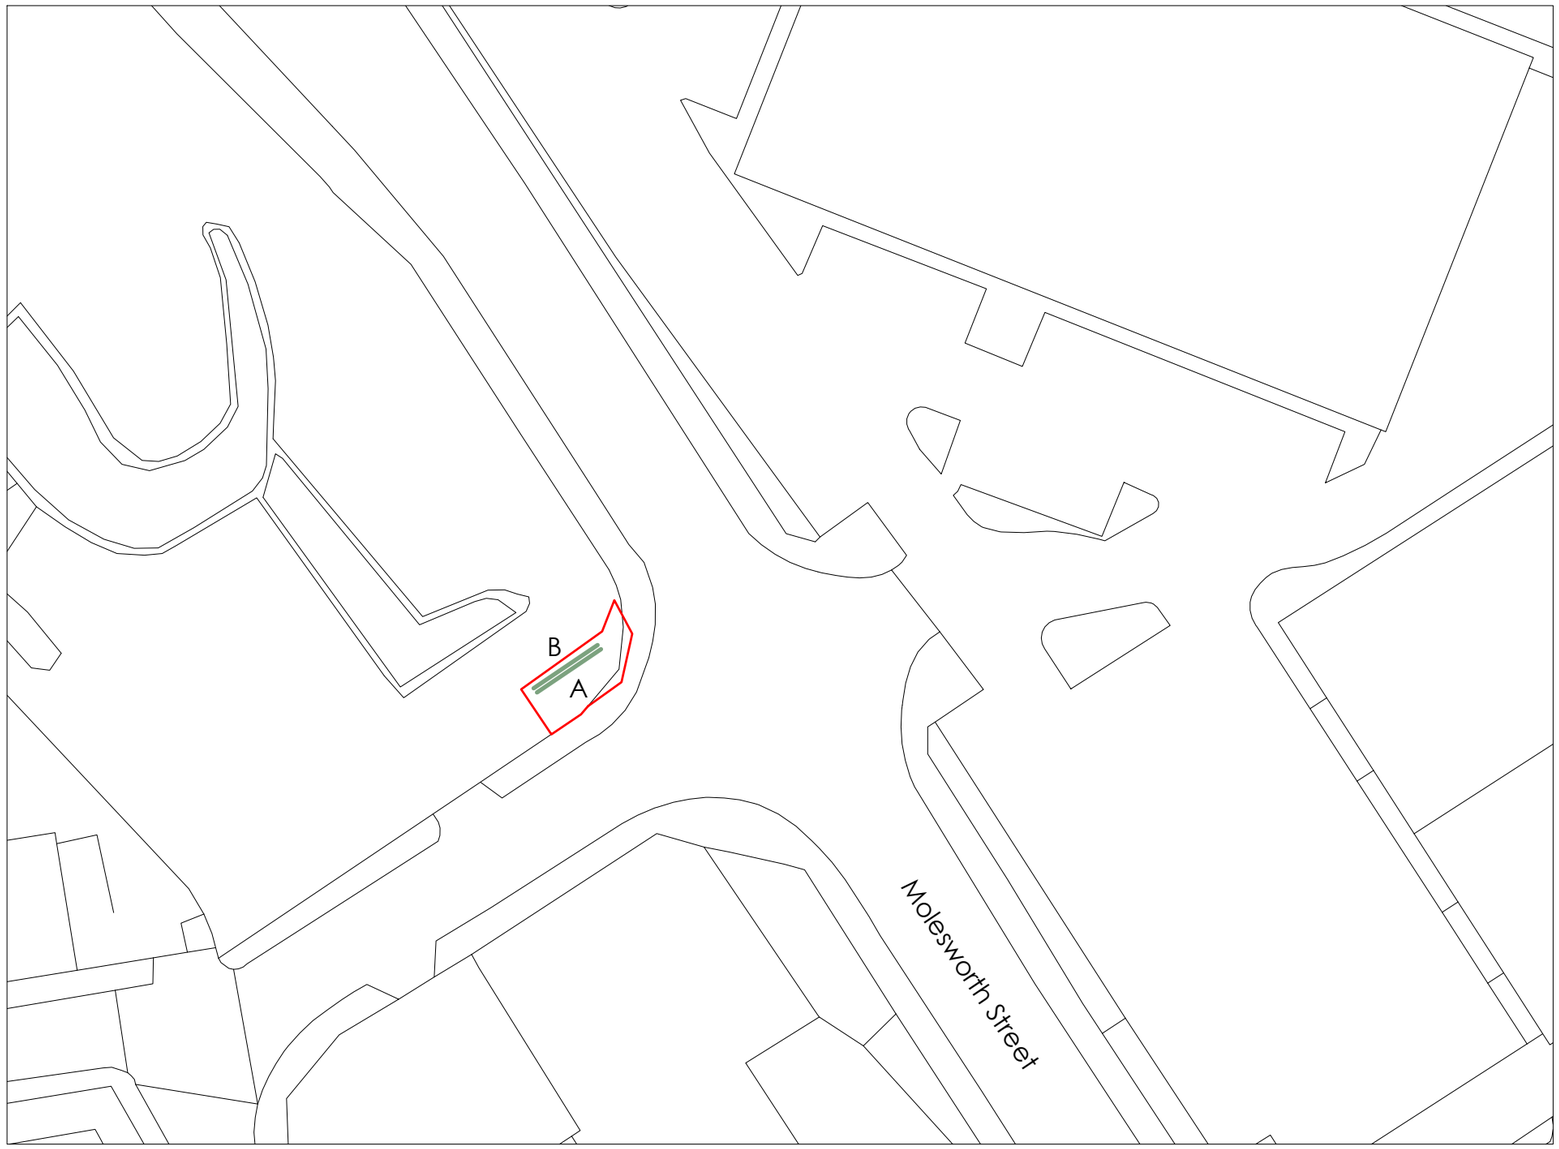

0 20m 40m

Title
Existing Site Plan

Address
Molesworth Street Rochdale, OL16 1TQ

Client
Air Outdoor

Job No.
AO-ENG-00035

Issued
16/12/20

Scale
1:500 @ A3

Key

1. Site Boundary
2. Existing Advertising Boards to be Removed

All information is to be checked on site for accuracy and fit. Only drawings with WD status with the most recent revision are to be used for construction.

N

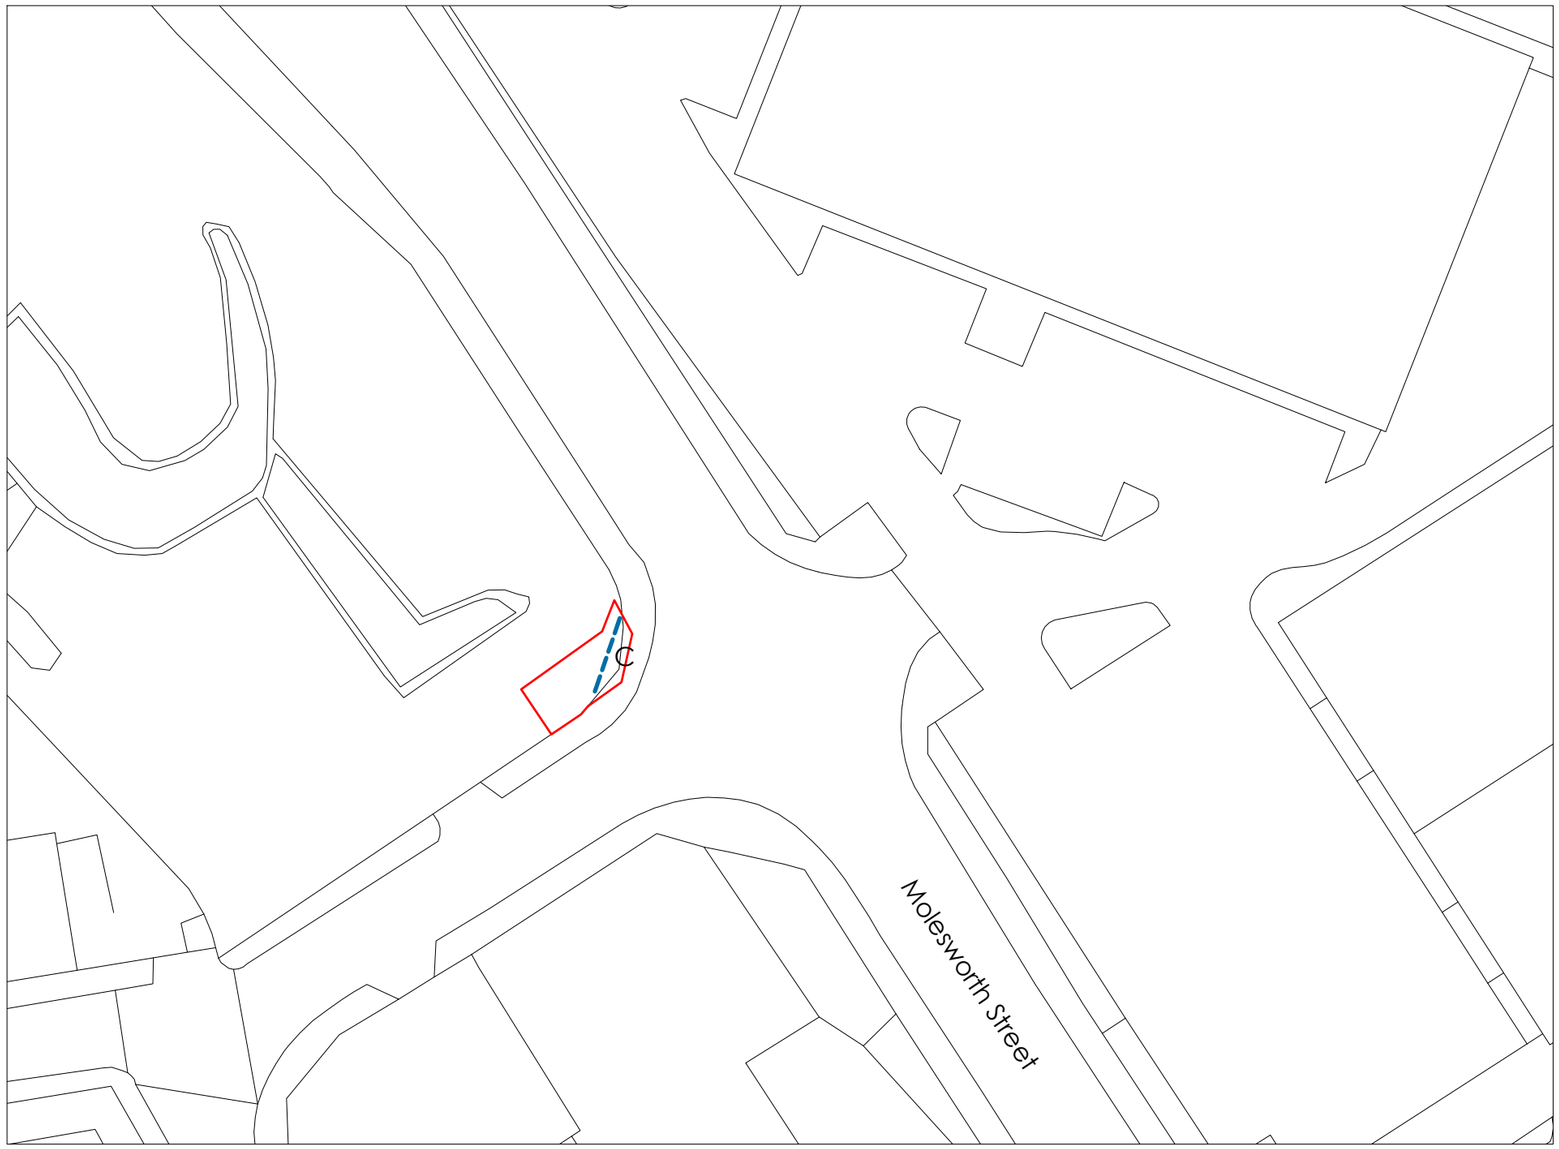

0 20m 40m

Title
Proposed Site Plan

Address
Molesworth Street Rochdale, OL16 1TQ

Client
Air Outdoor

Job No.
AO-ENG-00035

Issued
16/12/20

Scale
1:500 @ A3

Key
1. Site Boundary
2. Proposed Media Screen

All information is to be checked on site for accuracy and fit. Only drawings with WD status with the most recent revision are to be used for construction.

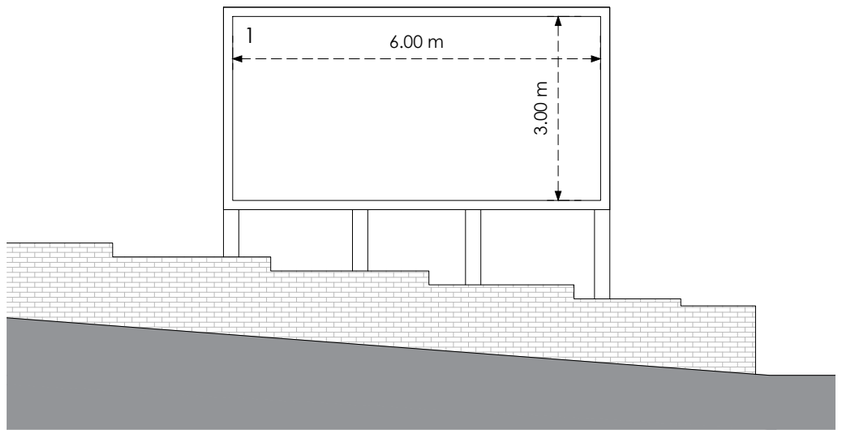

Front Panel A

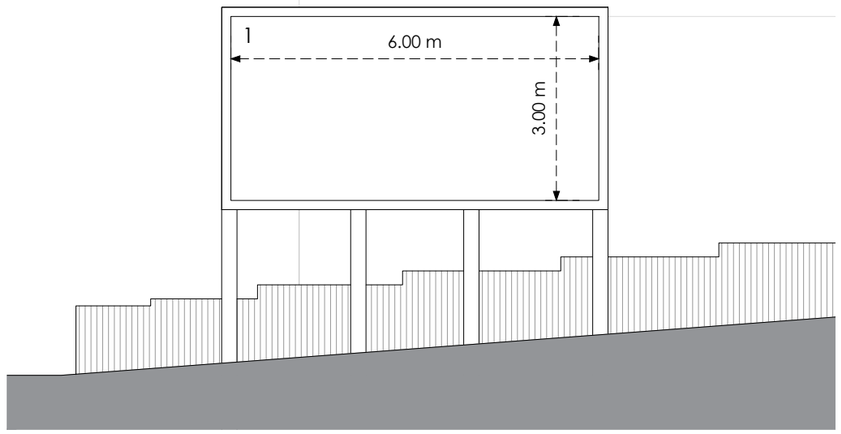

Front Panel B

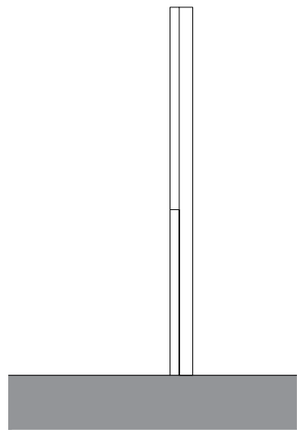

Side

Existing

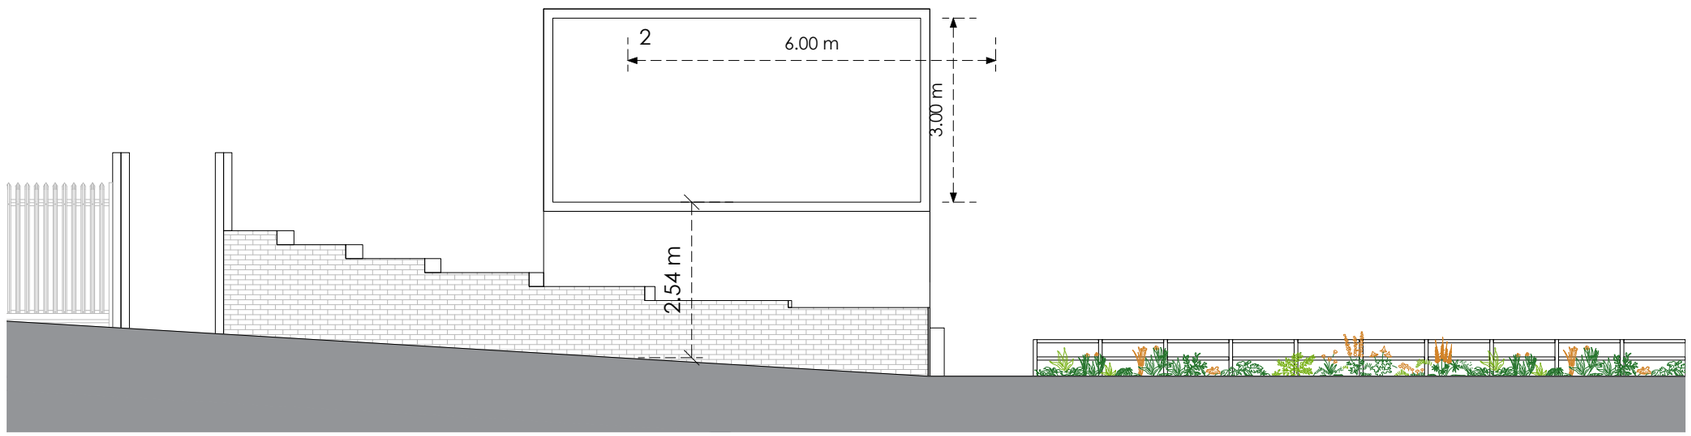

Front Panel C

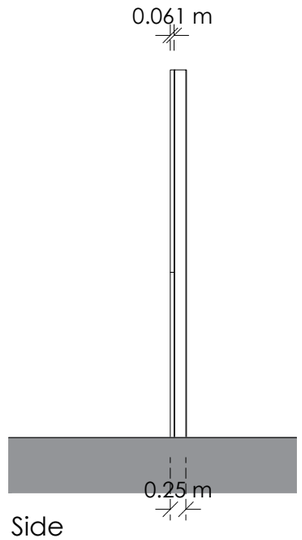

Side

Proposed

0 4m 8m

Title
Existing and Proposed Elevations

Address
Molesworth Street Rochdale, OL16 1TQ

Client
Air Outdoor

Job No.
AO-ENG-00035

Issued
16/12/20

Scale
1:100 @ A3

Key

1. Existing Advertising Board
2. Proposed Media Screen

All information is to be checked on site for accuracy and fit. Only drawings with WD status with the most recent revision are to be used for construction.