ATTIC FLOOR PLAN
as proposed
scale1:50 @ A3

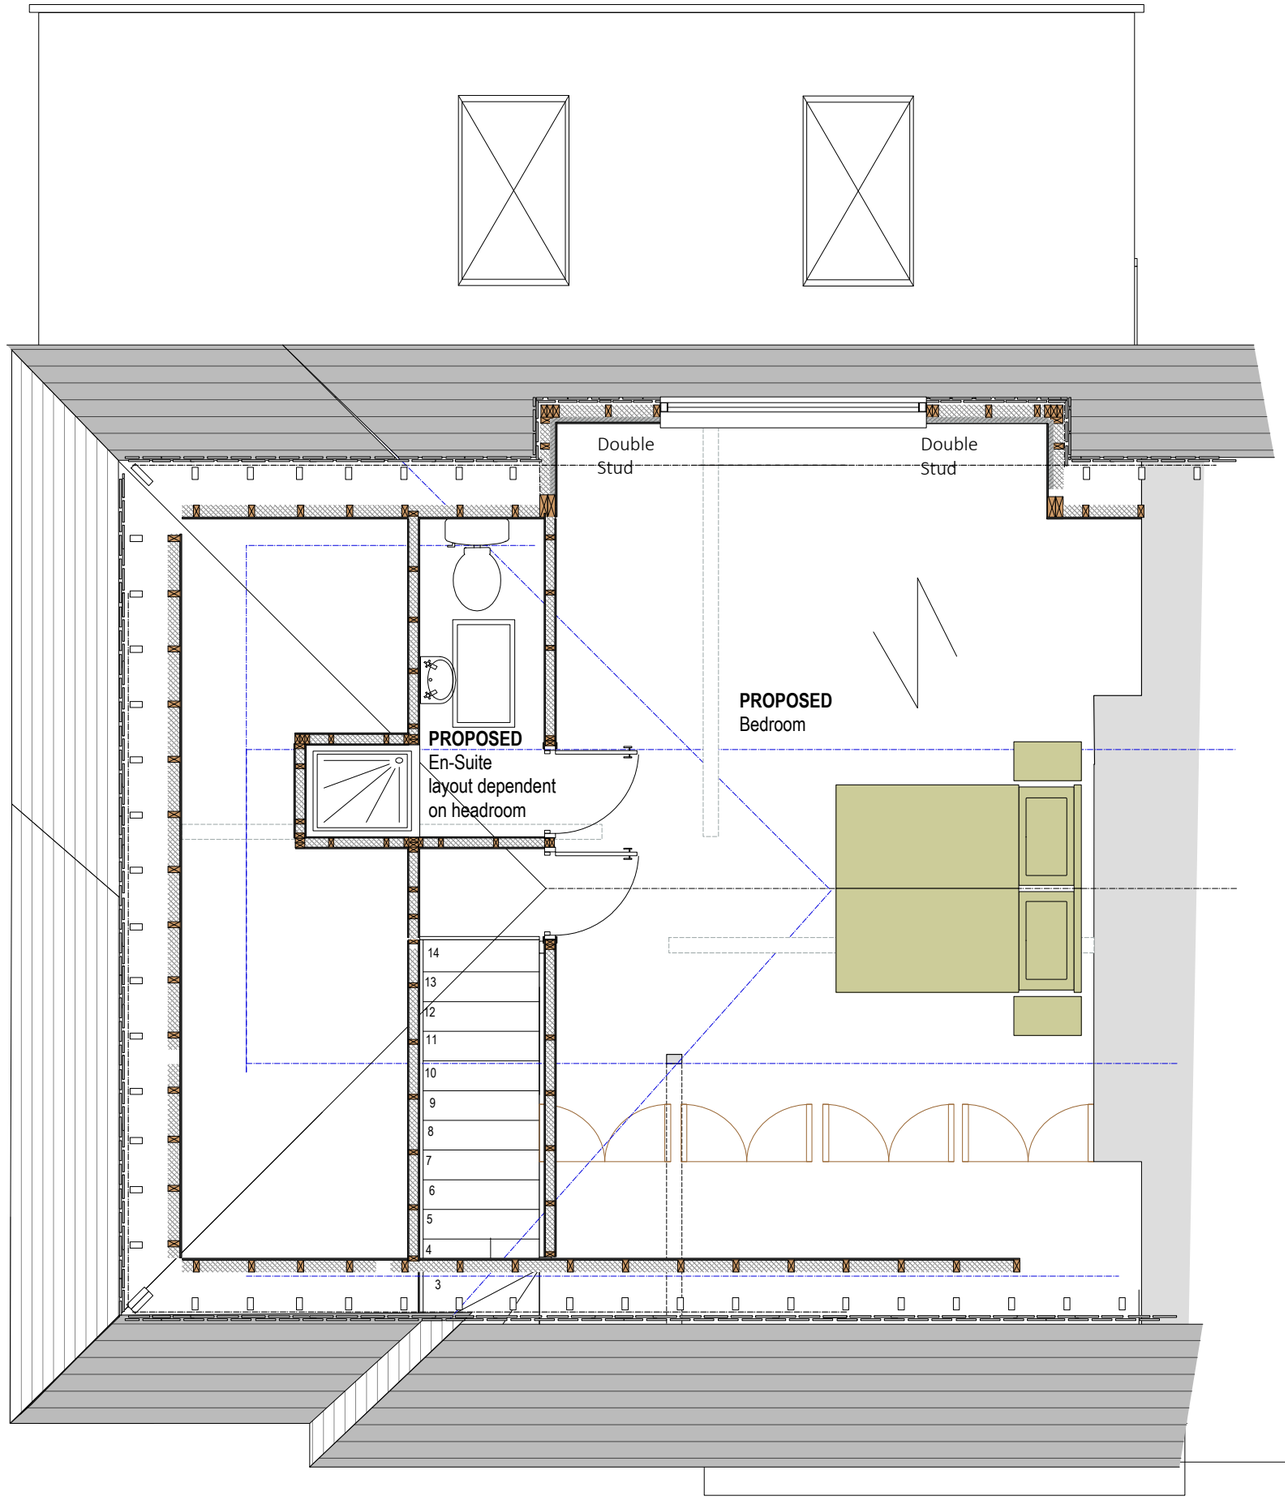

SUBJECT TO
BUILDING REGULATIONS
&
PLANNING APPROVAL
Use only stamped drawings

Commencement on site before Planning & full Building Regulation approval at own risk

revisions

project
Proposed Second Storey & Single Storey Rear Extensions
at
40 Worcester Road, Middleton.
M24 1PA

client
Mr & Mrs A. Smith

drawing ATTIC FLOOR as proposed	date Dec :2020
	drawing 8
	scale as indicated @ A3
status Planning Submission	rev.