


4 Front - Proposed
1 : 100


5 Left Side - Proposed
1 : 100

6 Rear - Proposed
1 : 100


7 Right Side - Proposed
1 : 100

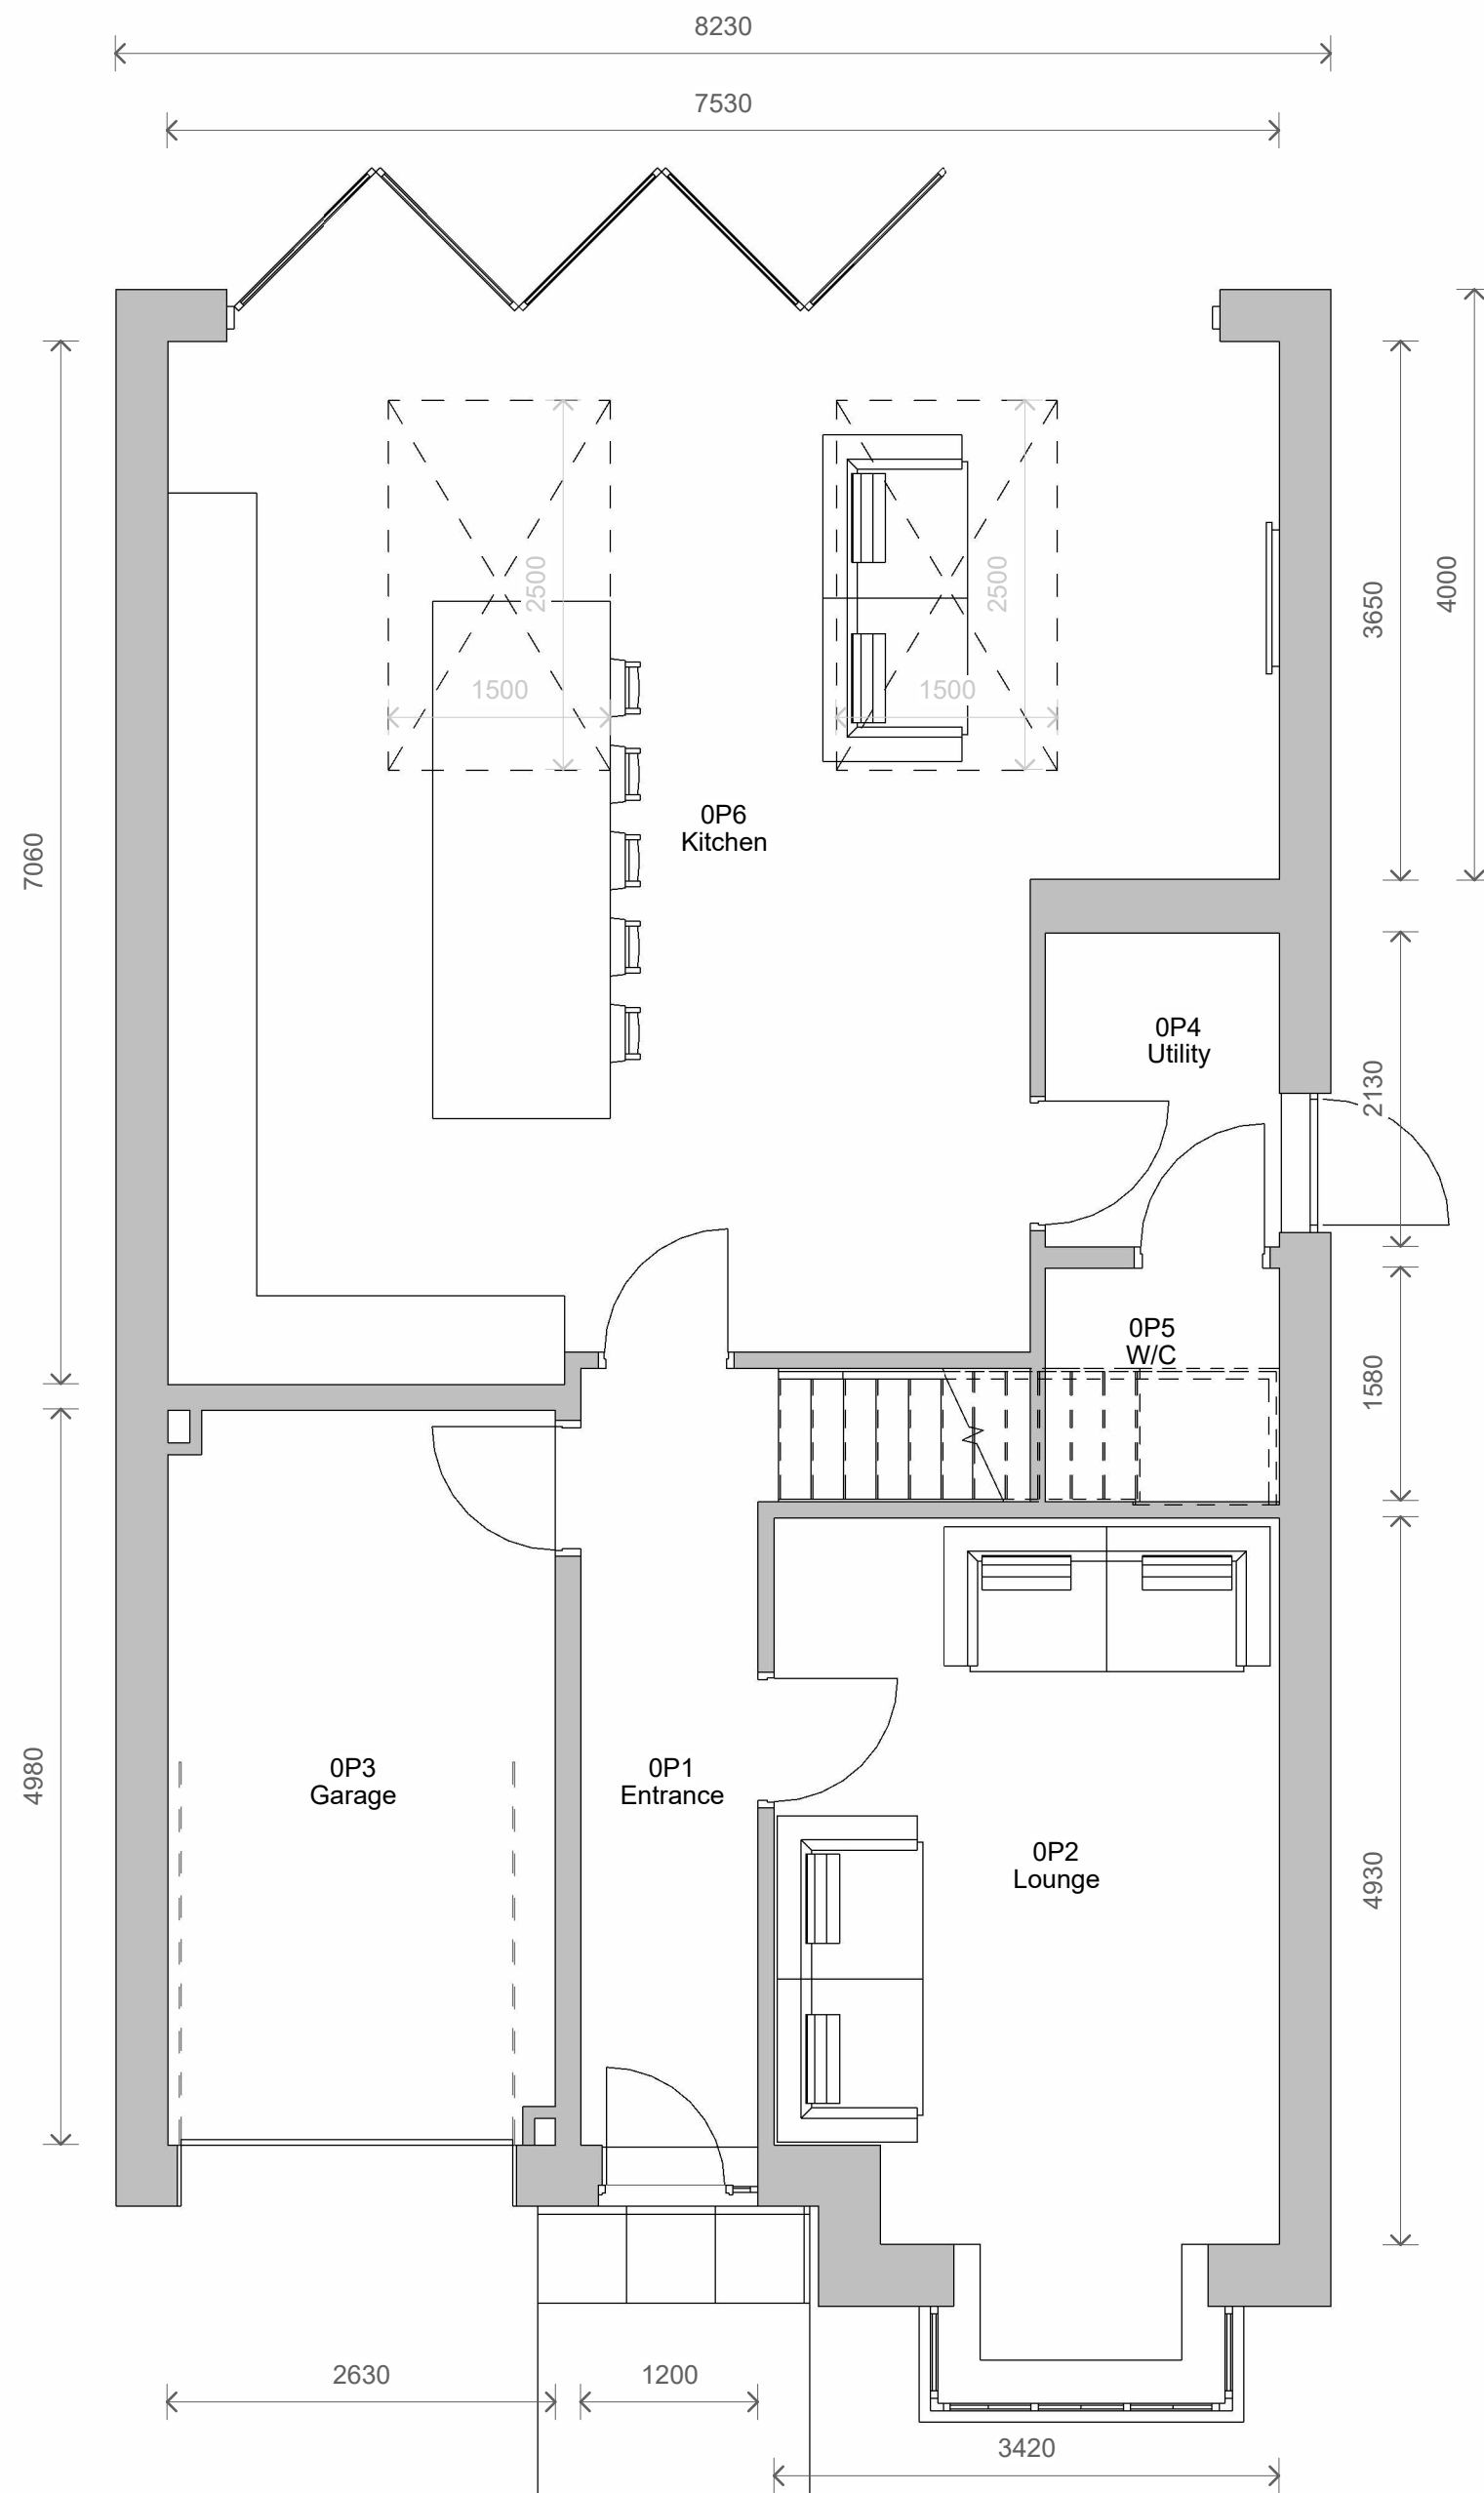

1 Level 0 - Proposed
1 : 50

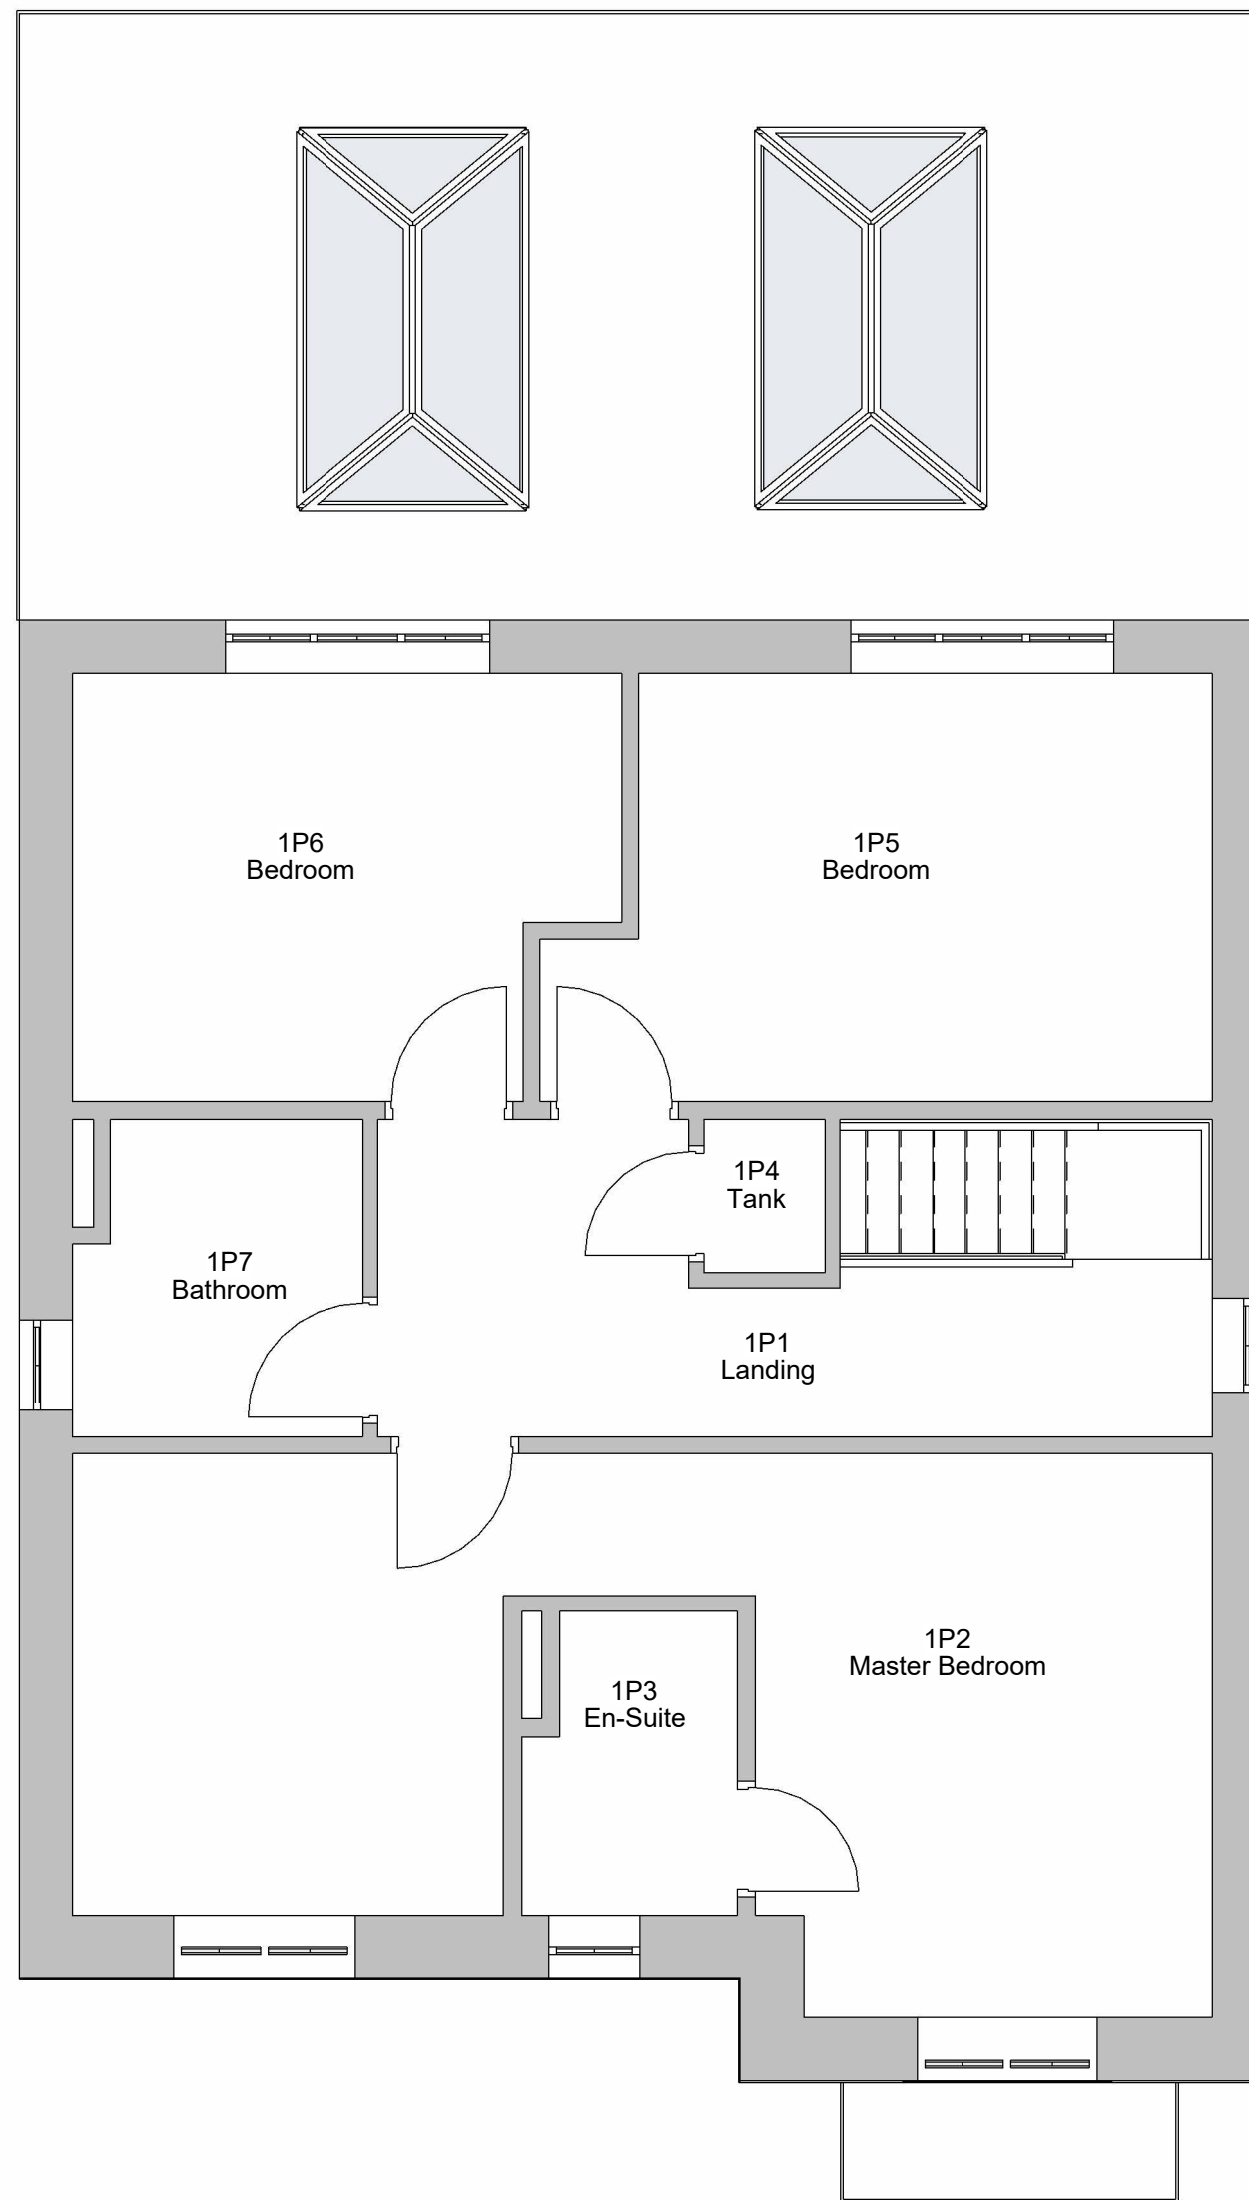


2 Level 1 - Proposed
1 : 50

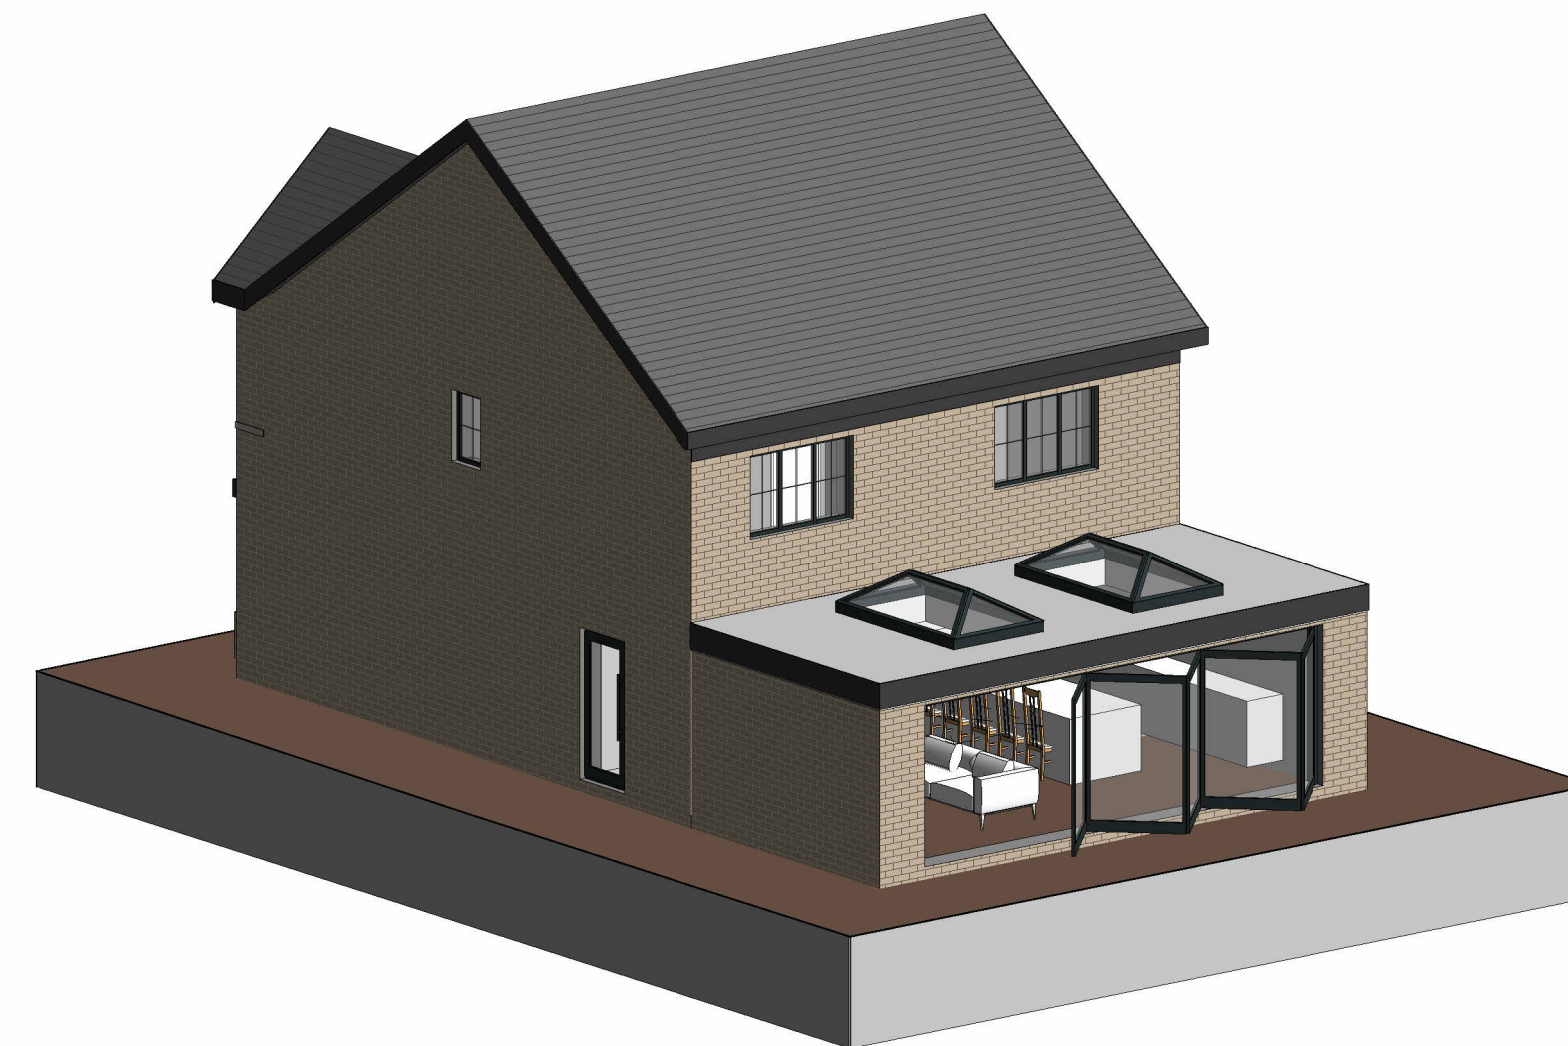

3 3D - Proposed - Rear



8 3D - Proposed - Front

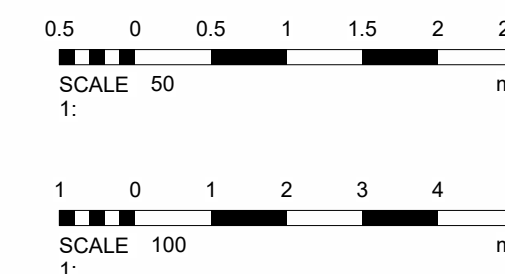

Notes:

Sample Notes

REV	DESCRIPTION	TP	BY	DATE
1	Client Comments	TP		30/04/2023
2				
3				
14 Wickentree Holt
Norden
Rochdale
OL127PQ
07718789769
Thomasbpindlebury@gmail.com

CLIENT:
David Crowe

ARCHITECT:

SITE:			
31 Field View Lane			
TITLE:			
Proposed Plans and Elevations			
SCALE AT A1:	DATE:	DRAWN:	CHECKED:
As indicated	12/04/2023	TP	TP
PROJECT NO:	DRAWING NO:	REVISION:	
TP005.1	003	1	