



north elevation (facing existing house) north elevation previous application east elevation east elevation previous application

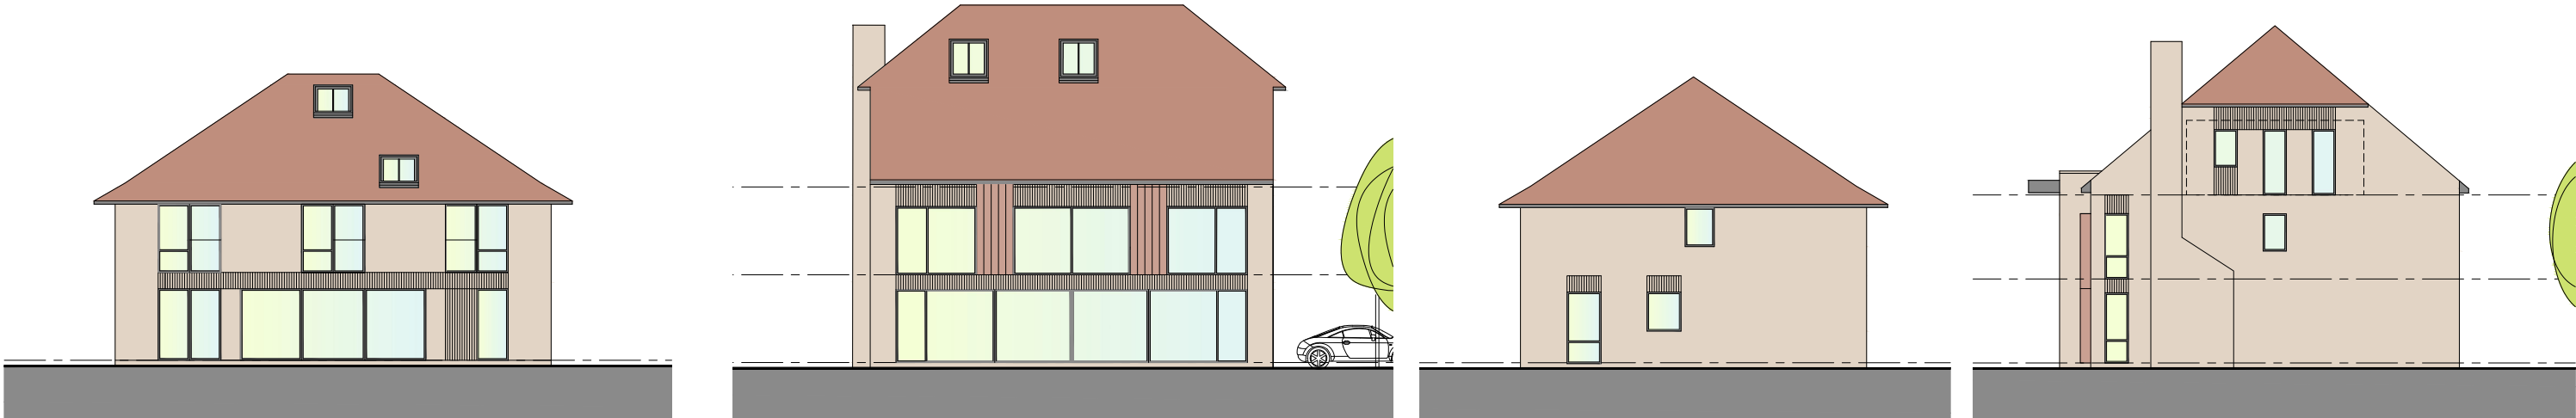

west elevation west elevation previous application west elevation west elevation previous application

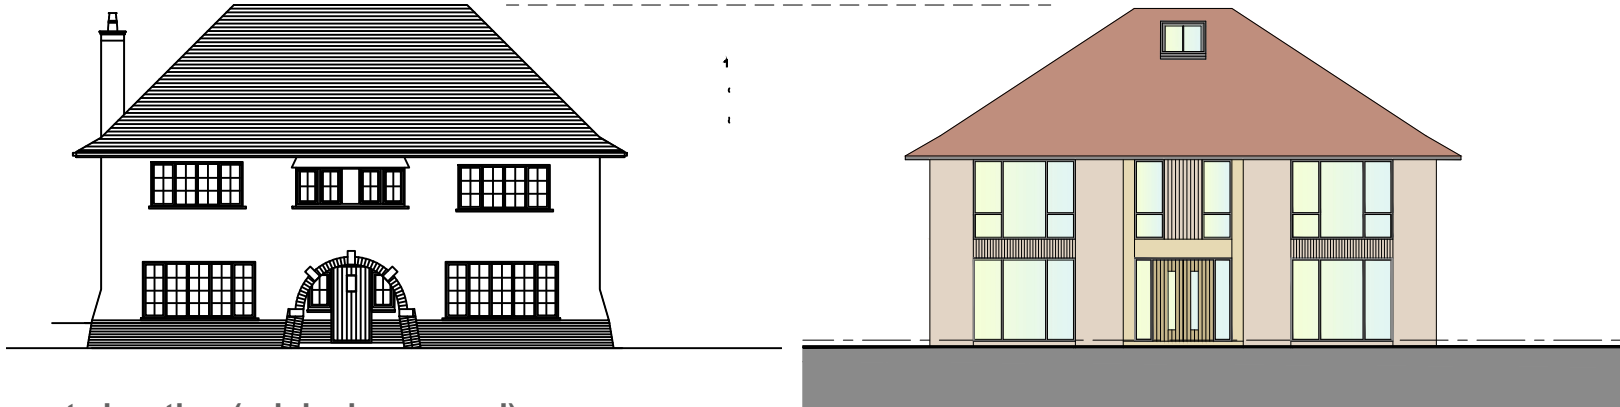

west elevation (original approved) north elevation (facing existing house)