



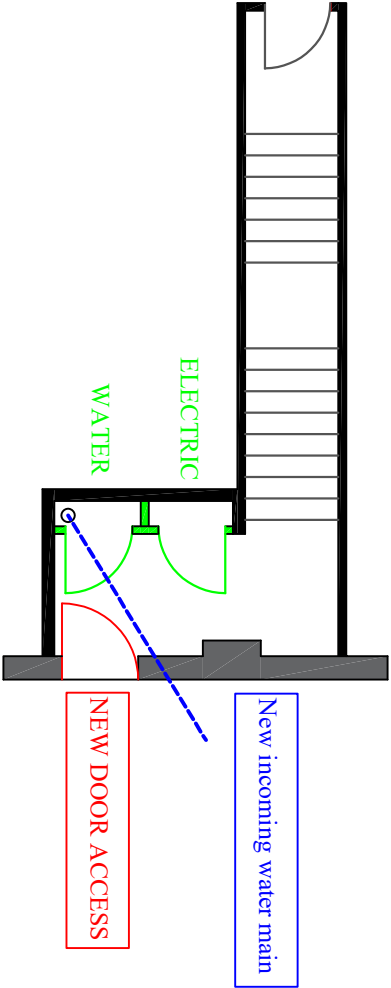

LOBBY ENTRANCE AREA

ALL DIMENSIONS TO BE CHECKED PRIOR
COMMENCING ON SITE AND ANY DISCREPANCIES TO BE
REPORTED TO THE DESIGNER. Do not scale drawings

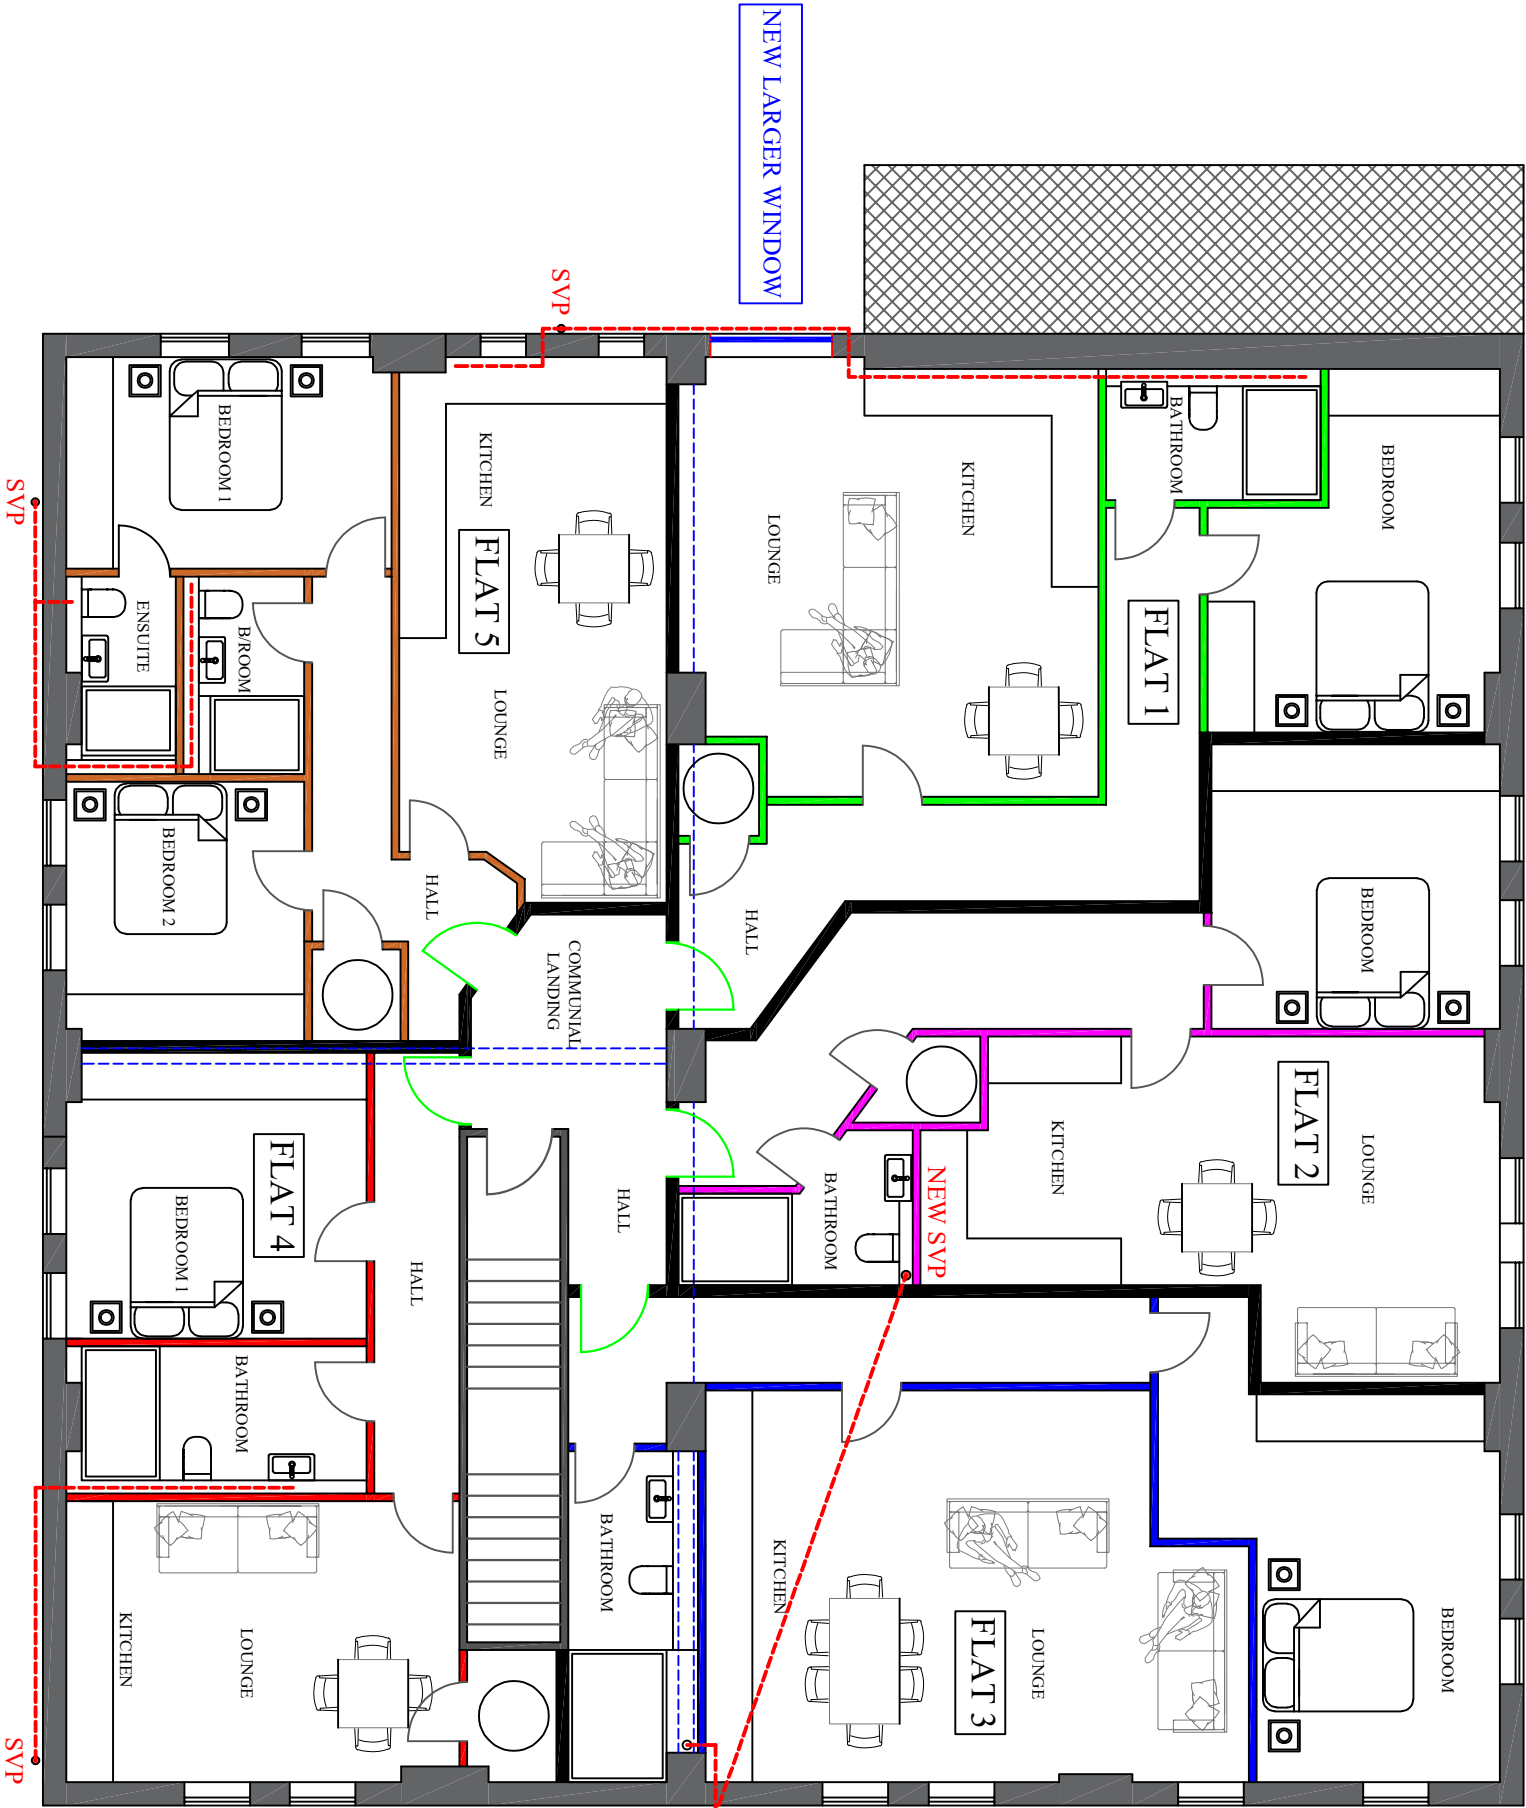

SCALE BAR 1:100

TITLE:- MIDDLETON, OLDHAM		
PROPOSED APARTMENTS		
SCALE	1:100	DRG.NO.
DATE	JULY 24	012024/1B