



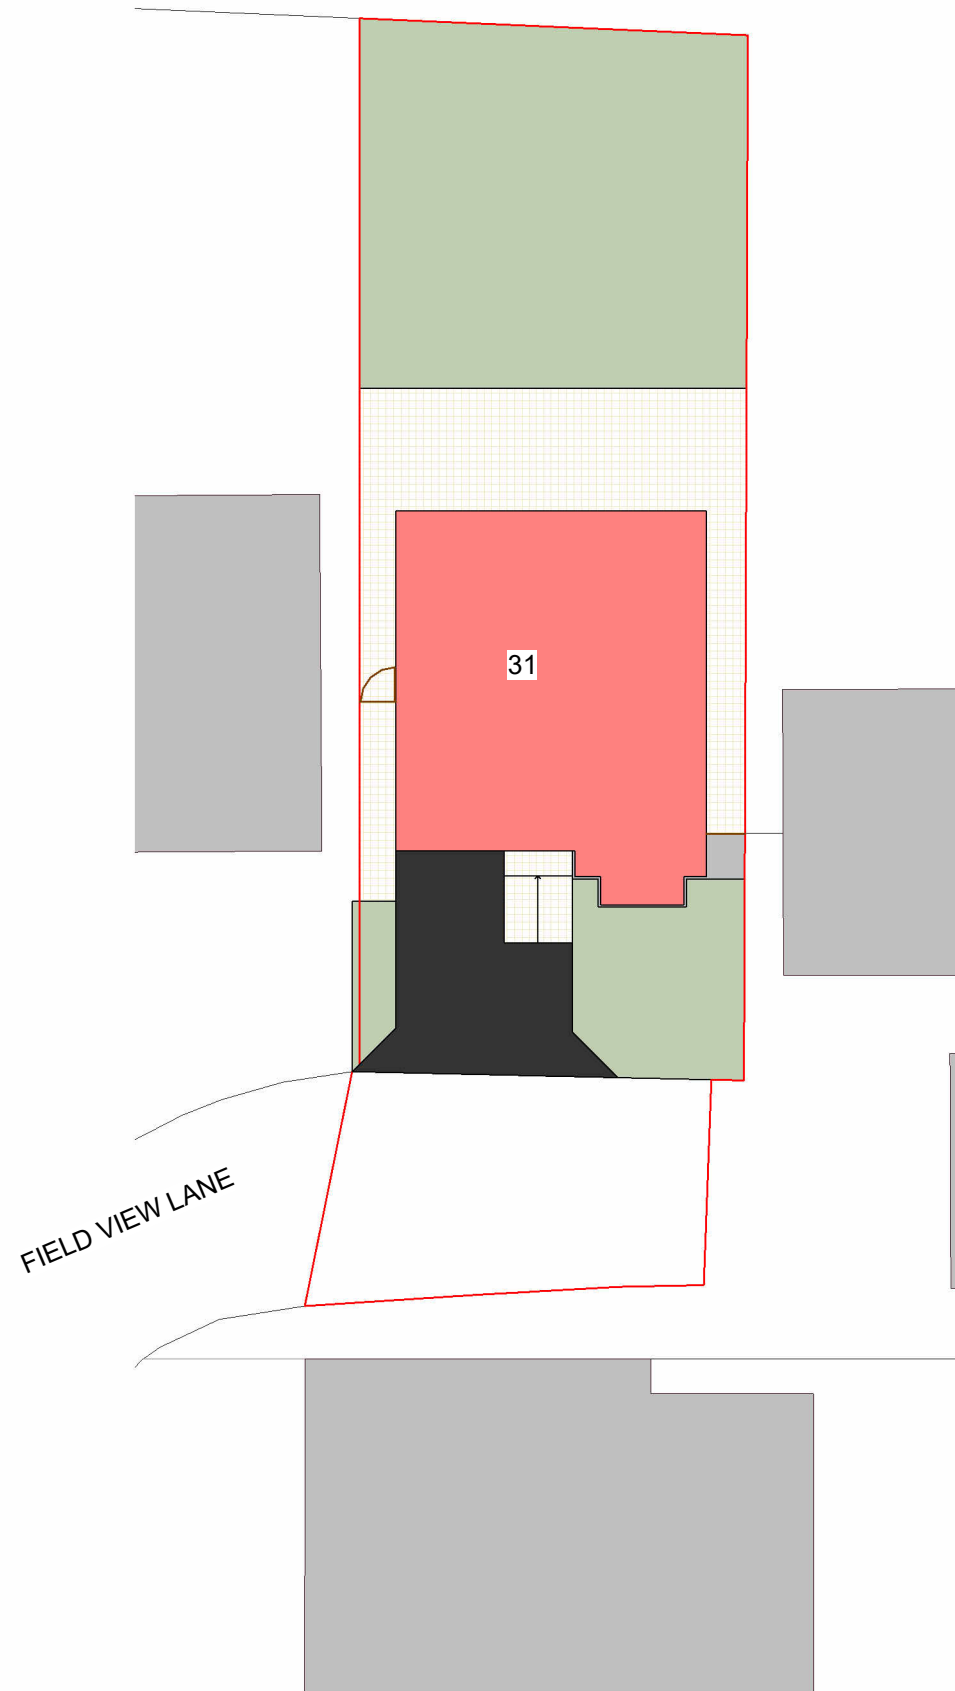


1 External Works - Existing
1 : 200

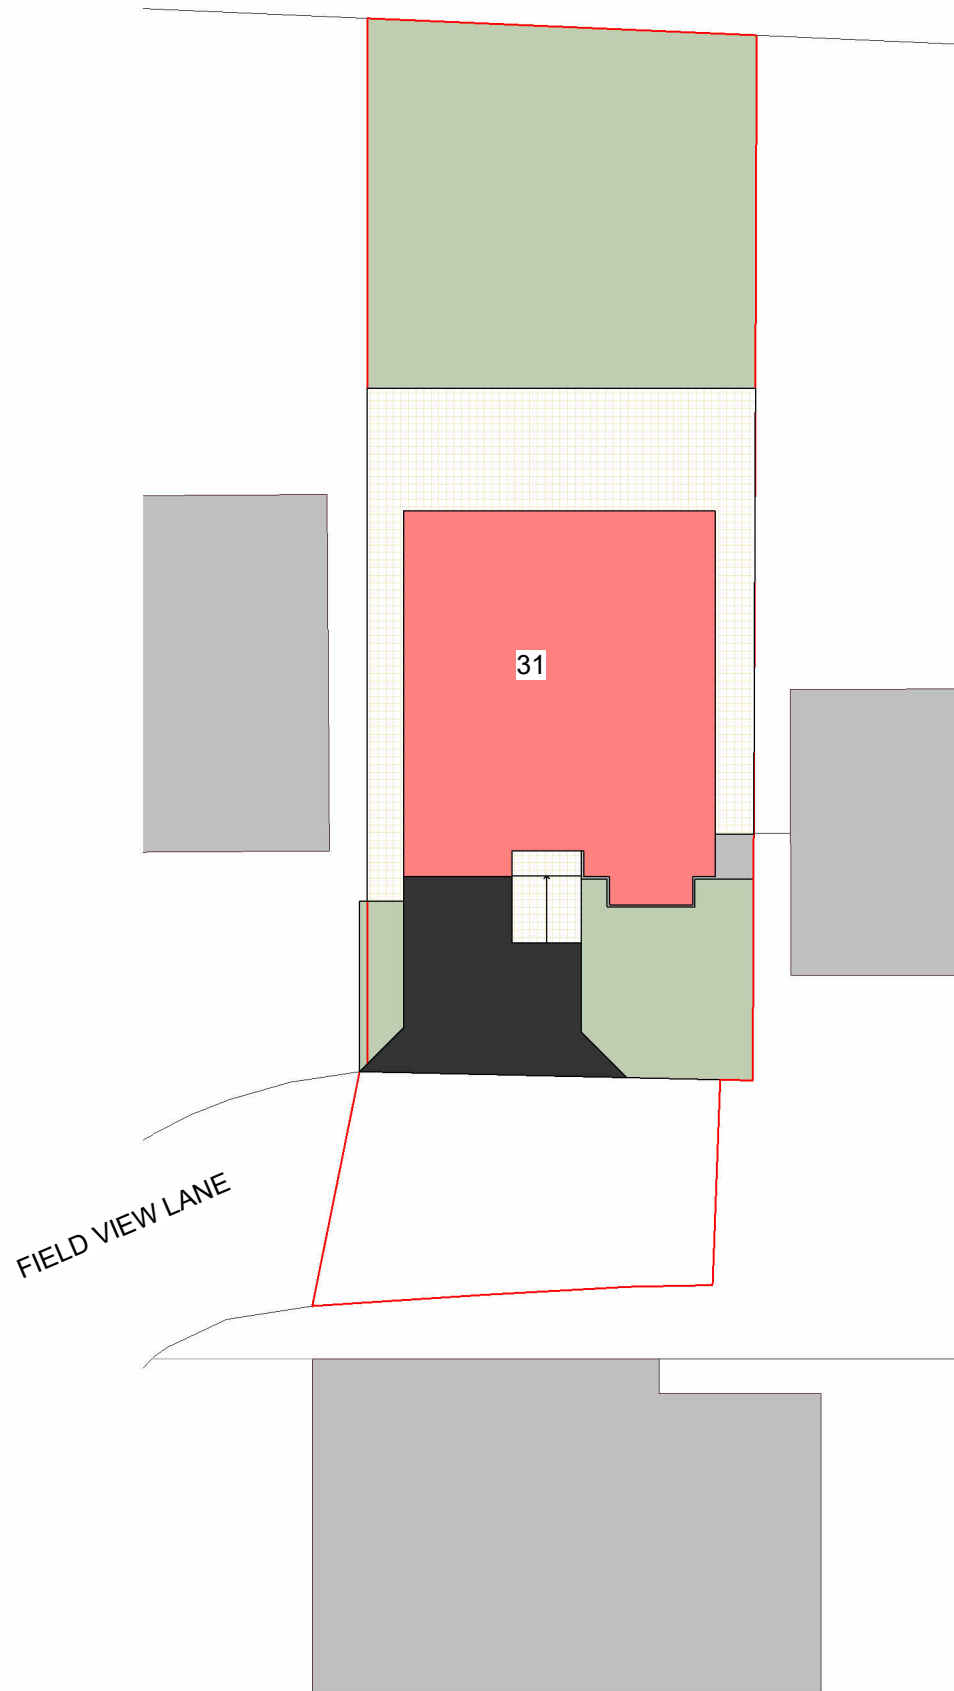

2 External Works - Proposed
1 : 200

- Key
- Grass
 - Paving Flags
 - Asphalt/Tarmac
 - Gravel
 - Fencing

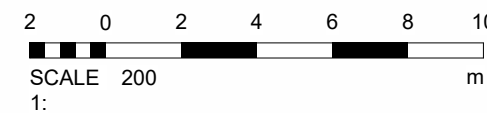

Notes:

© COPYRIGHT : ALL RIGHTS RESERVED.
This drawing and the building works depicted are the copyright of TP and may not be reproduced or amended except by written permission. no liability will be accepted for amendments made by other persons. all dimensions to be checked on site and architect notified of any discrepancies prior to commencement. do not scale.
DRAWING TO BE USED FOR THE STATUS INDICATED ONLY.

REV	DESCRIPTION	BY	DATE
STATUS: PLANNING			

Thomas Pendlebury
14 Wickentree Holt
Norden
Rochdale
OL127PQ
07718789769
Thomasbpindlebury@gmail.com

CLIENT:
David Crowe
ARCHITECT:

SITE:

31 Field View Lane

TITLE:

External Works

SCALE AT A3:
As indicated

DATE:
07/03/2022

DRAWN:
TP

CHECKED:
TP

PROJECT NO:
TP005.2

DRAWING NO:
004

REVISION: