


NOTES

The copyright of this specification and the associated drawings is held and no reproduction is allowed without prior permission. These drawings must be checked and measurements taken on site prior to work commencing. All dimensions are in millimetres. DO NOT SCALE.

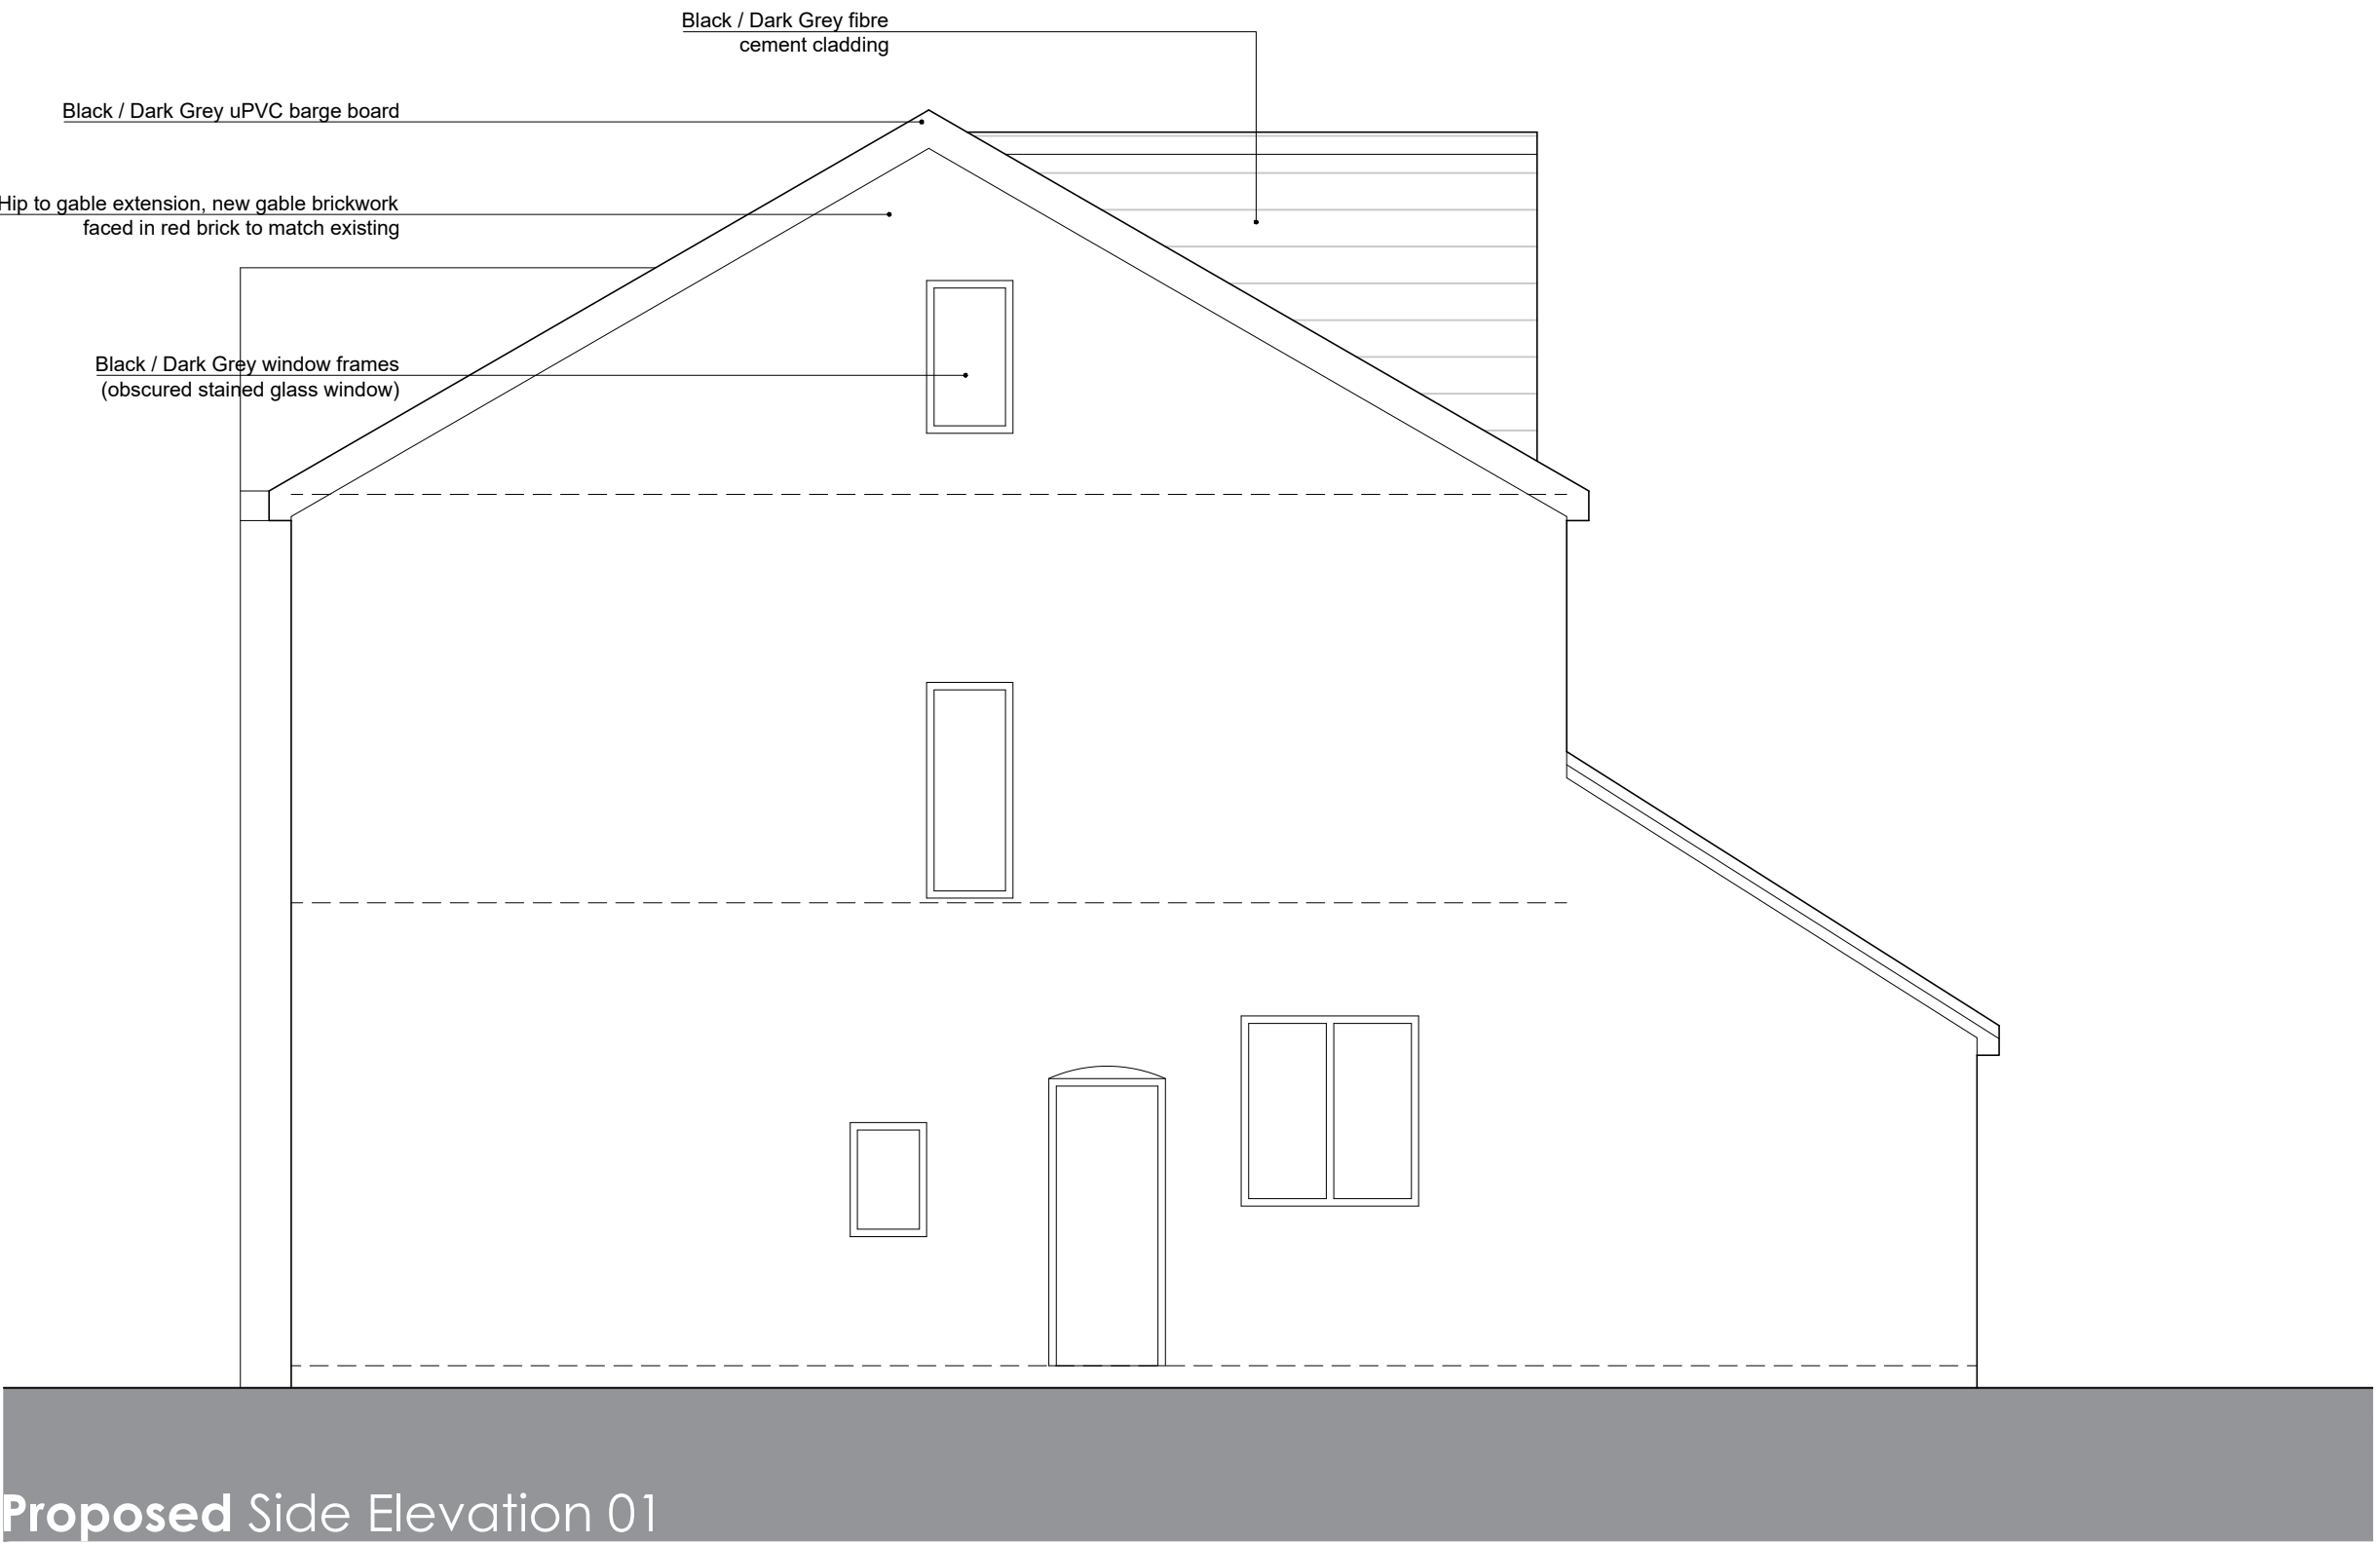

Volume of dormer
5.01sqm x 6.17m
(30.91m³)

Volume of a pyramid calculation
 $\left(\frac{1}{3} \left((8.7m \times 2.76m)/2\right)\right) \times 4.5m$
(18m³)

TOTAL VOLUME
30.91m³ + 18m³
= **48.91m³**

0 2 4 6 8 10
Dimensions in meters

SOLIDVOID ARCHITECTS
16 WOOLFENDEN WAY, WARDLE, ROCHDALE, OL12 9SS
SOLIDVOID@OUTLOOK.COM

APPLICANT:
ANTHONY & KERRY DAVIES

PROJECT:
142 HOLLINS ROAD, MIDDLETON

DRAWING TITLE:
PRE-EXISTING & PROPOSED ELEVATIONS 01

DATE:
SEPT 2022

SCALE:
1:50

DRAWING No:
2168/P20 C