

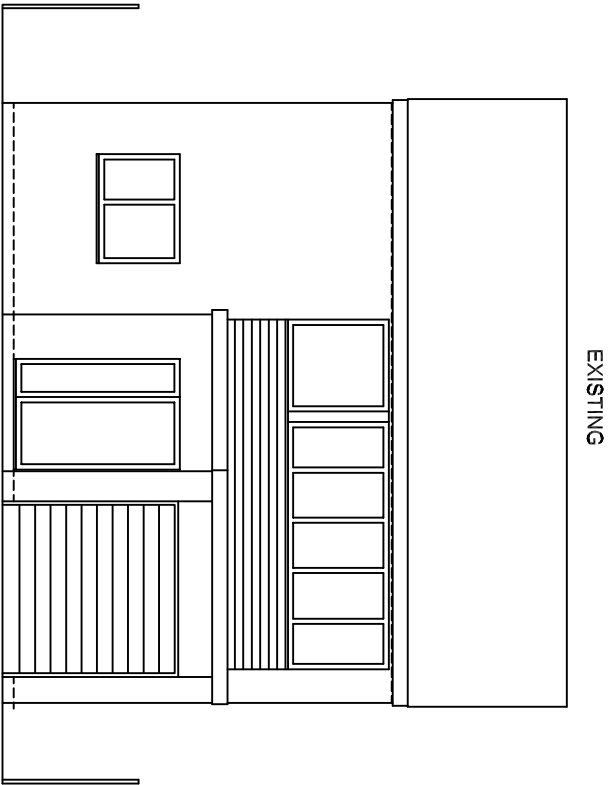
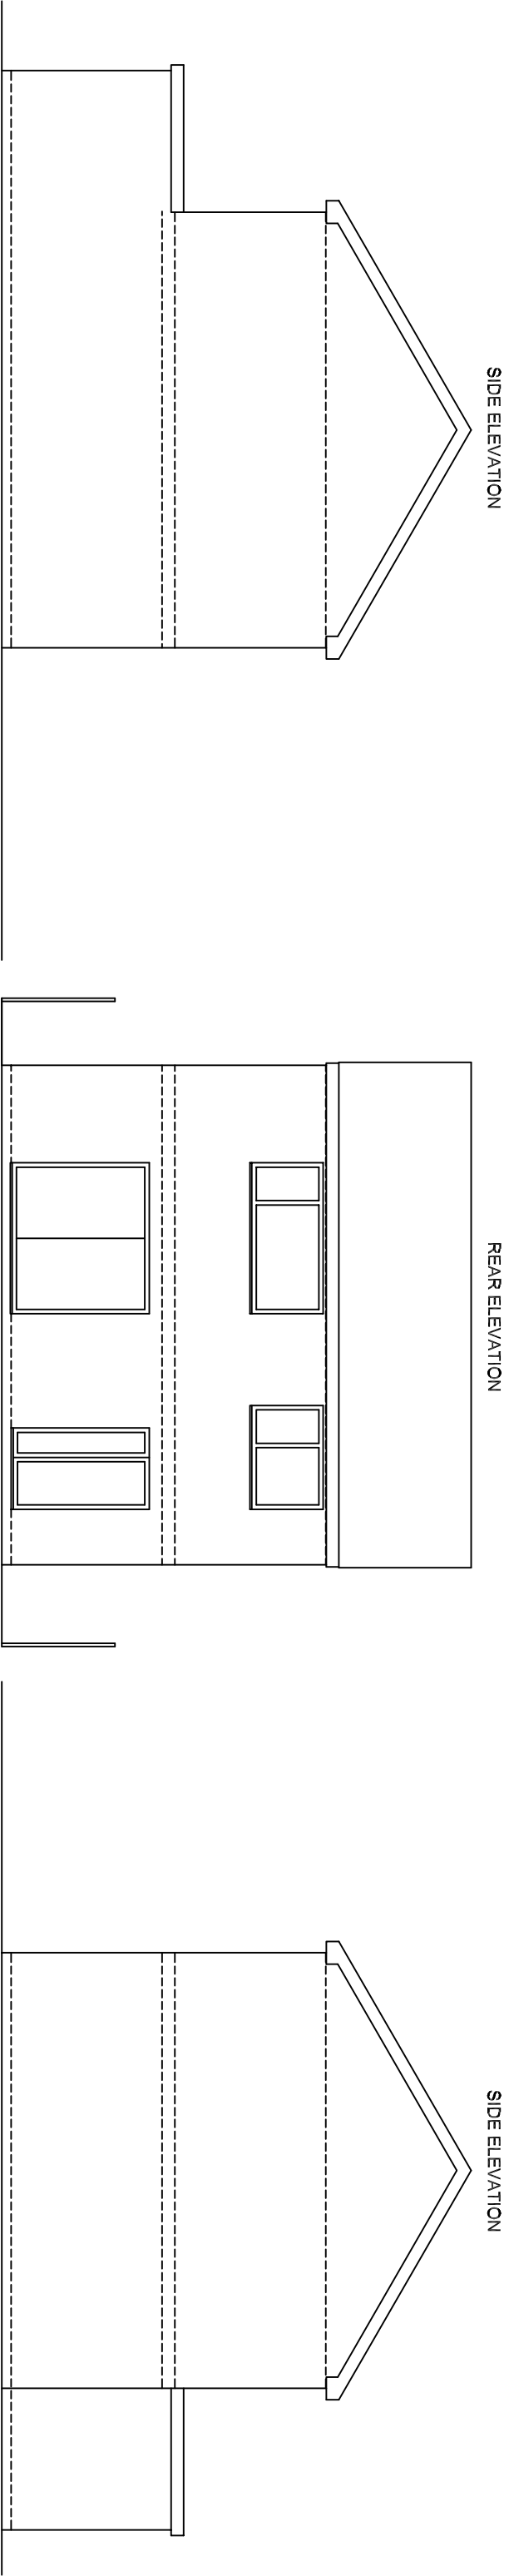
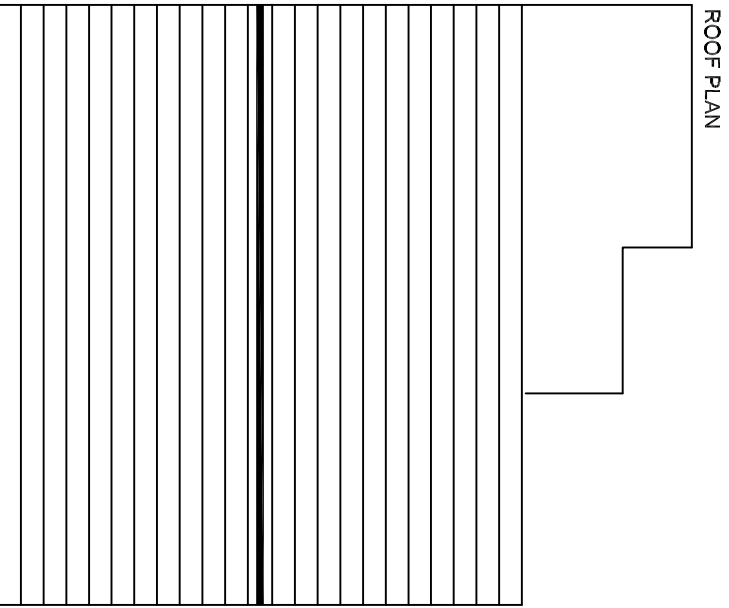


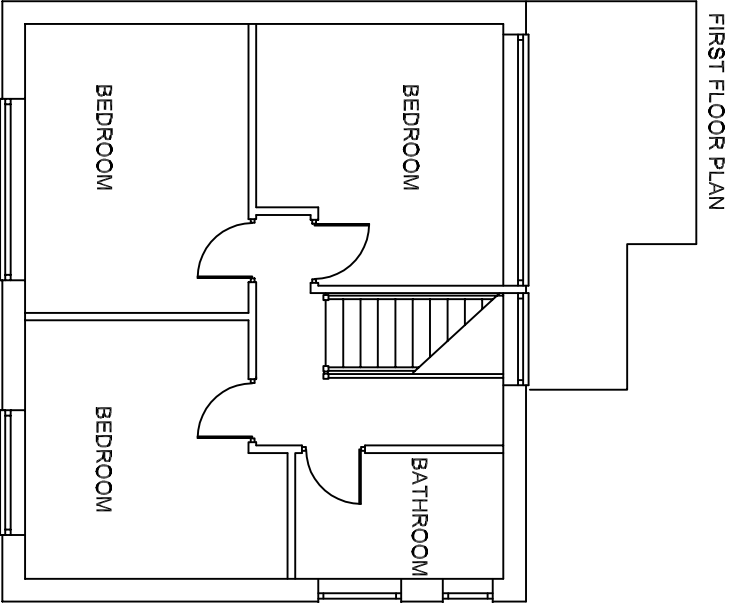

This drawing is supplied for the purpose of obtaining Planning Permission only. Work carried out prior to all necessary Approvals is considered to be at the applicants own risk. The designer is not responsible for any drains, voids or other underground obstructions under or near the site. Notification under the Party Wall Act and the exact boundary location is the responsibility of the client.

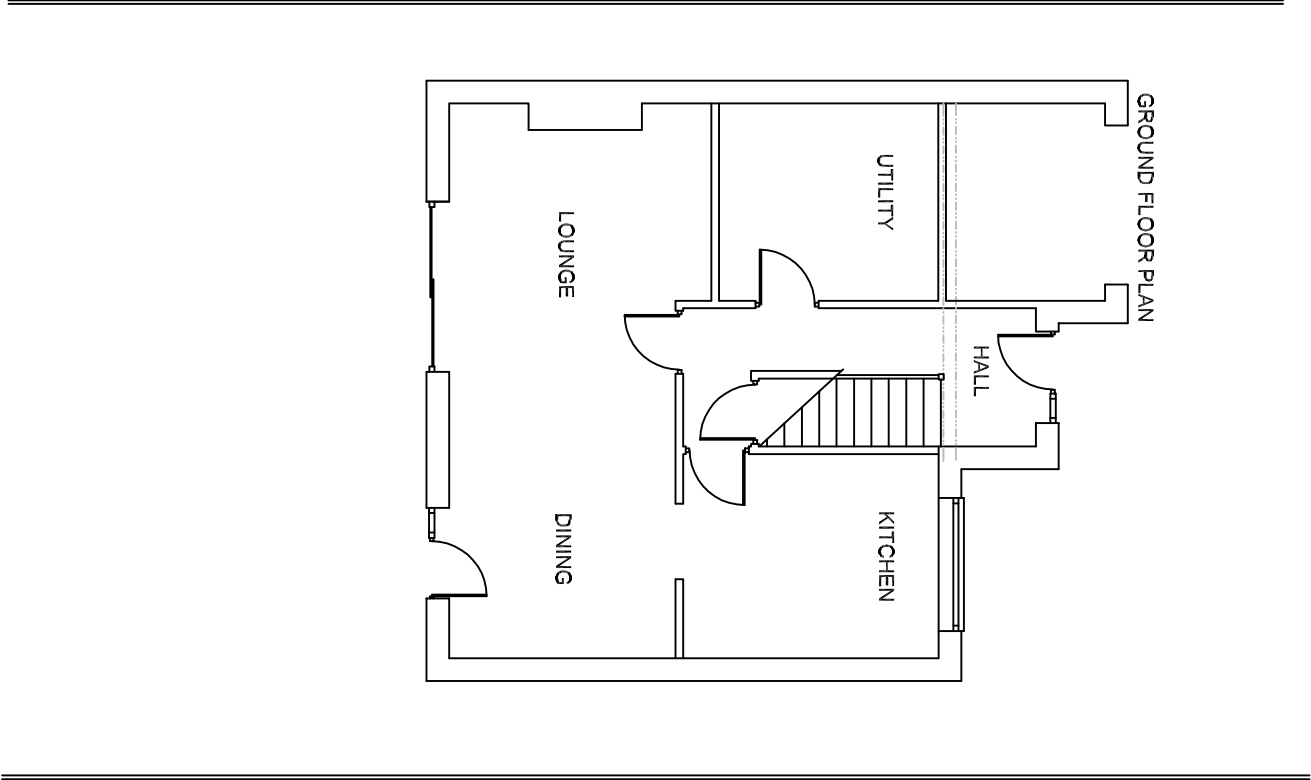

SLW DESIGNS

Tel: 0161-678 2035
Mob: 07796-617845
e-mail: brian_slwdesigns@talktalk.net

ADDRESS:

37 Seven Acres Lane
Norden
Rochdale
OL12 7RL

PROJECT:

Single storey front and rear extensions

DRAWING:

SLW/AM/01 Existing

SCALE

1:100 @ A3

DATE

09:06:2023

This drawing is Copyright of SLW Designs and must not be reproduced or passed to any other parties or used for any other purpose without prior consent.

1M2M3M4M5M