
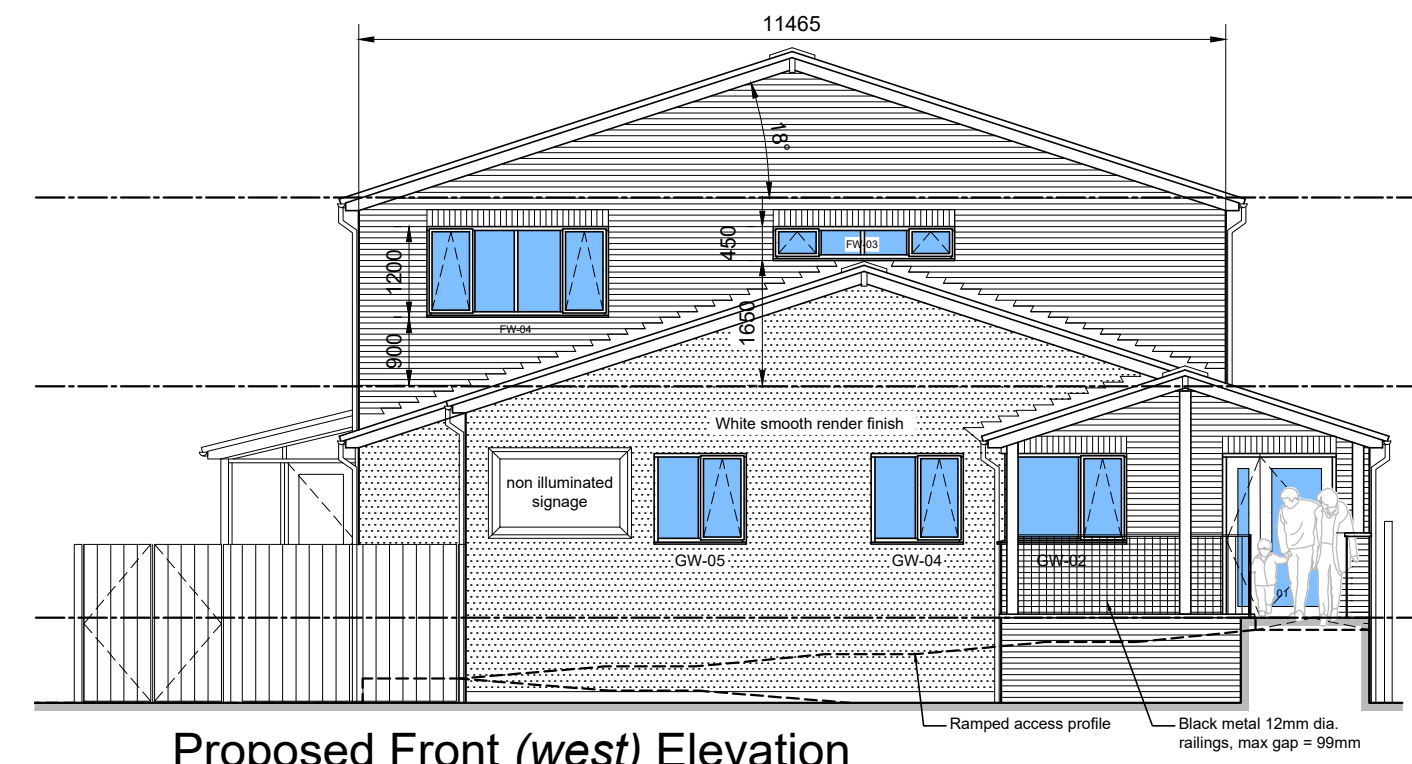


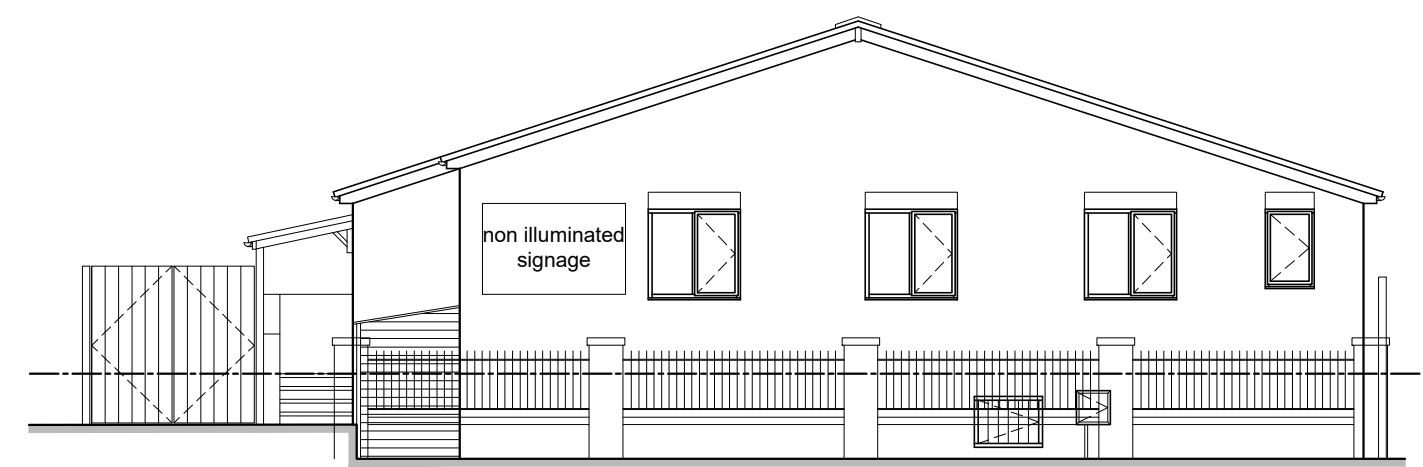

EXTERNAL MATERIALS






ROOF:-
Smooth grey concrete interlocking roof tiles

**FASCIA / VERGE / SOFFITS / GUTTERS /
RAINWATER DOWNPIPES / SOIL VENT PIPES:-**
Anthracite grey uPVC

WINDOWS / DOORS:-
Anthracite grey uPVC

BRICKWORK:-
Brown facing brick similar match to existing

WHITE RENDER TO RETAINED EXISTING SINGLE STOREY STRUCTURE AT FRONT:-
Smooth, white colour finish

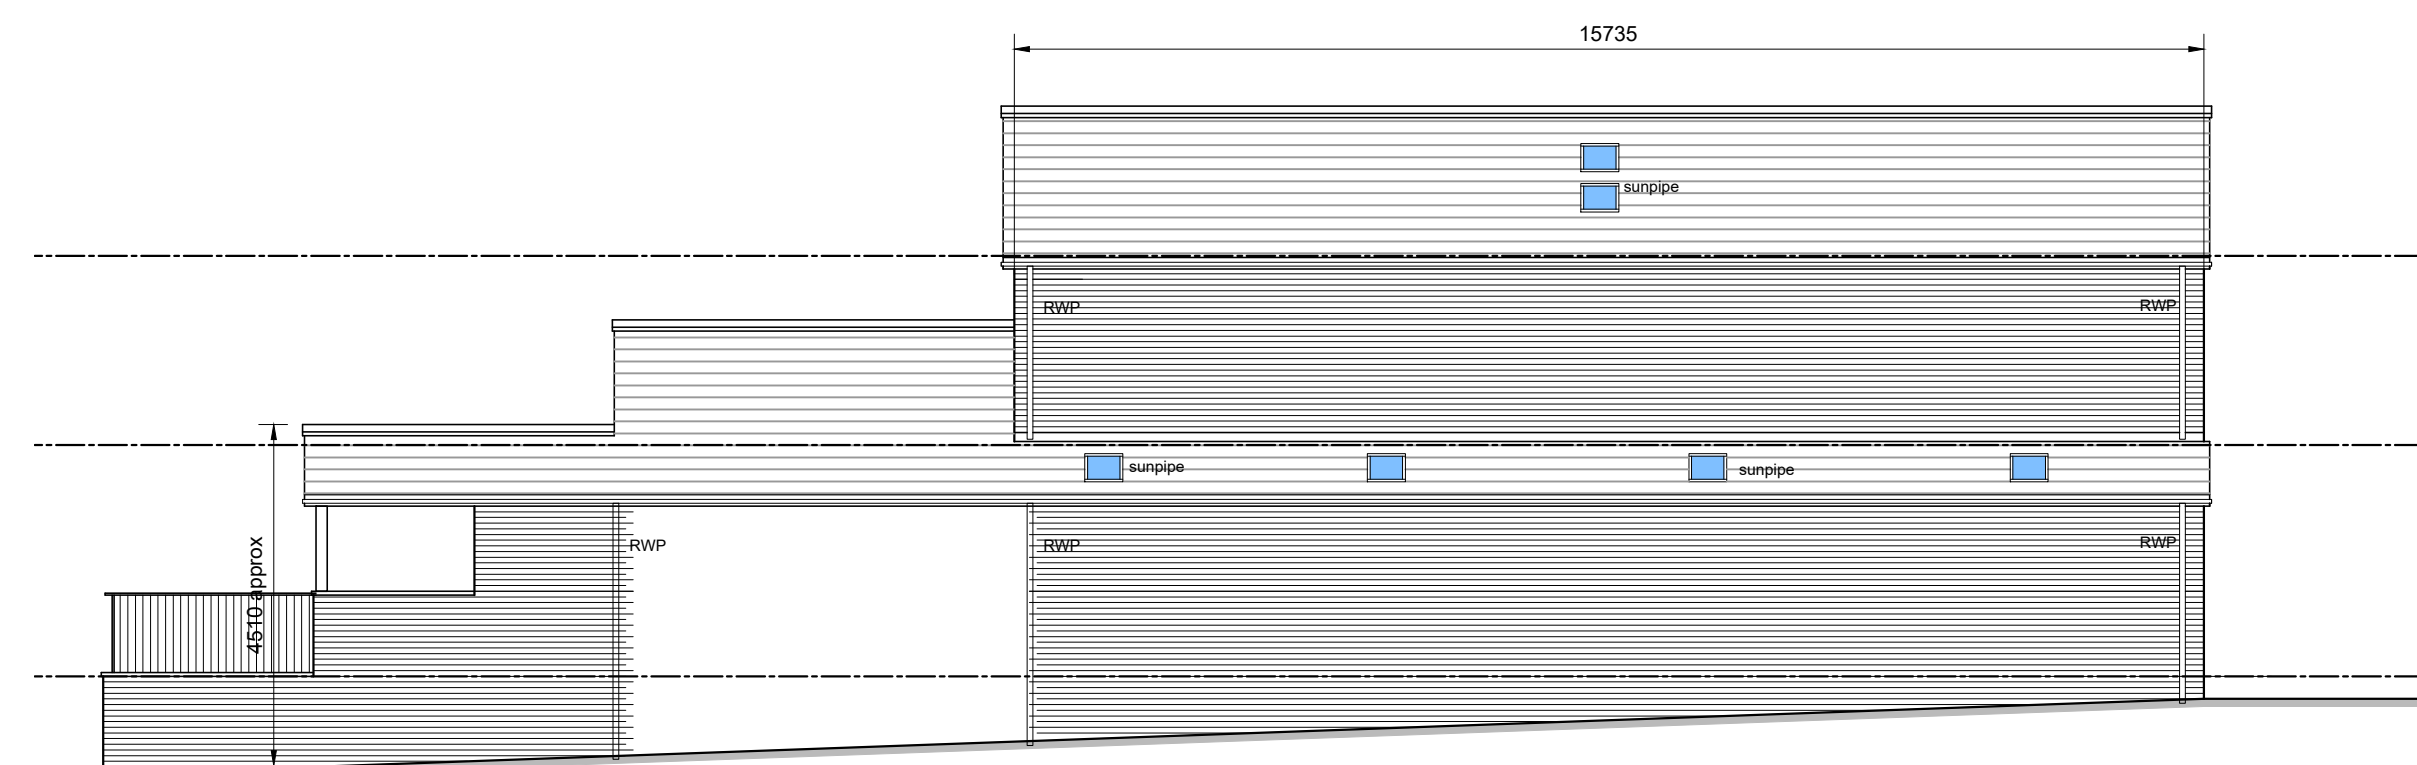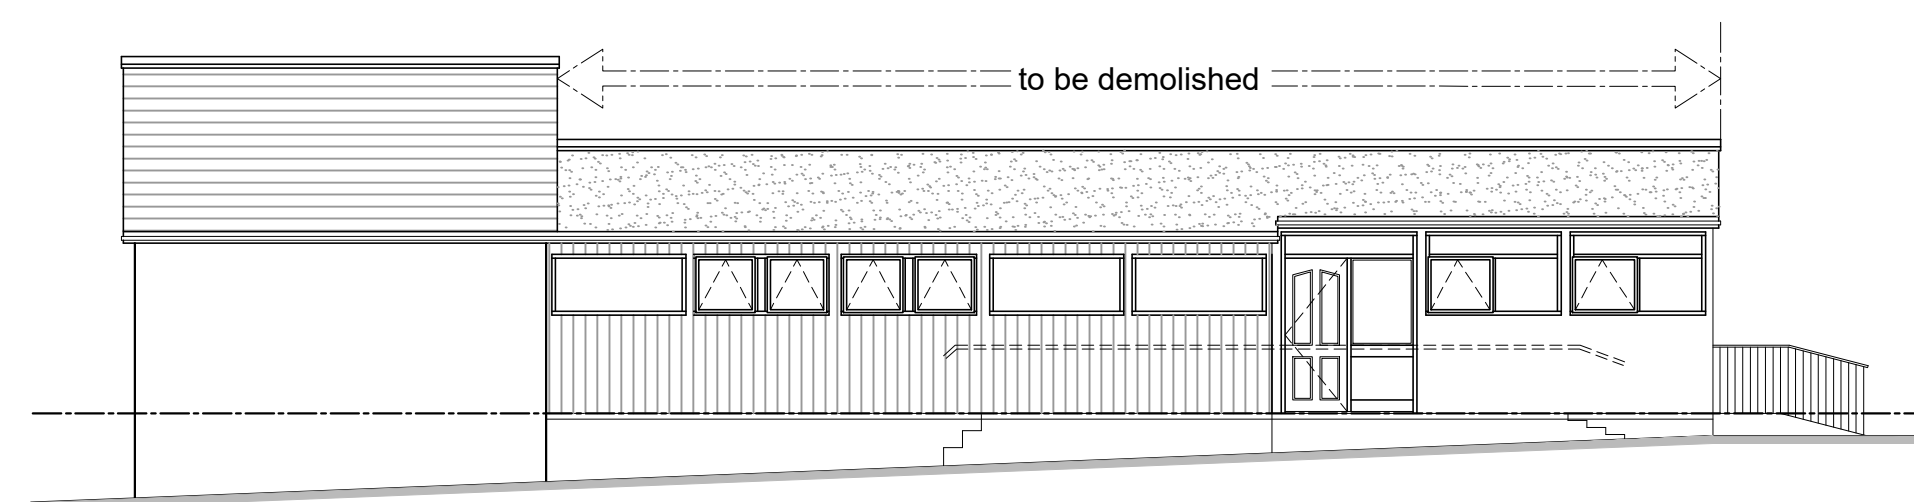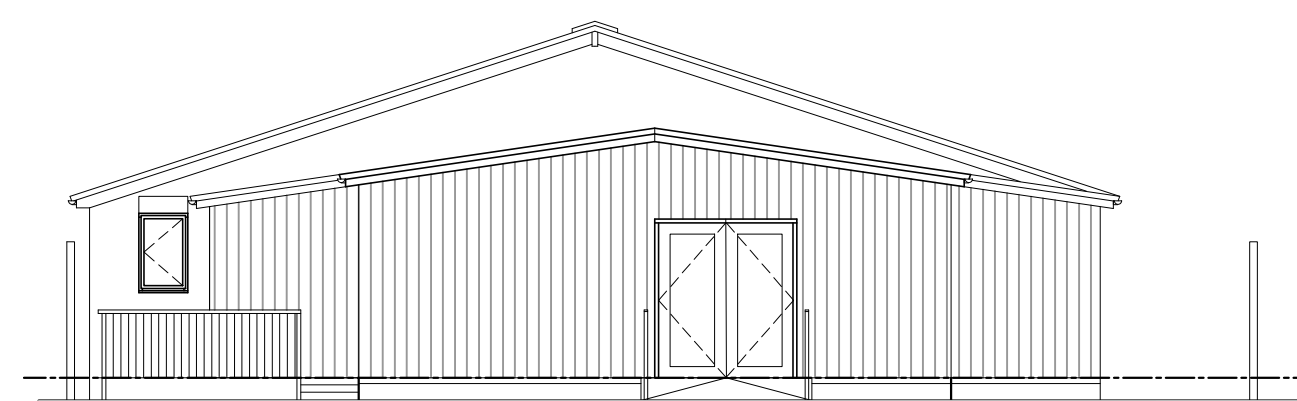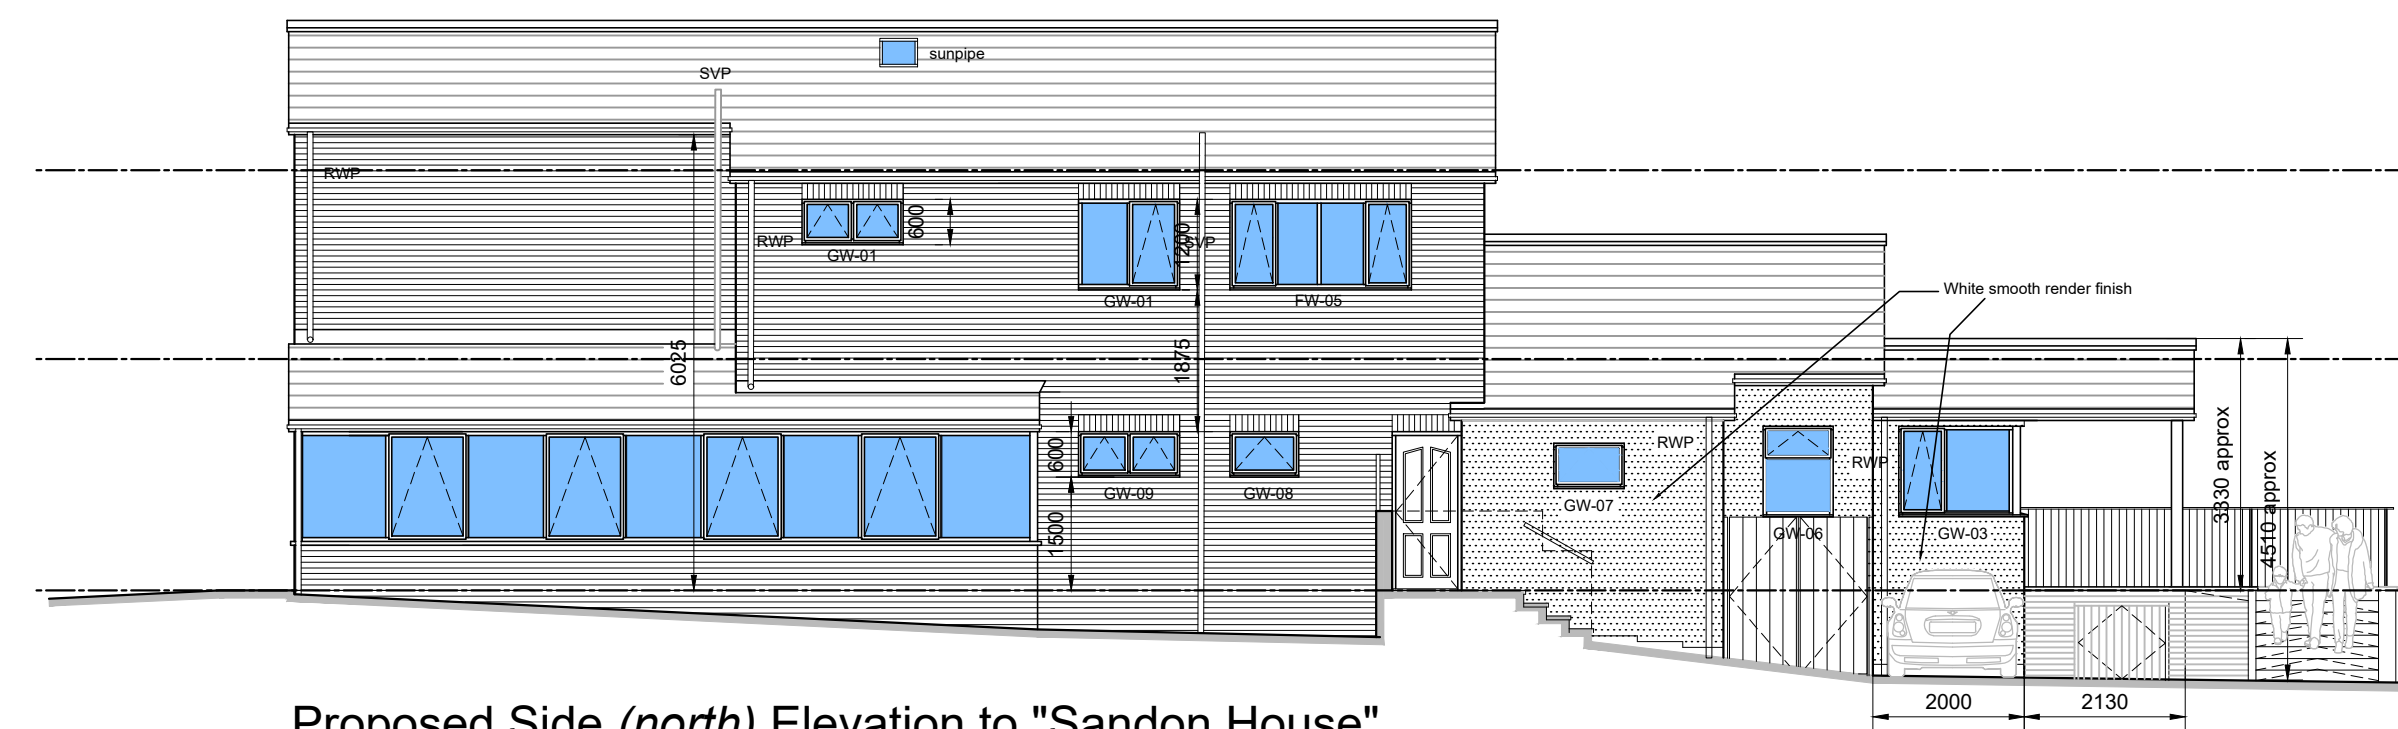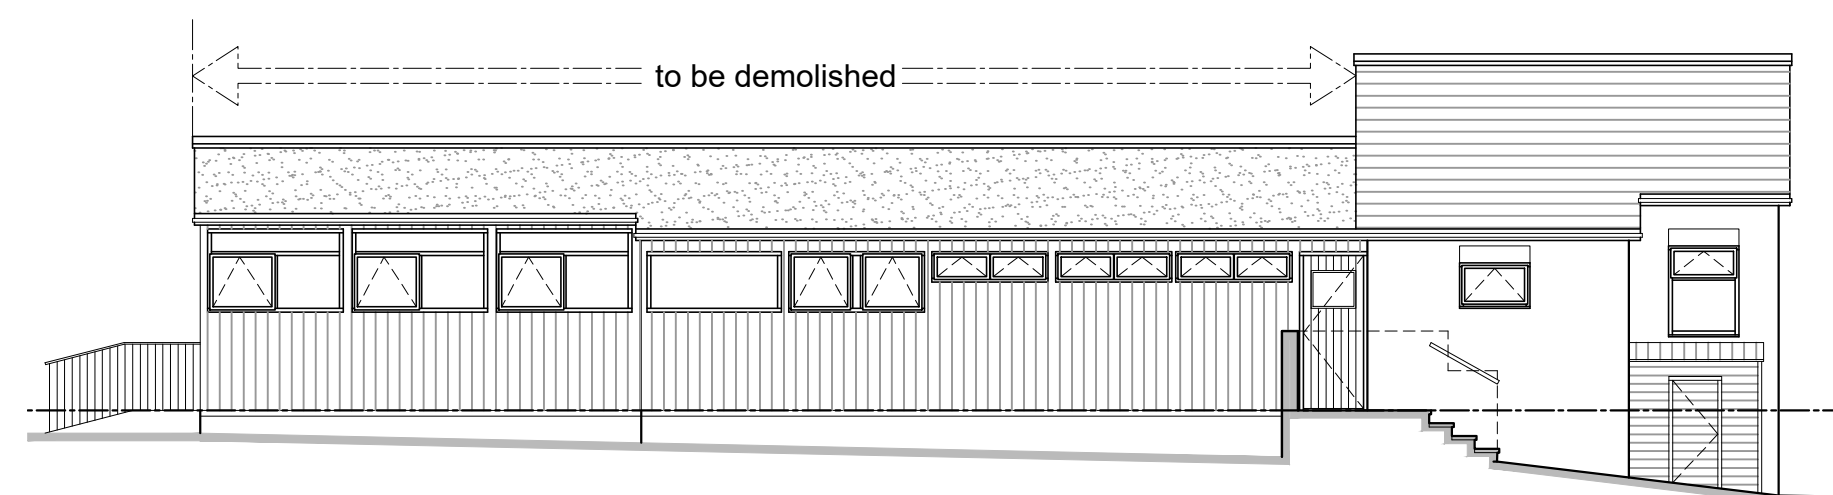

D	16/07/23	Updated following Client revisions
C	28/06/23	Updated following Client revisions
B	08/04/22	Design Development
A	30/03/22	Building Regulations Issue
Rev	Date	Description

Site:
Aunt Marys Day Nursery
Taylor Street
Heywood. OL10 1EF

Project:	Ground Floor Entrance extension / internal alterations / partial re-build of external walls / first floor extension / external works to form additional covered play areas
----------	--

Drawing Title:
Existing & Proposed Elevations

Date:	Scale:
08/05/21	1:100 @ A1

Drawing Number: LM-01/05	Revision: D
------------------------------------	-----------------------