

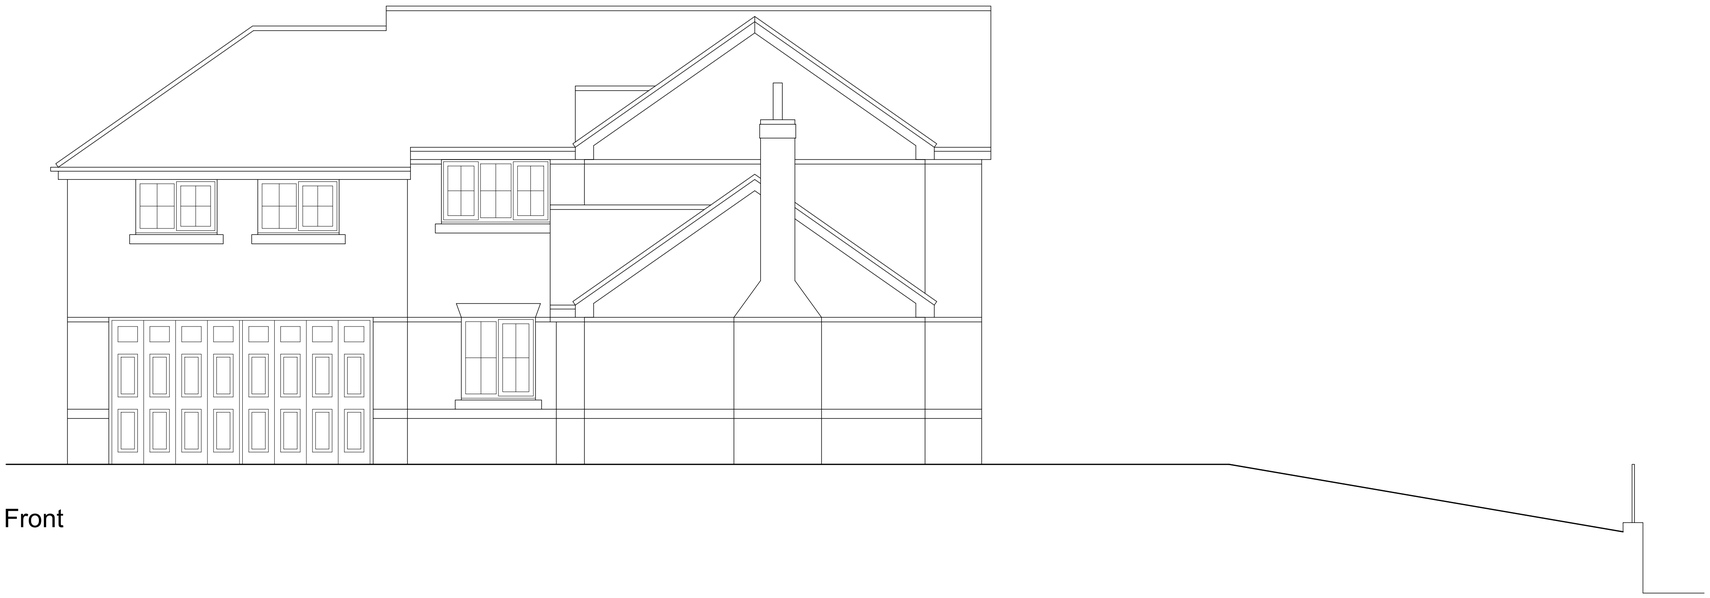


Front

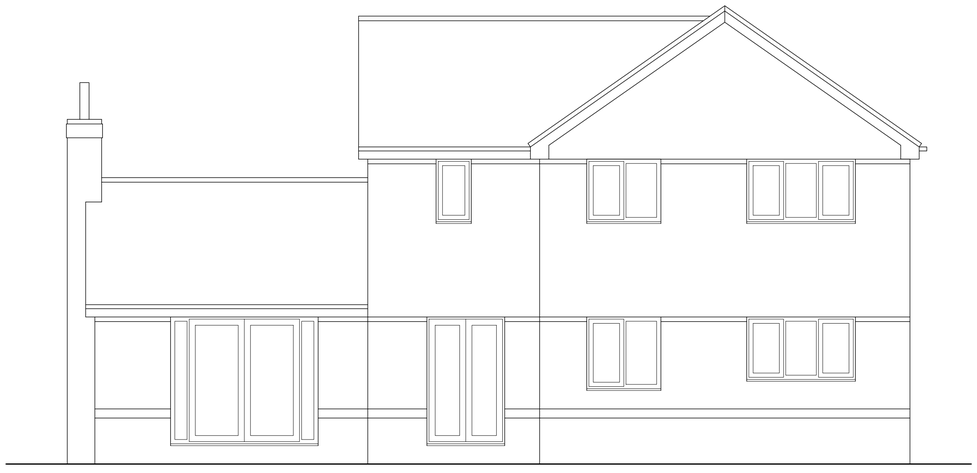

Side

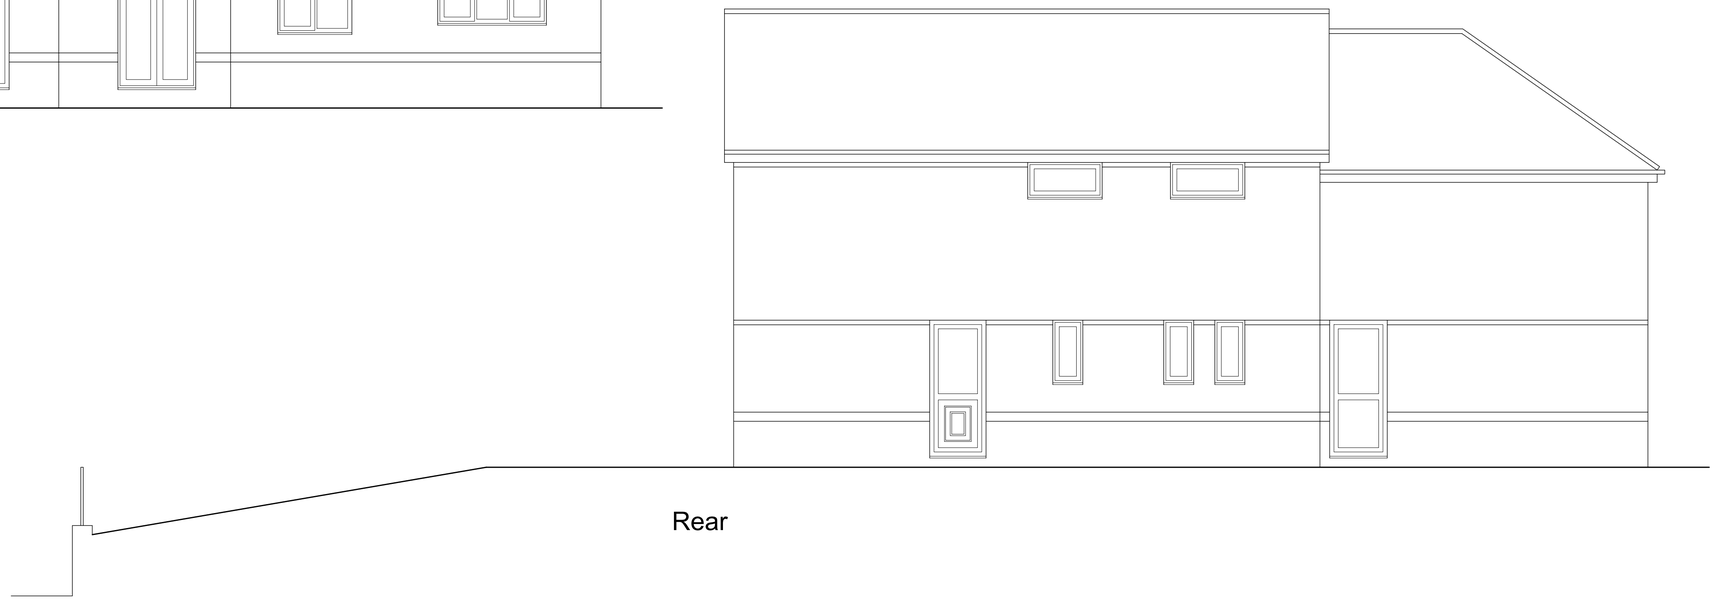

Rear

LHG PROJECTS LTD
Architectural Design & Surveying
M: 07941 889 509
E: lhgprojects@gmail.com

PROJECT
6 Verdant Way, Rochdale

DRAWING TITLE
Existing Elevations

DATE
09/03/21

SCALE
1:50 @ A1

DRAWING NUMBER
898.002

REVISION NO.