


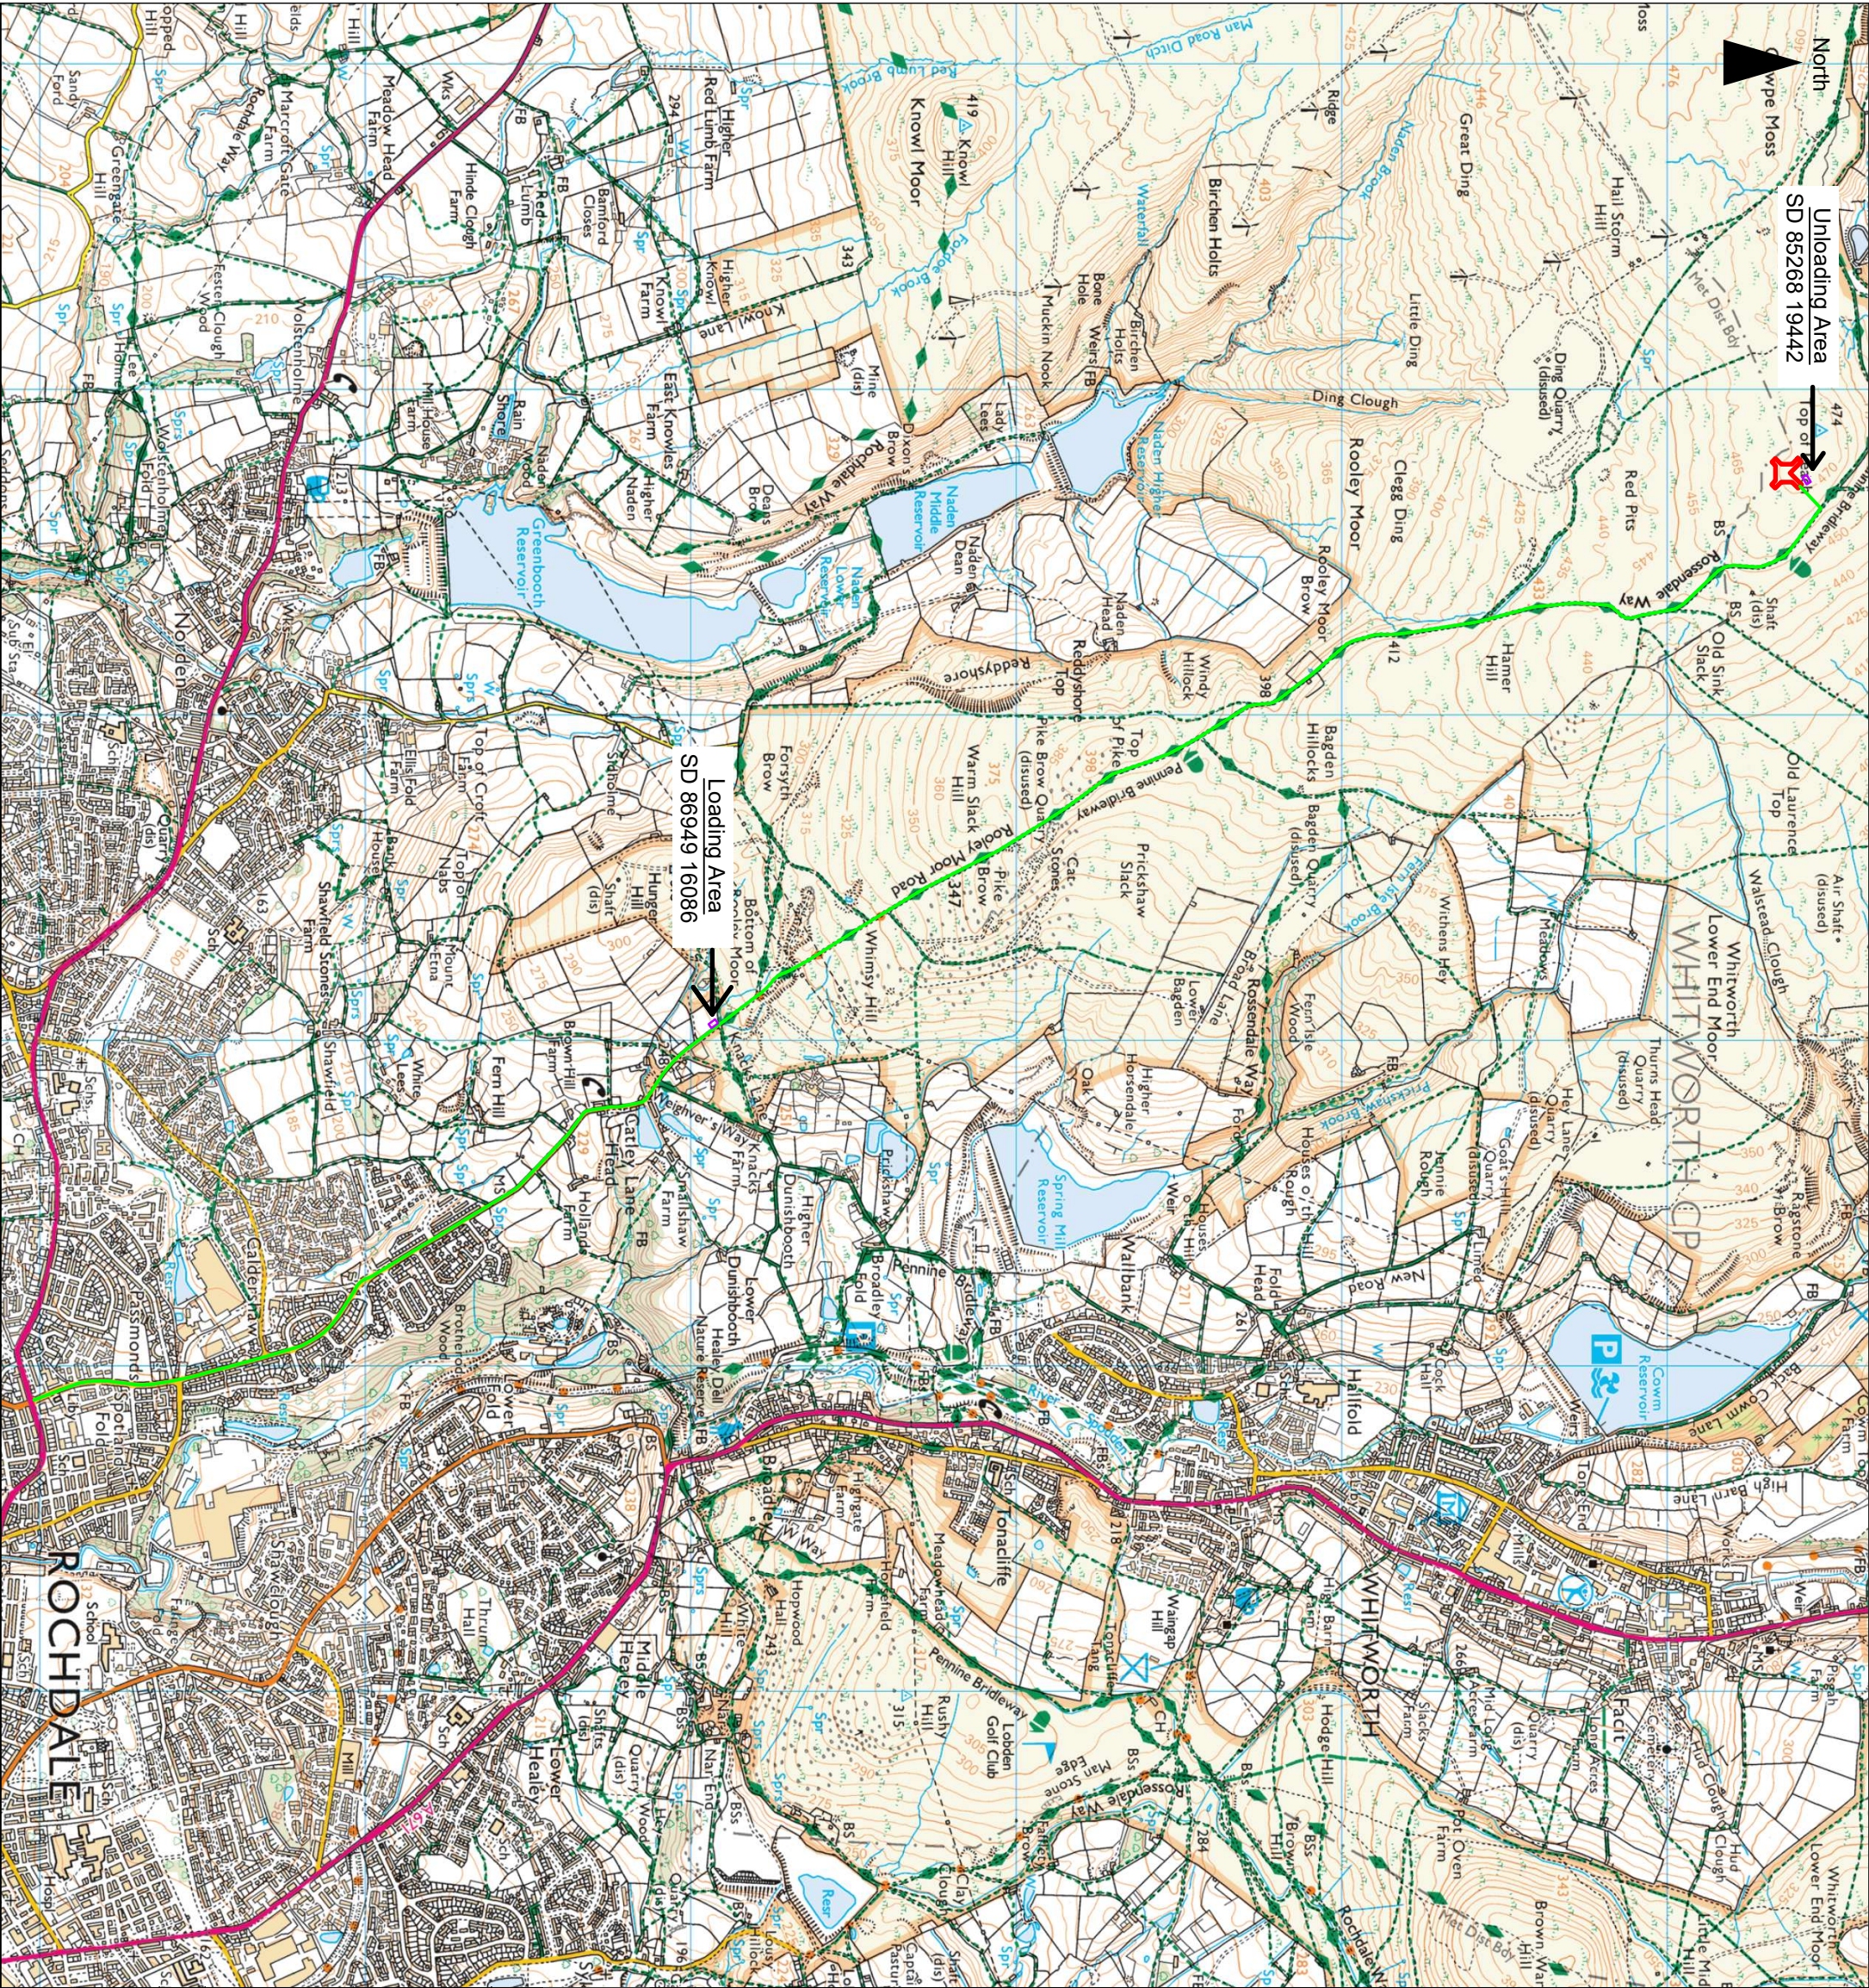

LEGEND

Planning application boundary

Route to site from nearest A road

Loading & Unloading Areas

Scale Bar

00.511.52

km

Scale (@ A3) 1:20,000

Date: 7th February 2025

Prepared by:

dulas

Client: Cubico Invest

Project: Scout Moor

Figure 5 - Transport Access to Mast Site

Drawn by: MH

Checked by: MP

Version: 1e

Every effort has been made to ensure the accuracy of the information provided on this figure. Dulas Ltd cannot be held responsible for any omissions or errors in the data supplied by third parties and hereby expressly disclaims any responsibility for any losses, disappointment, negligence or damage caused by reliance on the information contained on this figure.