


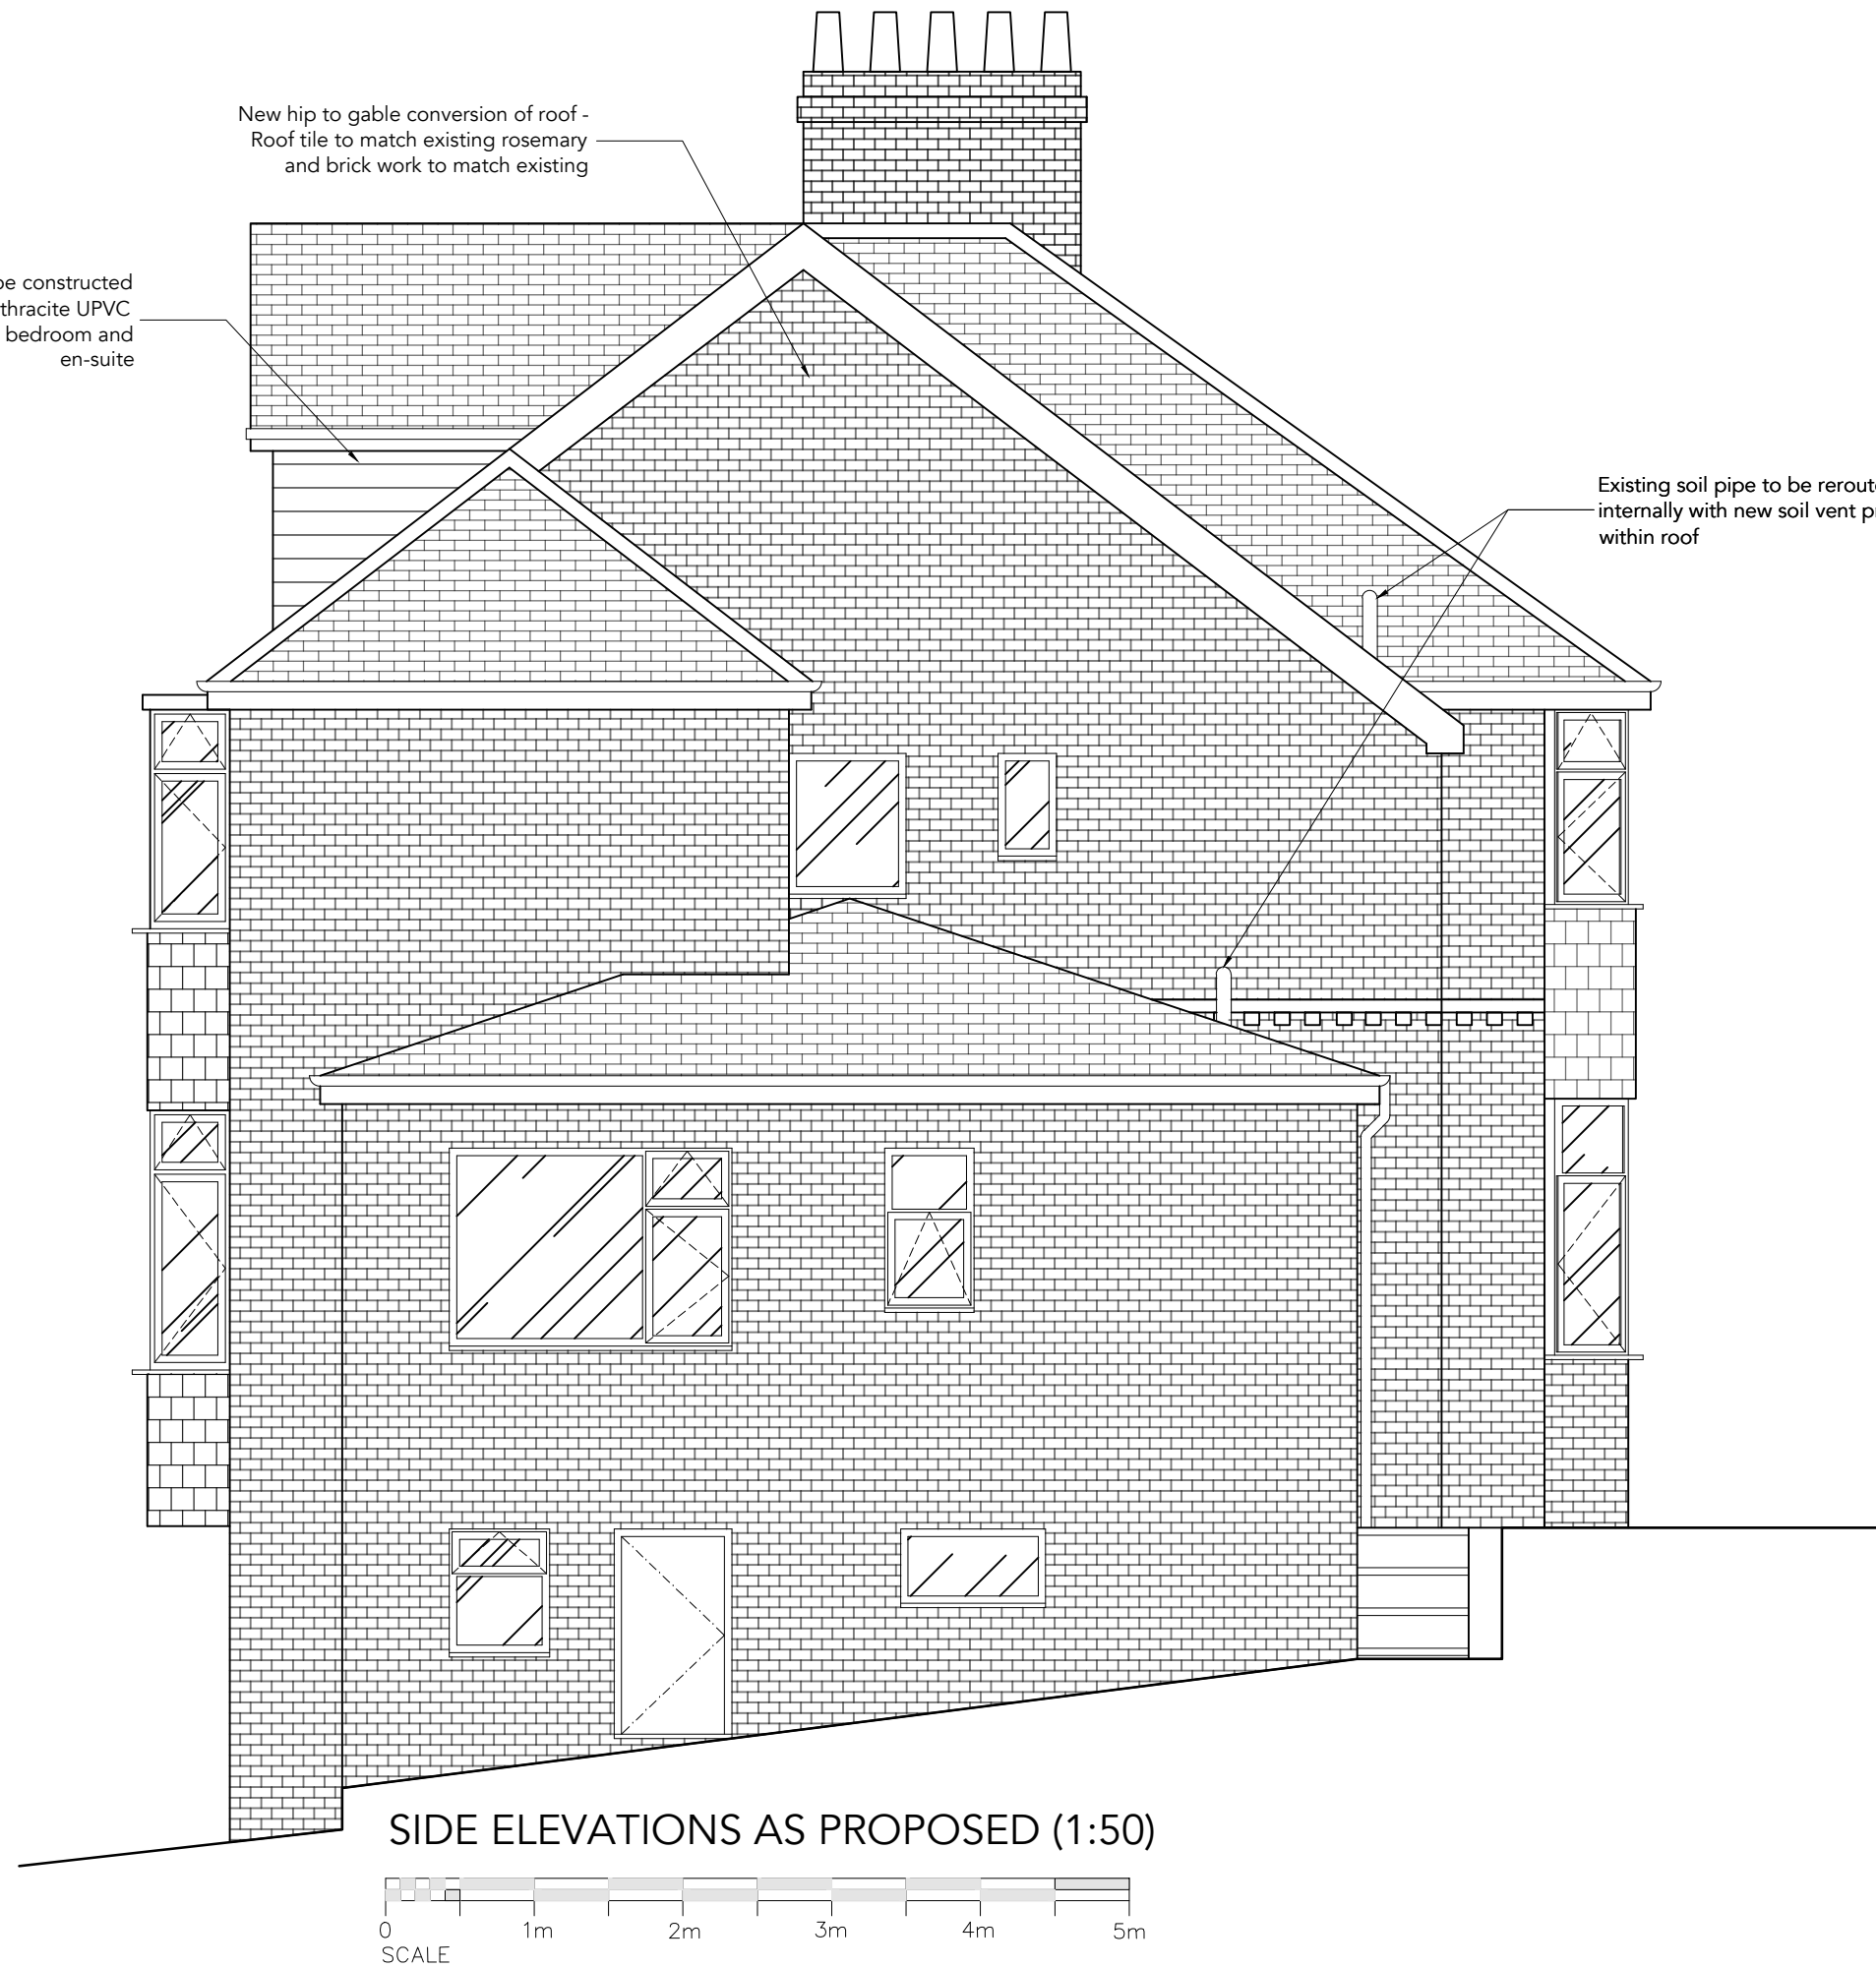

A	Following Planners Comments	JW	5-6-25
Rev	Description	By	Date
HADAS ARCHITECTURAL ARCHITECTURAL DESIGN			
769 Rochdale Road, Slattocks, Middleton, Manchester M24 2RA			
938 Oldham Road, Thornham OL22 2BN PROPOSED ELEVATIONS			
DRAWN	JW	DATE	09-12-24
SCALE	1:50 @A1	REV.	A
		DRAWING NO.	2438-302A