
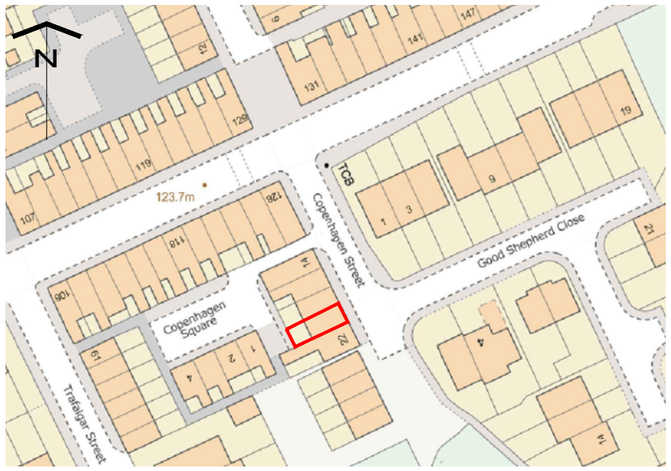


Location Plan (Scale - 1:1250)

0m 10 20 30 40 50 60m

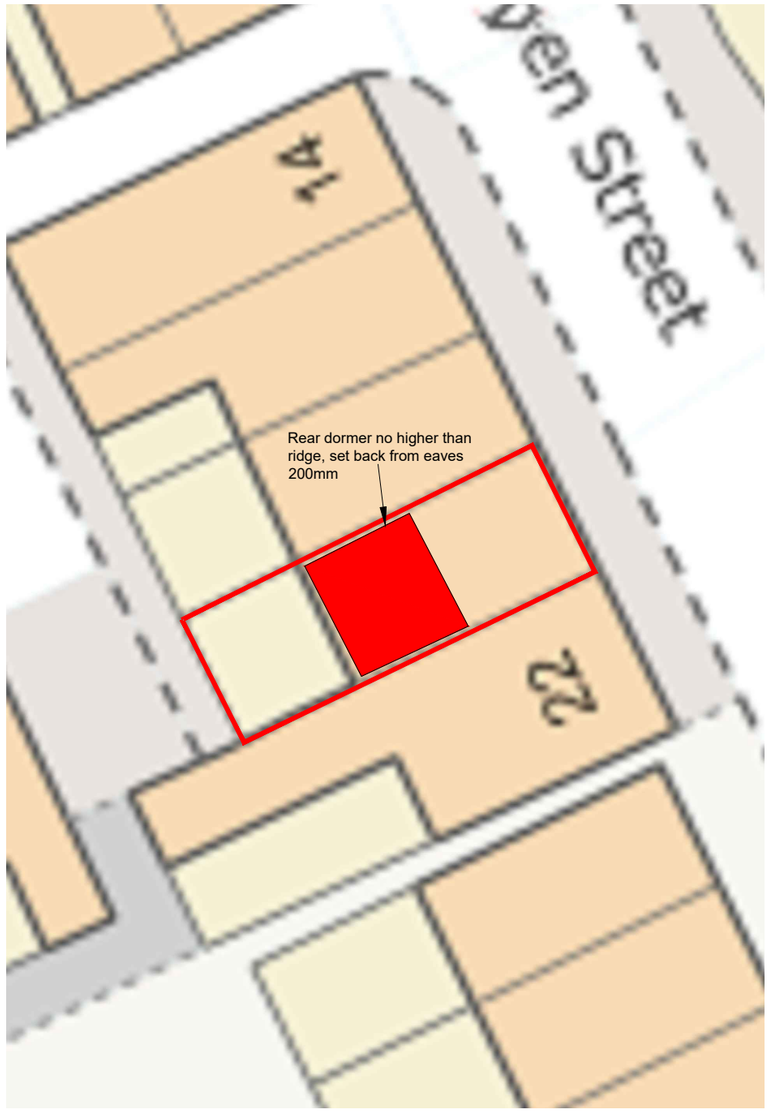

Site Plan (Scale - 1:200)

0m 2 4 6 8 10m

DO NOT SCALE FROM THIS DRAWING.
This drawing is to be read in conjunction with all related drawings. All dimensions must be checked and verified on site before commencing any work or material production. The originator should be notified immediately of any discrepancy.

Ronson building design
Tel:07926826016
craig@ronsonbuildingdesign.co.uk

Rev	Date	Description


Issued For : INFORMATION PURPOSES ONLY

Client
Mr Khalil


Project
20 Copenhagen Street
Rochdale
OL16 2JW

Scheme - Drawing Title
Location & Site Plan


Project No.	Drawing No.	Revision	Date	Scale
-/	01	-	18-02-2020	As Noted @ A3

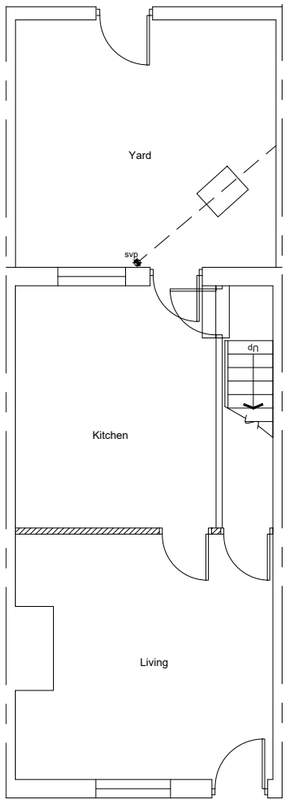


Existing GF Plan

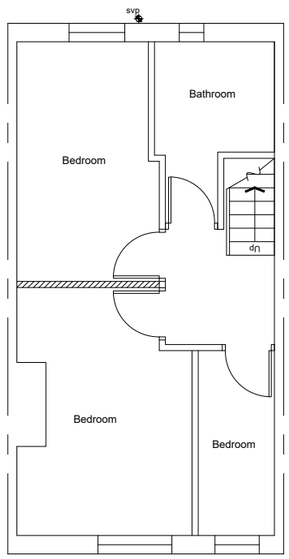

Existing FF Plan

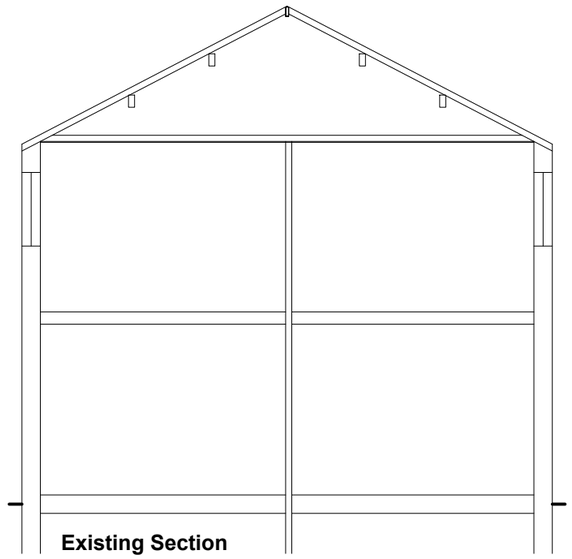

Existing Section

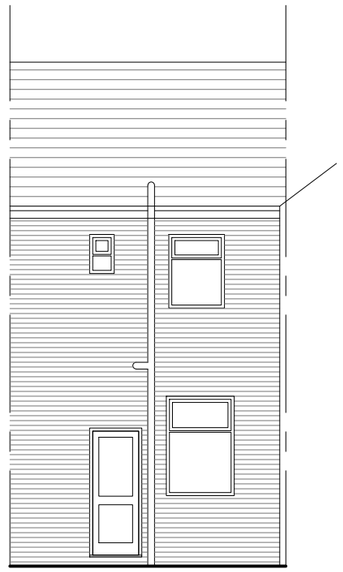

Existing Rear Elevation

DO NOT SCALE FROM THIS DRAWING.
This drawing is to be read in conjunction with all related drawings. All dimensions must be checked and verified on site before commencing any work or material production. The originator should be notified immediately of any discrepancy.

Ronson building design
Tel:07926826016
craig@ronsonbuildingdesign.co.uk

Rev	Date	Description


Issued For : INFORMATION PURPOSES ONLY

Client
Mr Khalil


Project
20 Copenhagen Street
Rochdale
OL16 2JW

Scheme - Drawing Title
Existing Plans & Elevations


Project No.	Drawing No.	Revision	Date	Scale
-/	02	-	18-02-2020	1:100 @A3

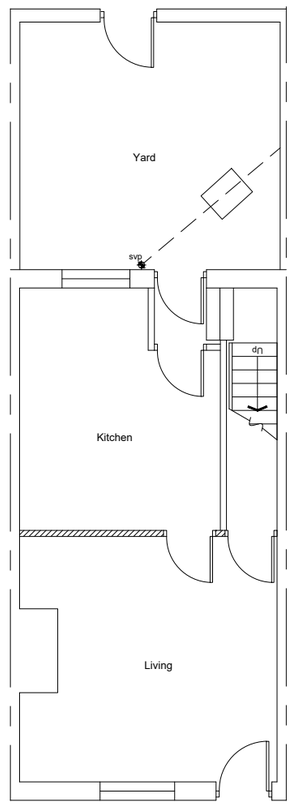

Proposed GF Plan

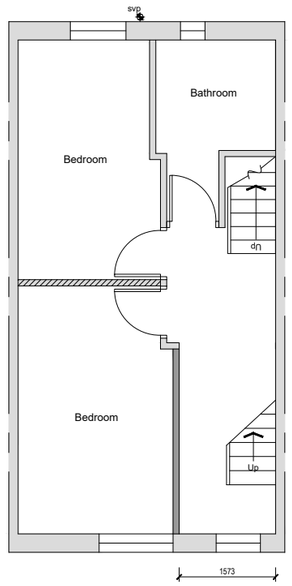

Proposed FF Plan

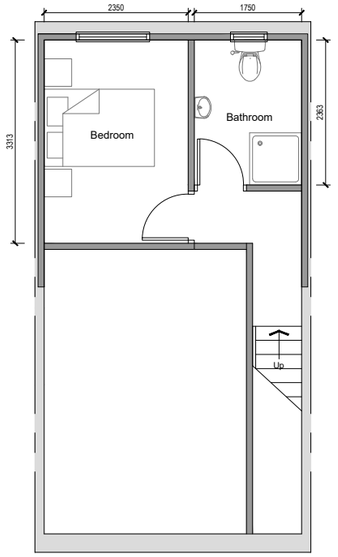

Proposed Dormer Plan

0m 1 2 3 4 5m

DO NOT SCALE FROM THIS DRAWING.
This drawing is to be read in conjunction with all related drawings. All dimensions must be checked and verified on site before commencing any work or material production. The originator should be notified immediately of any discrepancy.

Ronson building design
Tel:07926826016
craig@ronsonbuildingdesign.co.uk

Rev	Date	Description
-	-	-


Issued For : **INFORMATION PURPOSES ONLY**

Client
Mr Khalil


Project
20 Copenhagen Street
Rochdale
OL16 2JW

Scheme - Drawing Title
Proposed Plans


Project No.	Drawing No.	Revision	Date	Scale
-/	03	-	18-02-2020	1:100 @A3

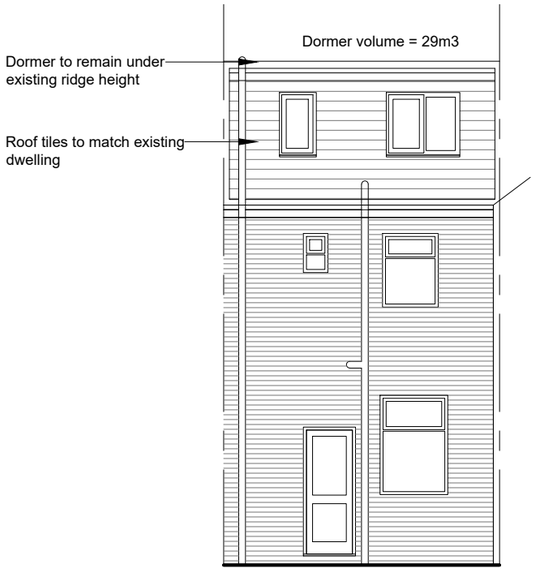


Rear Elevation

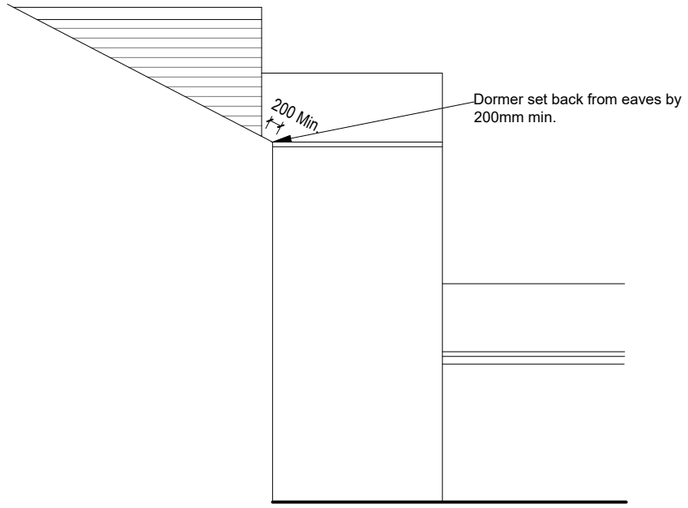

Side Elevation

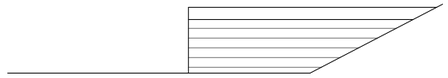

Side Elevation

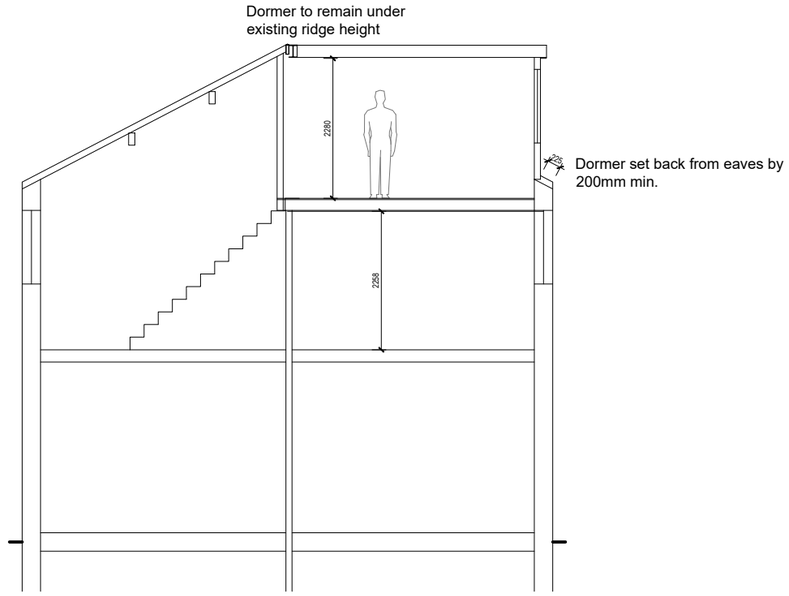

Proposed Section



DO NOT SCALE FROM THIS DRAWING.
This drawing is to be read in conjunction with all related drawings. All dimensions must be checked and verified on site before commencing any work or material production. The originator should be notified immediately of any discrepancy.

Ronson building design
Tel:07926826016
craig@ronsonbuildingdesign.co.uk

A 12-03-20 Section

Rev	Date	Description

Issued For : INFORMATION PURPOSES ONLY

Client
Mr Khalil

Project
20 Copenhagen Street
Rochdale
OL16 2JW

Scheme - Drawing Title
Proposed Elevations

-/ Project No. | 04 Drawing No. | A Revision | Date 18-02-2020 | Scale 1:100 @A3