
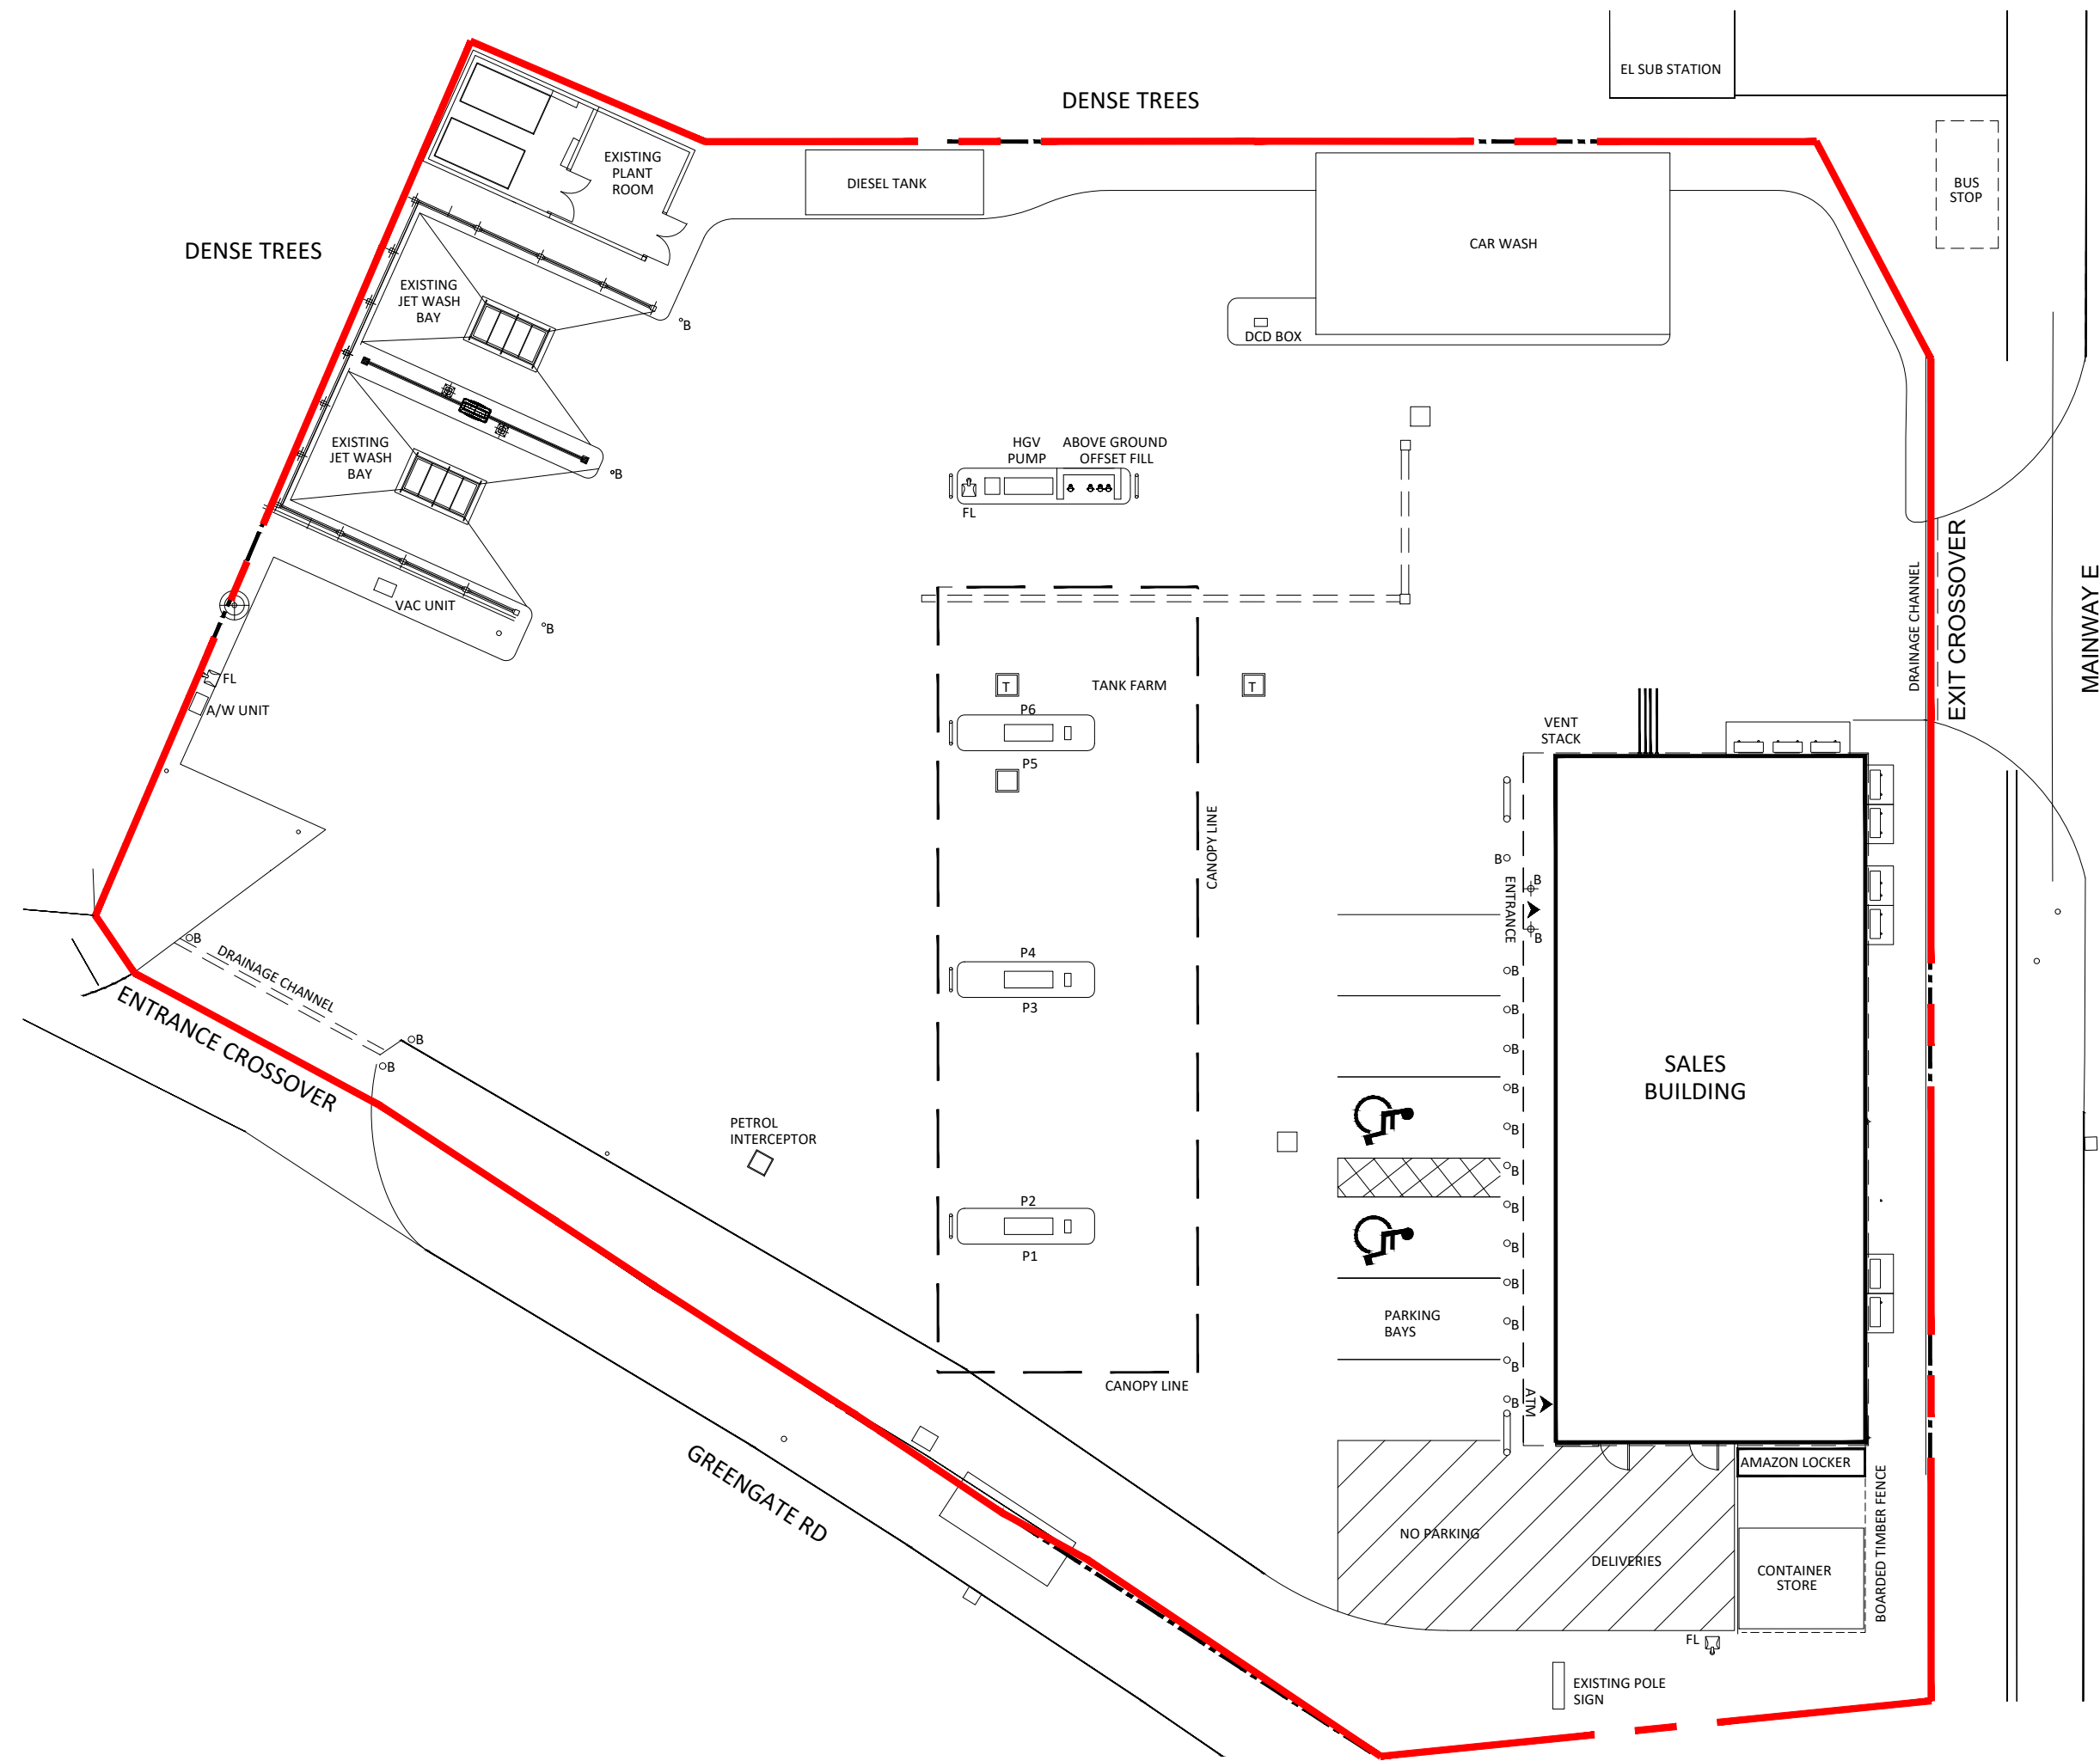


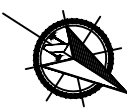


DRAWING NOTES

COPYRIGHT ©
This drawing and the details herein are the copyright of MBH Design Studio Ltd. and must not be reproduced, altered or passed to any third party without prior written consent.

This drawing has been produced for the project listed below, is submitted in support of this application application to the Local Planning Authority and is not intended for use by any other person or for any other purpose.

Every effort has been made to ensure the accuracy of these drawings, however MBH Design Studio Ltd. accept no responsibility for any discrepancies arising from the reuse of survey information and preliminary drawings commissioned by the Applicant from others.

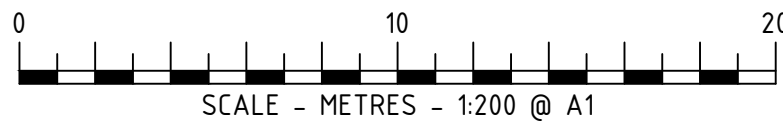

A		12/10/2020	Labelled existing plant room	TH/JN
REV	DATE	DESCRIPTION		DRAWN/CHECKED
REVISION NOTES				
PLANNING				
mbh MBH Design Studio Ltd. Rosemount House, Rosemount Avenue, West Byfleet, Surrey, KT14 6LB www.mbhstd.comt: 01932 352 727f: 01932 351 545				
CLIENT				
mfg motor fuel group				
PROJECT				
FS352 GREENGATE SERVICE STATION				
GREENGATE, MIDDLETON,				
MANCHESTER,				
M24 1RD				
DRAWING TITLE				
EXISTING SITE LAYOUT				
DRAWN BY		DATE	SCALE	PAPER SIZE
JP		12.10.2020	1:200	A1
CHECKED BY		DRAWING NUMBER		REV.
JN		13664-P01-352		A